


New insulated panel
and window to suit
internal arrangement


New Masonry infill to match existing
with new window

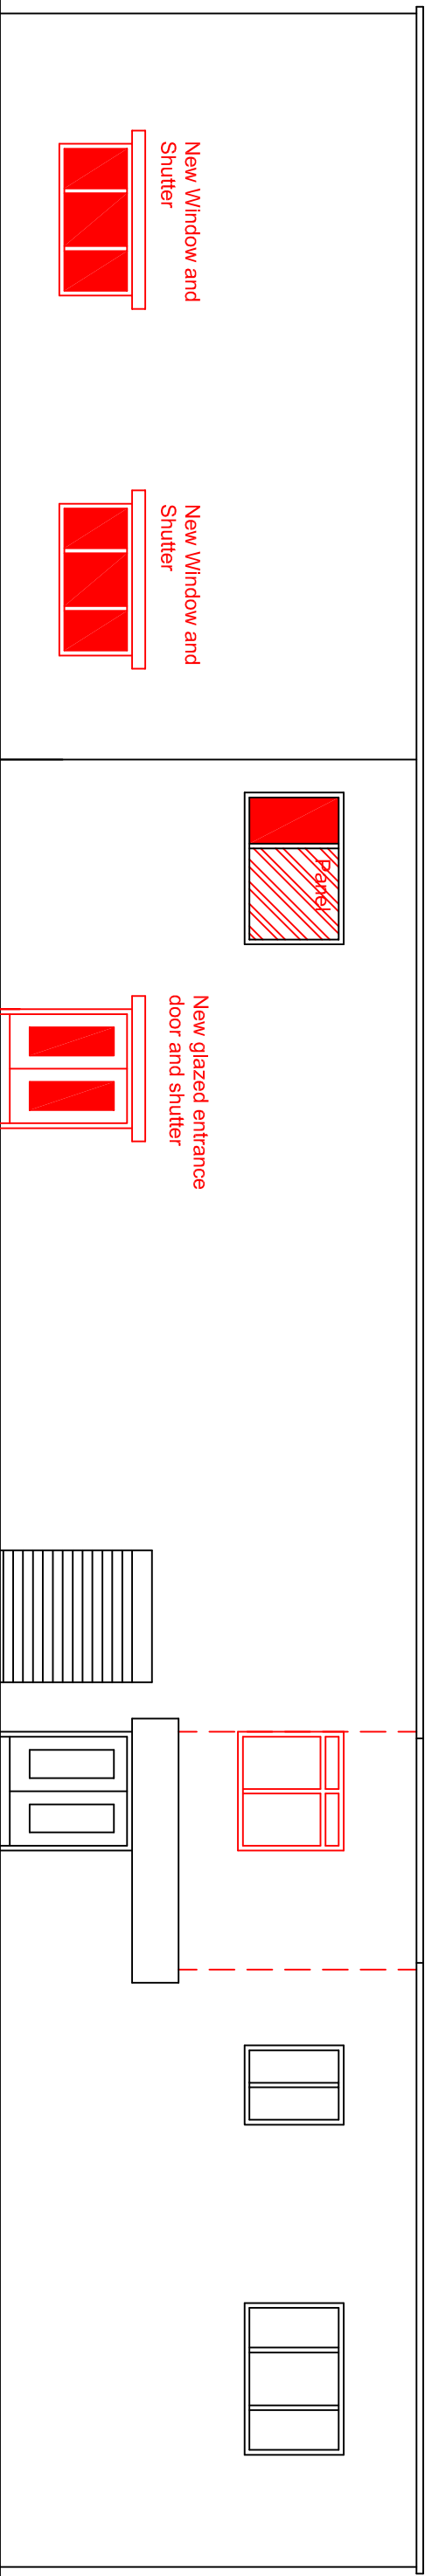

South Elevation


New Double Door and
Shutter

New Double Door and
Shutter

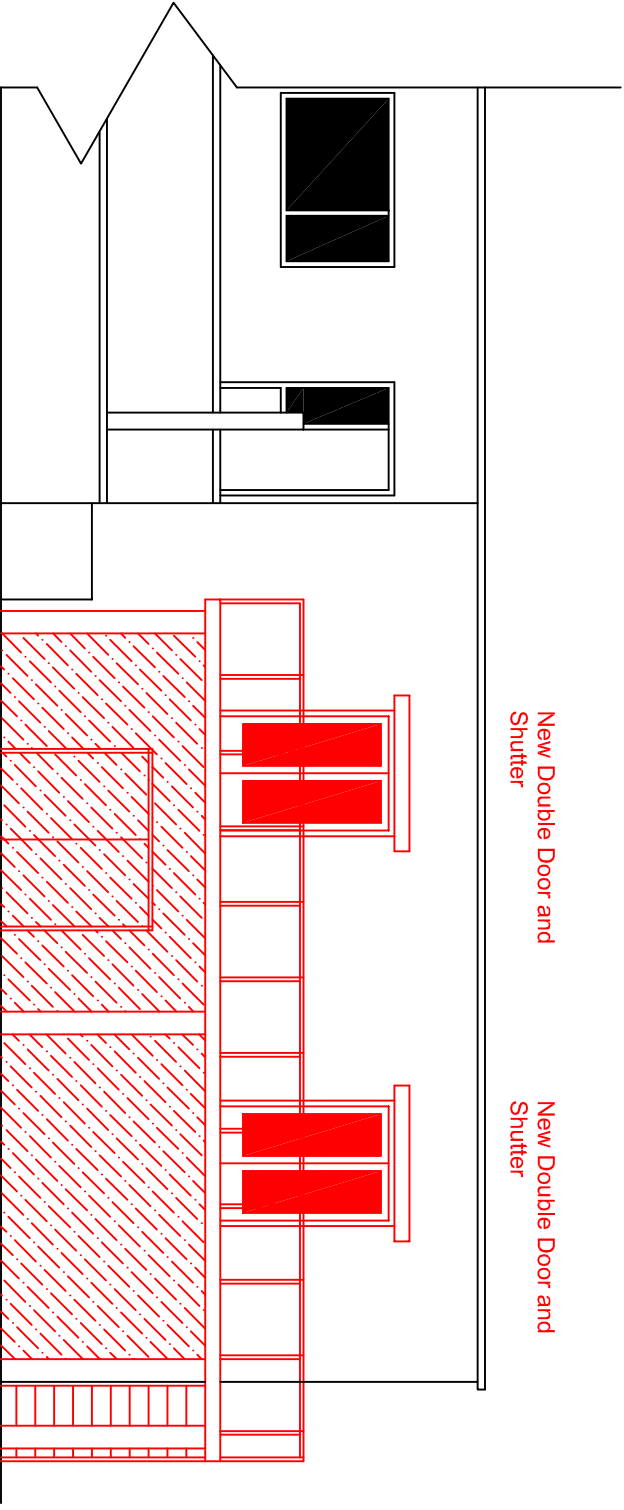

Part Front Elevation

New Steel Balcony, fire escape stair
and enclosed mesh store below.

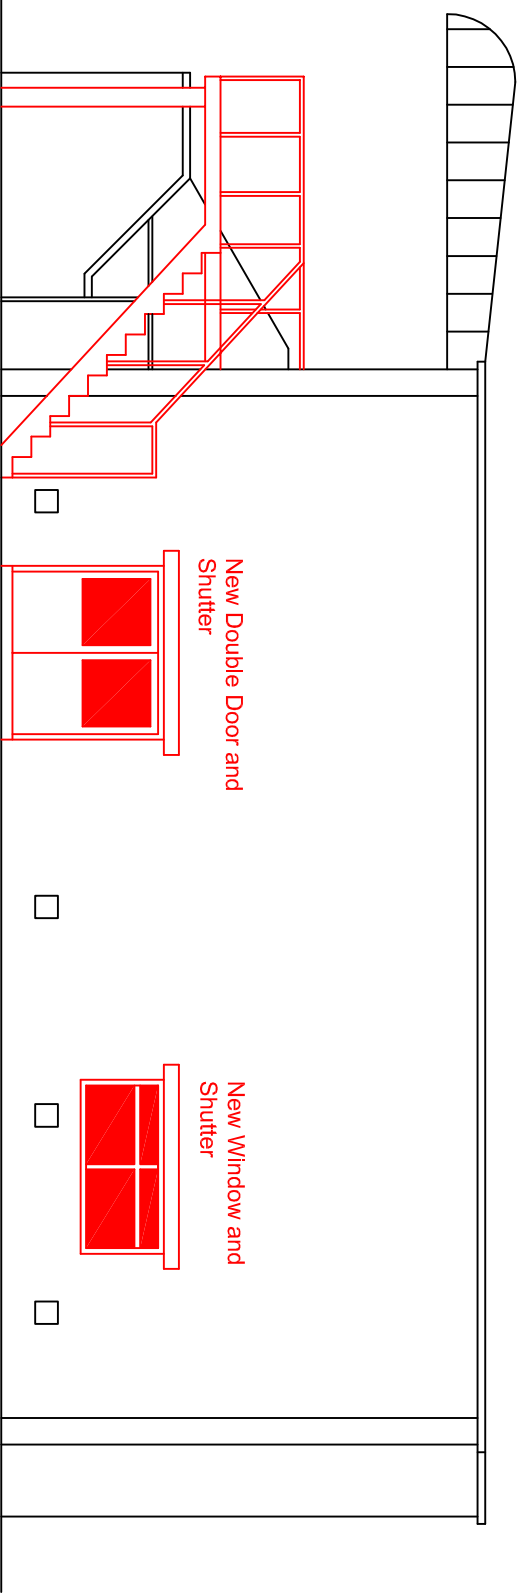

West Elevation