
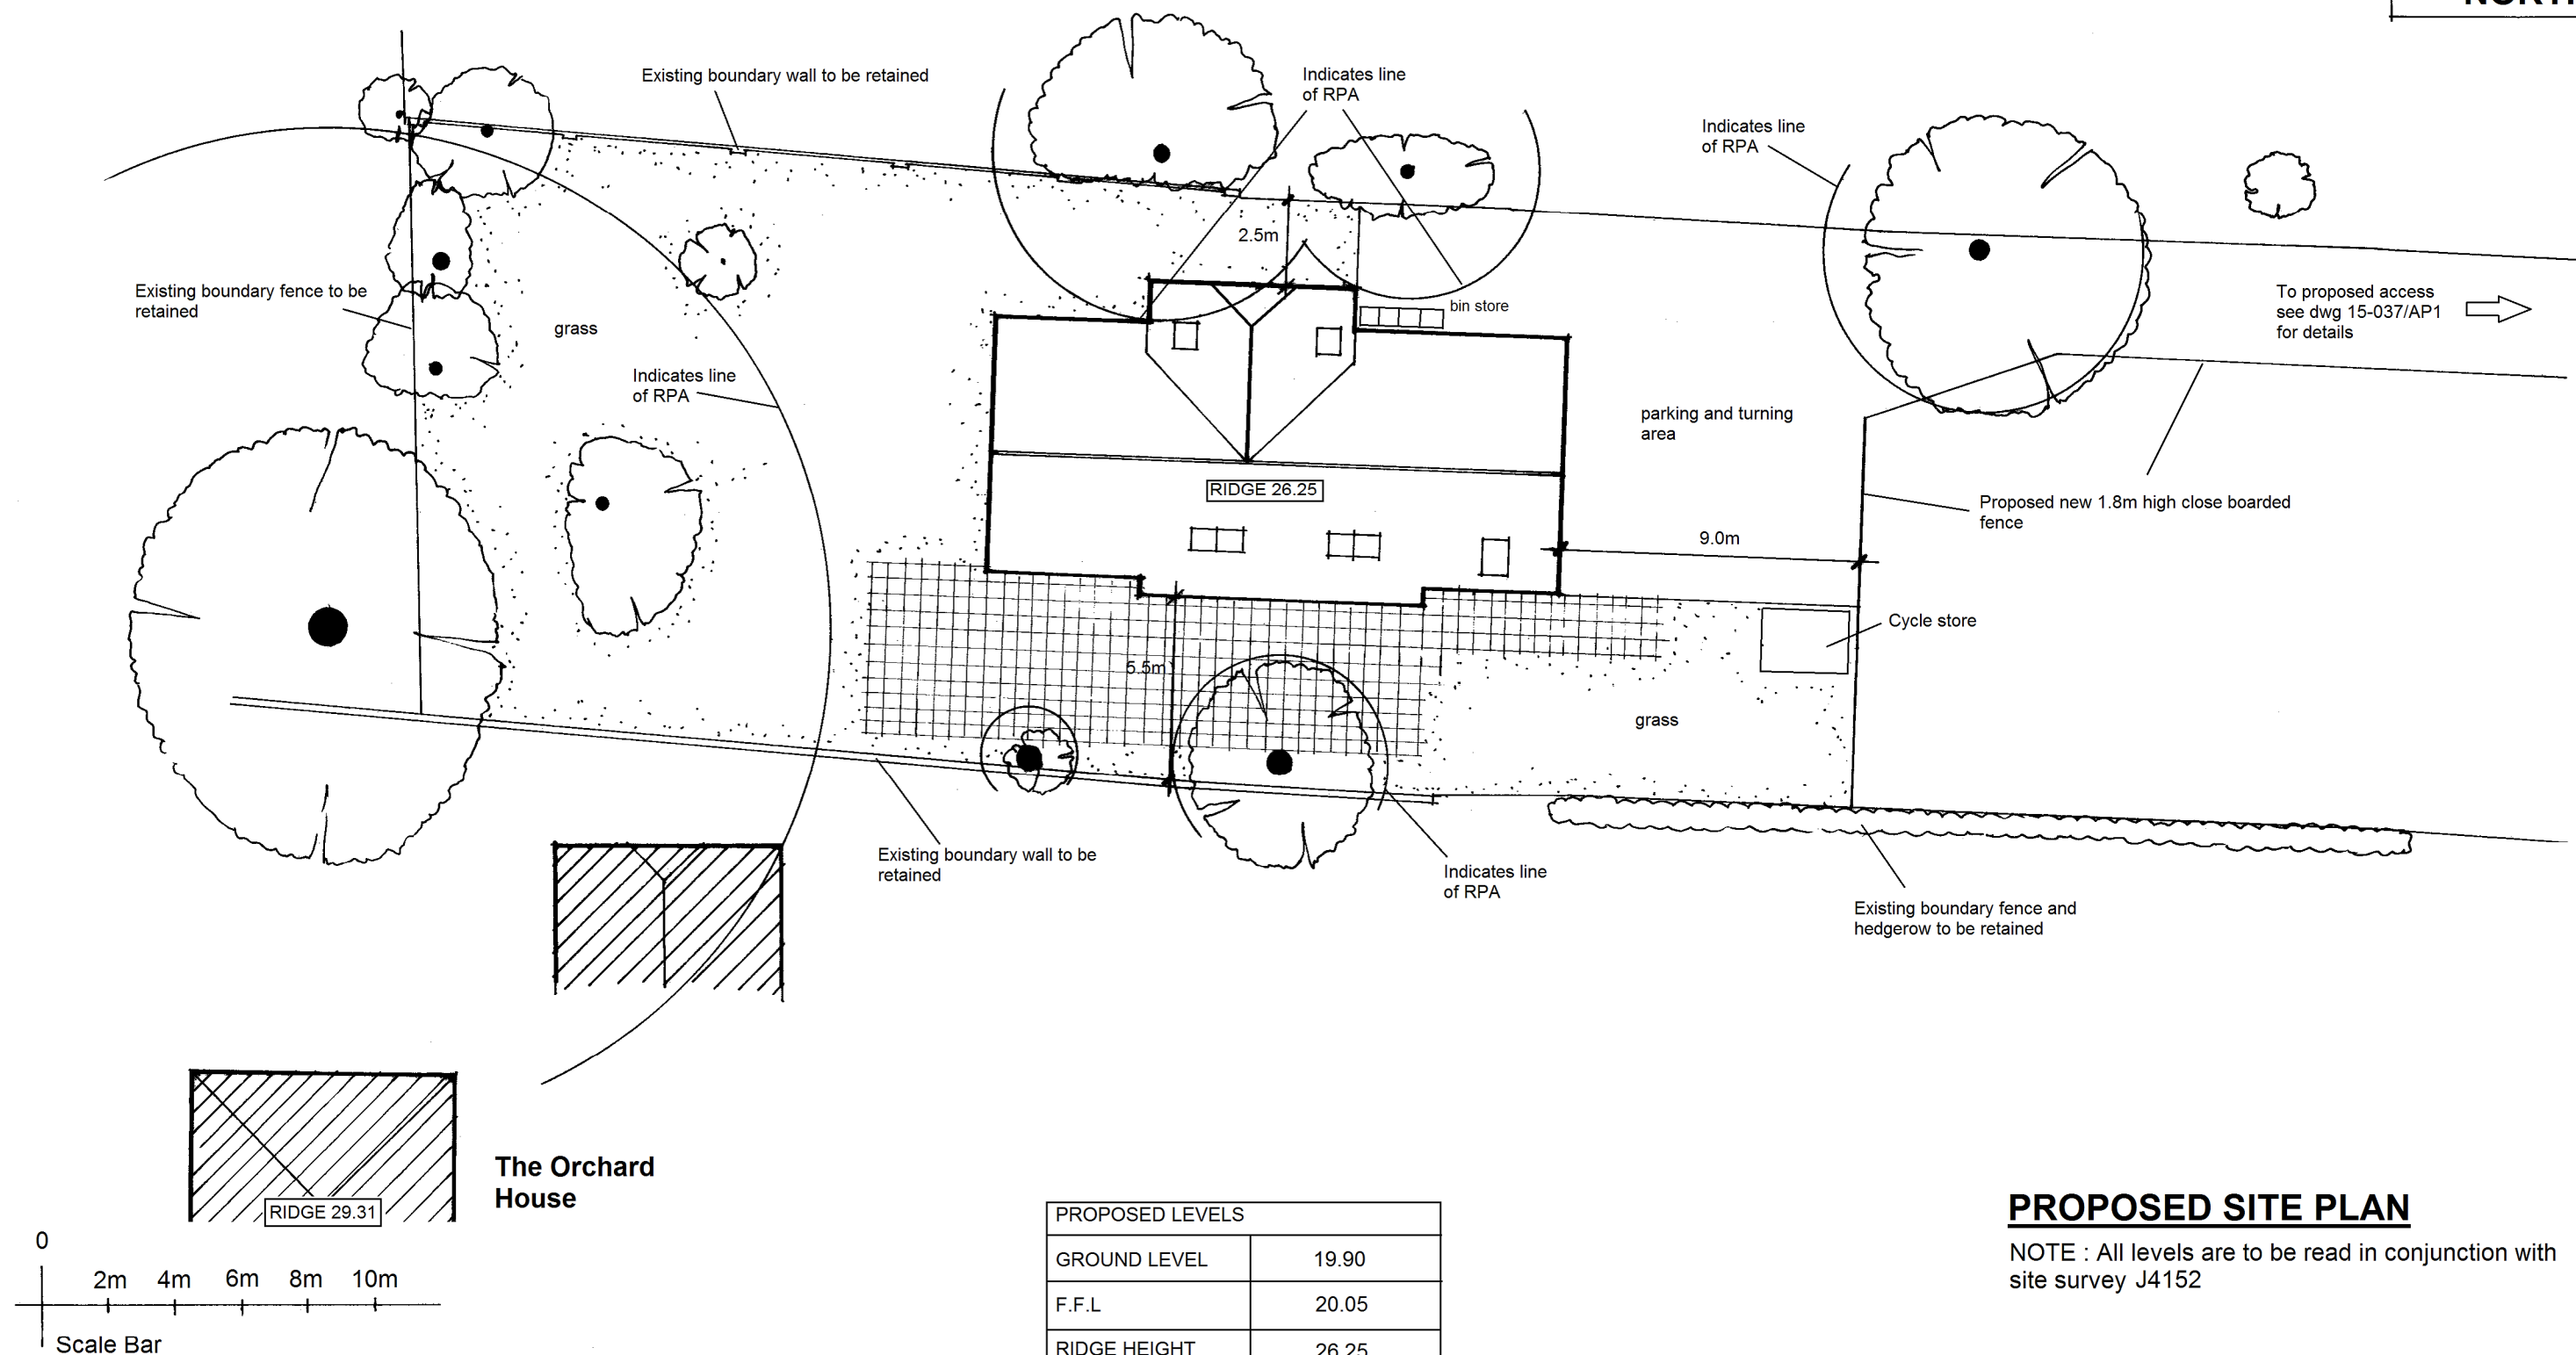


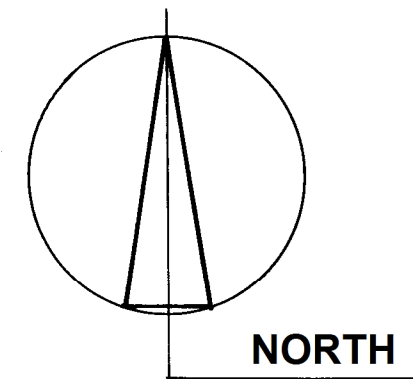

Client: Mr & Mrs Stepien

Site: Land at rear of 1A Beach Road, Emsworth, Hampshire. PO10 7JS

Scale: 1:200

Drawing No: 15-037/SP1

© POTTON LTD 2015