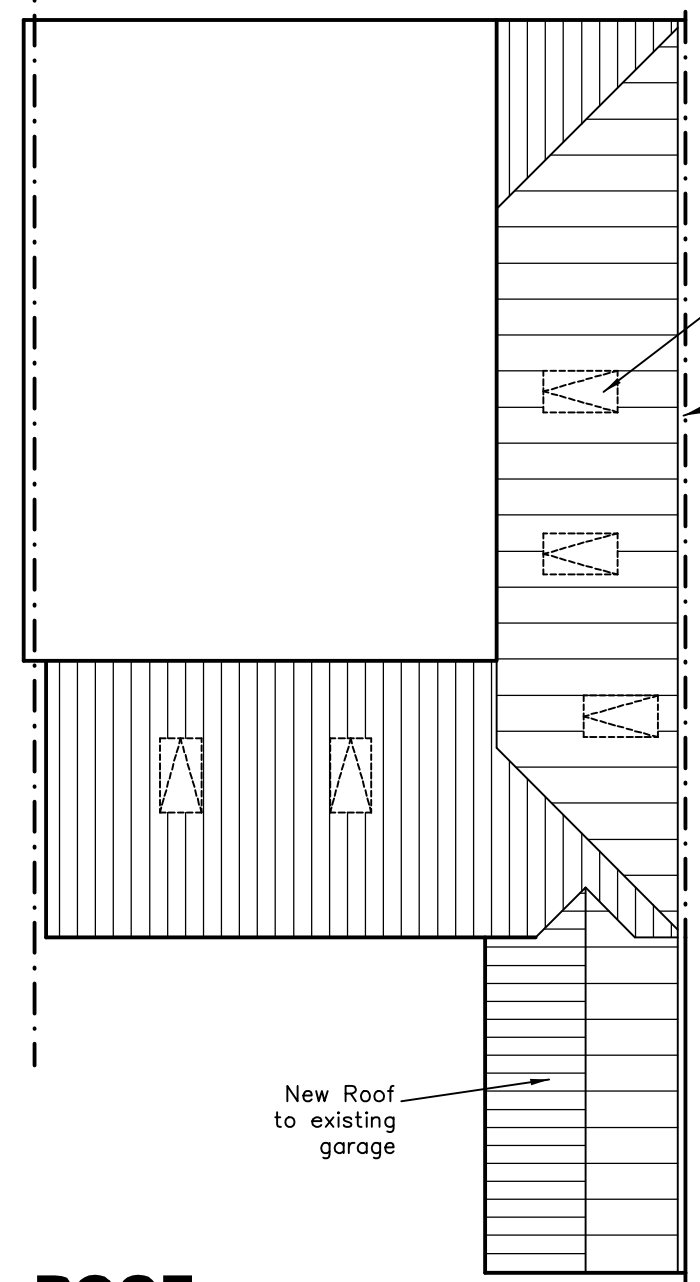
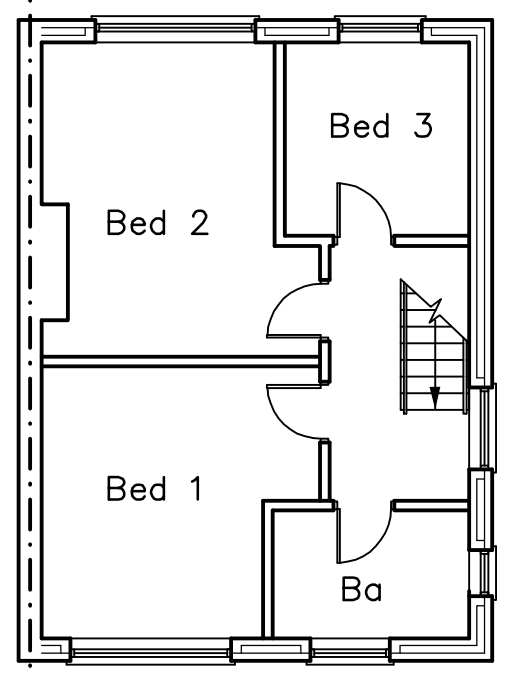
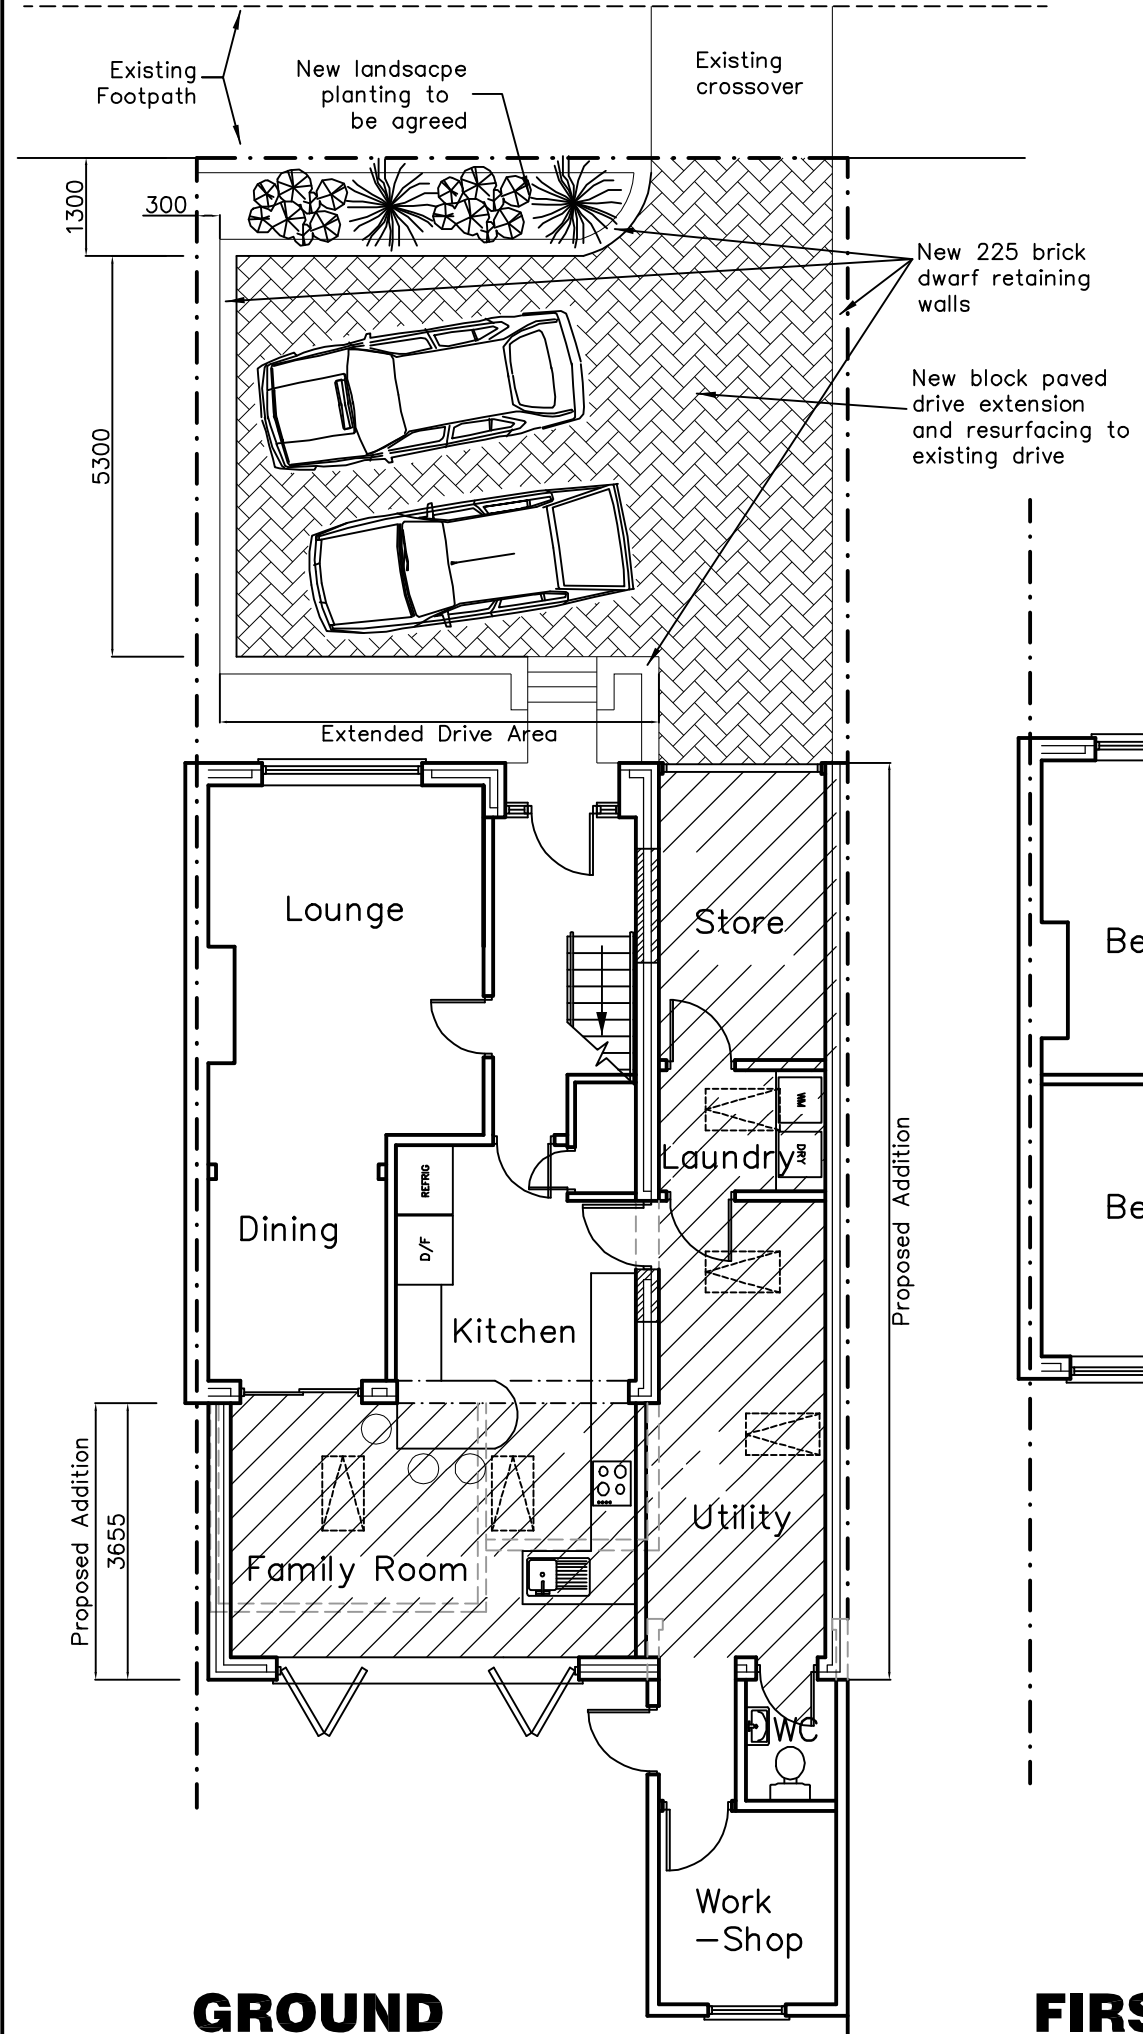


56 Penk Ridge,
Farlington,
PO9 3LU

PROPOSED PLAN

Martin Critchley
CHARTERED ARCHITECT

The Old Brewery,
15E South Street, Havant,
Hampshire, PO9 1BU
023 92 474 919
critchleyarchitect@hotmail.com

Scale A1 = 1:50, A3 = 1:100
Date 24/03/15
Drawn JSC

- Revisions
- A. Client Revisions 31/03/15
 - B. Client Revisions 09/04/15
 - C. Planning Application. 13/04/15
 - D.

1522-301^C