




SITE SECTIONS 1:200


Tel: 0845 345 1475
Email: info@aap-uid.co.uk
www.aaparchitects.co.uk
Richmond Court, 94 Bolley Road, Park Gate, Southampton, SO31 1BA

rev.	date:	note:
------	-------	-------

For Illustrative Purposes Only
Levels & heights based on topographical survey data
and other information interpolated
Street elevations shown parallel to building faces

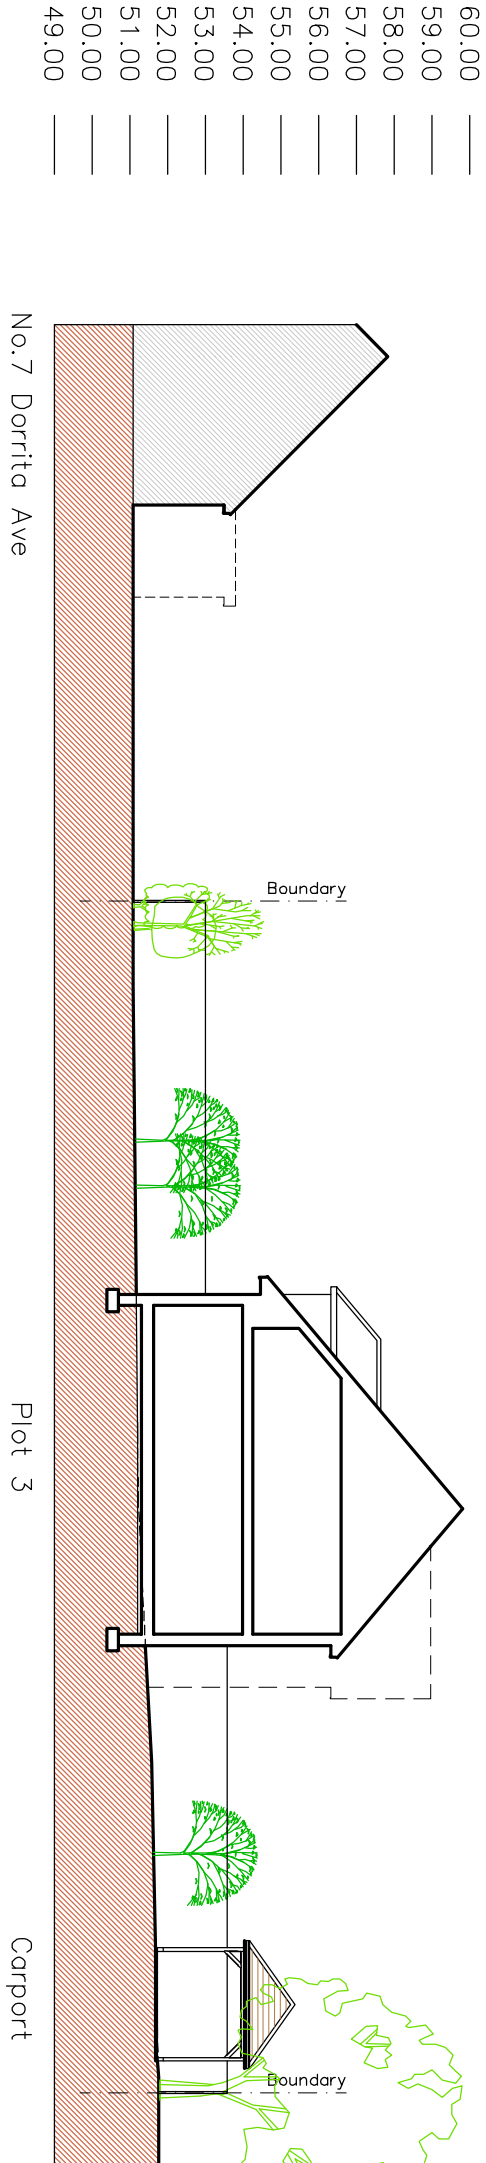

Site Section from South West to North East

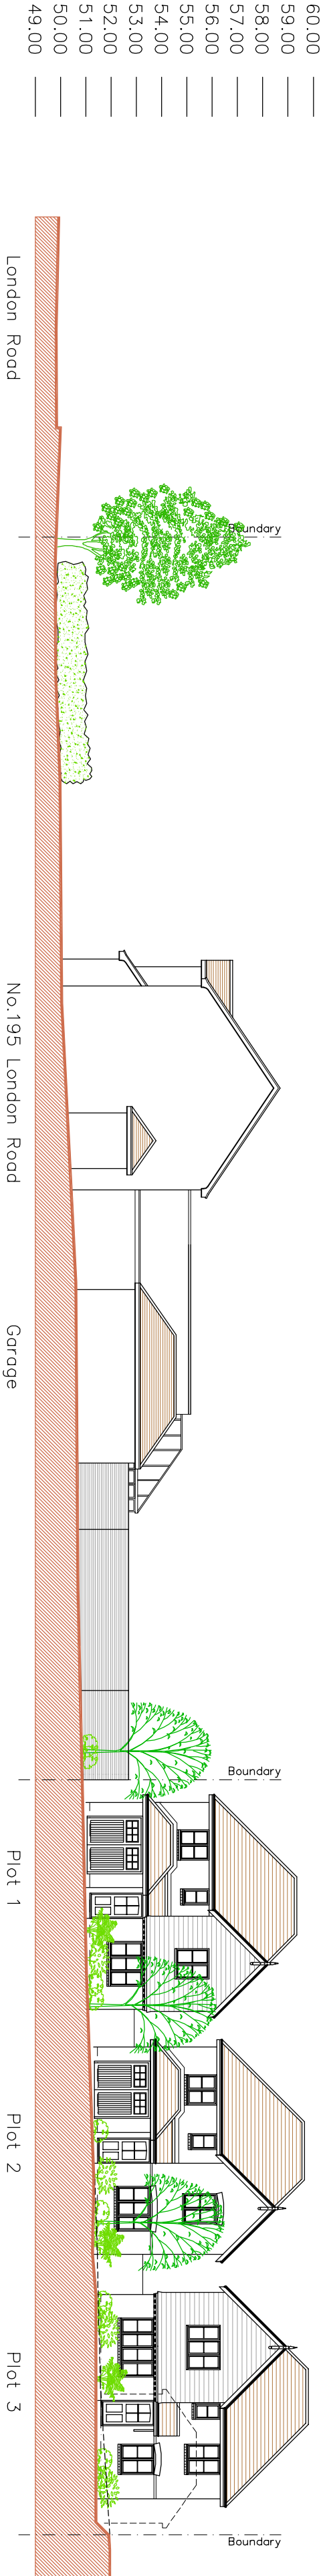

Site Elevation from South East to North West