
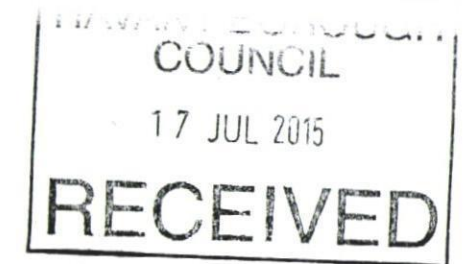


ALTERATIONS AND ADDITIONS TO EX GARAGE.
23, KINGSWAY, HAYLING ISLAND, HANTS.
FOR MR R. J. BARTLETT.

NOTE CHECK ALL MEASUREMENTS ON SITE PRIOR TO THE COMMENCEMENT OF WORK.

WALLS TO BE FULLY BONDED TO THE EXISTING A PARTY WALL AGREEMENT IS TO BE OBTAINED IN WRITING WITH THE ADJACENT NEIGHBOUR PRIOR TO THE COMMENCEMENT OF ANY WORK FOR THE EXCAVATION OF NEW FOUNDATIONS WITHIN 3M

A NEW ACCO DRAIN IS TO BE FORMED INFRONT OF THE NEW GARAGE DOORS TO TAKE RAINWATER FROM DRIVEWAY AND PIPED ACCORDINGLY TO SURFACE WATER DRAINS ACCO DRAIN

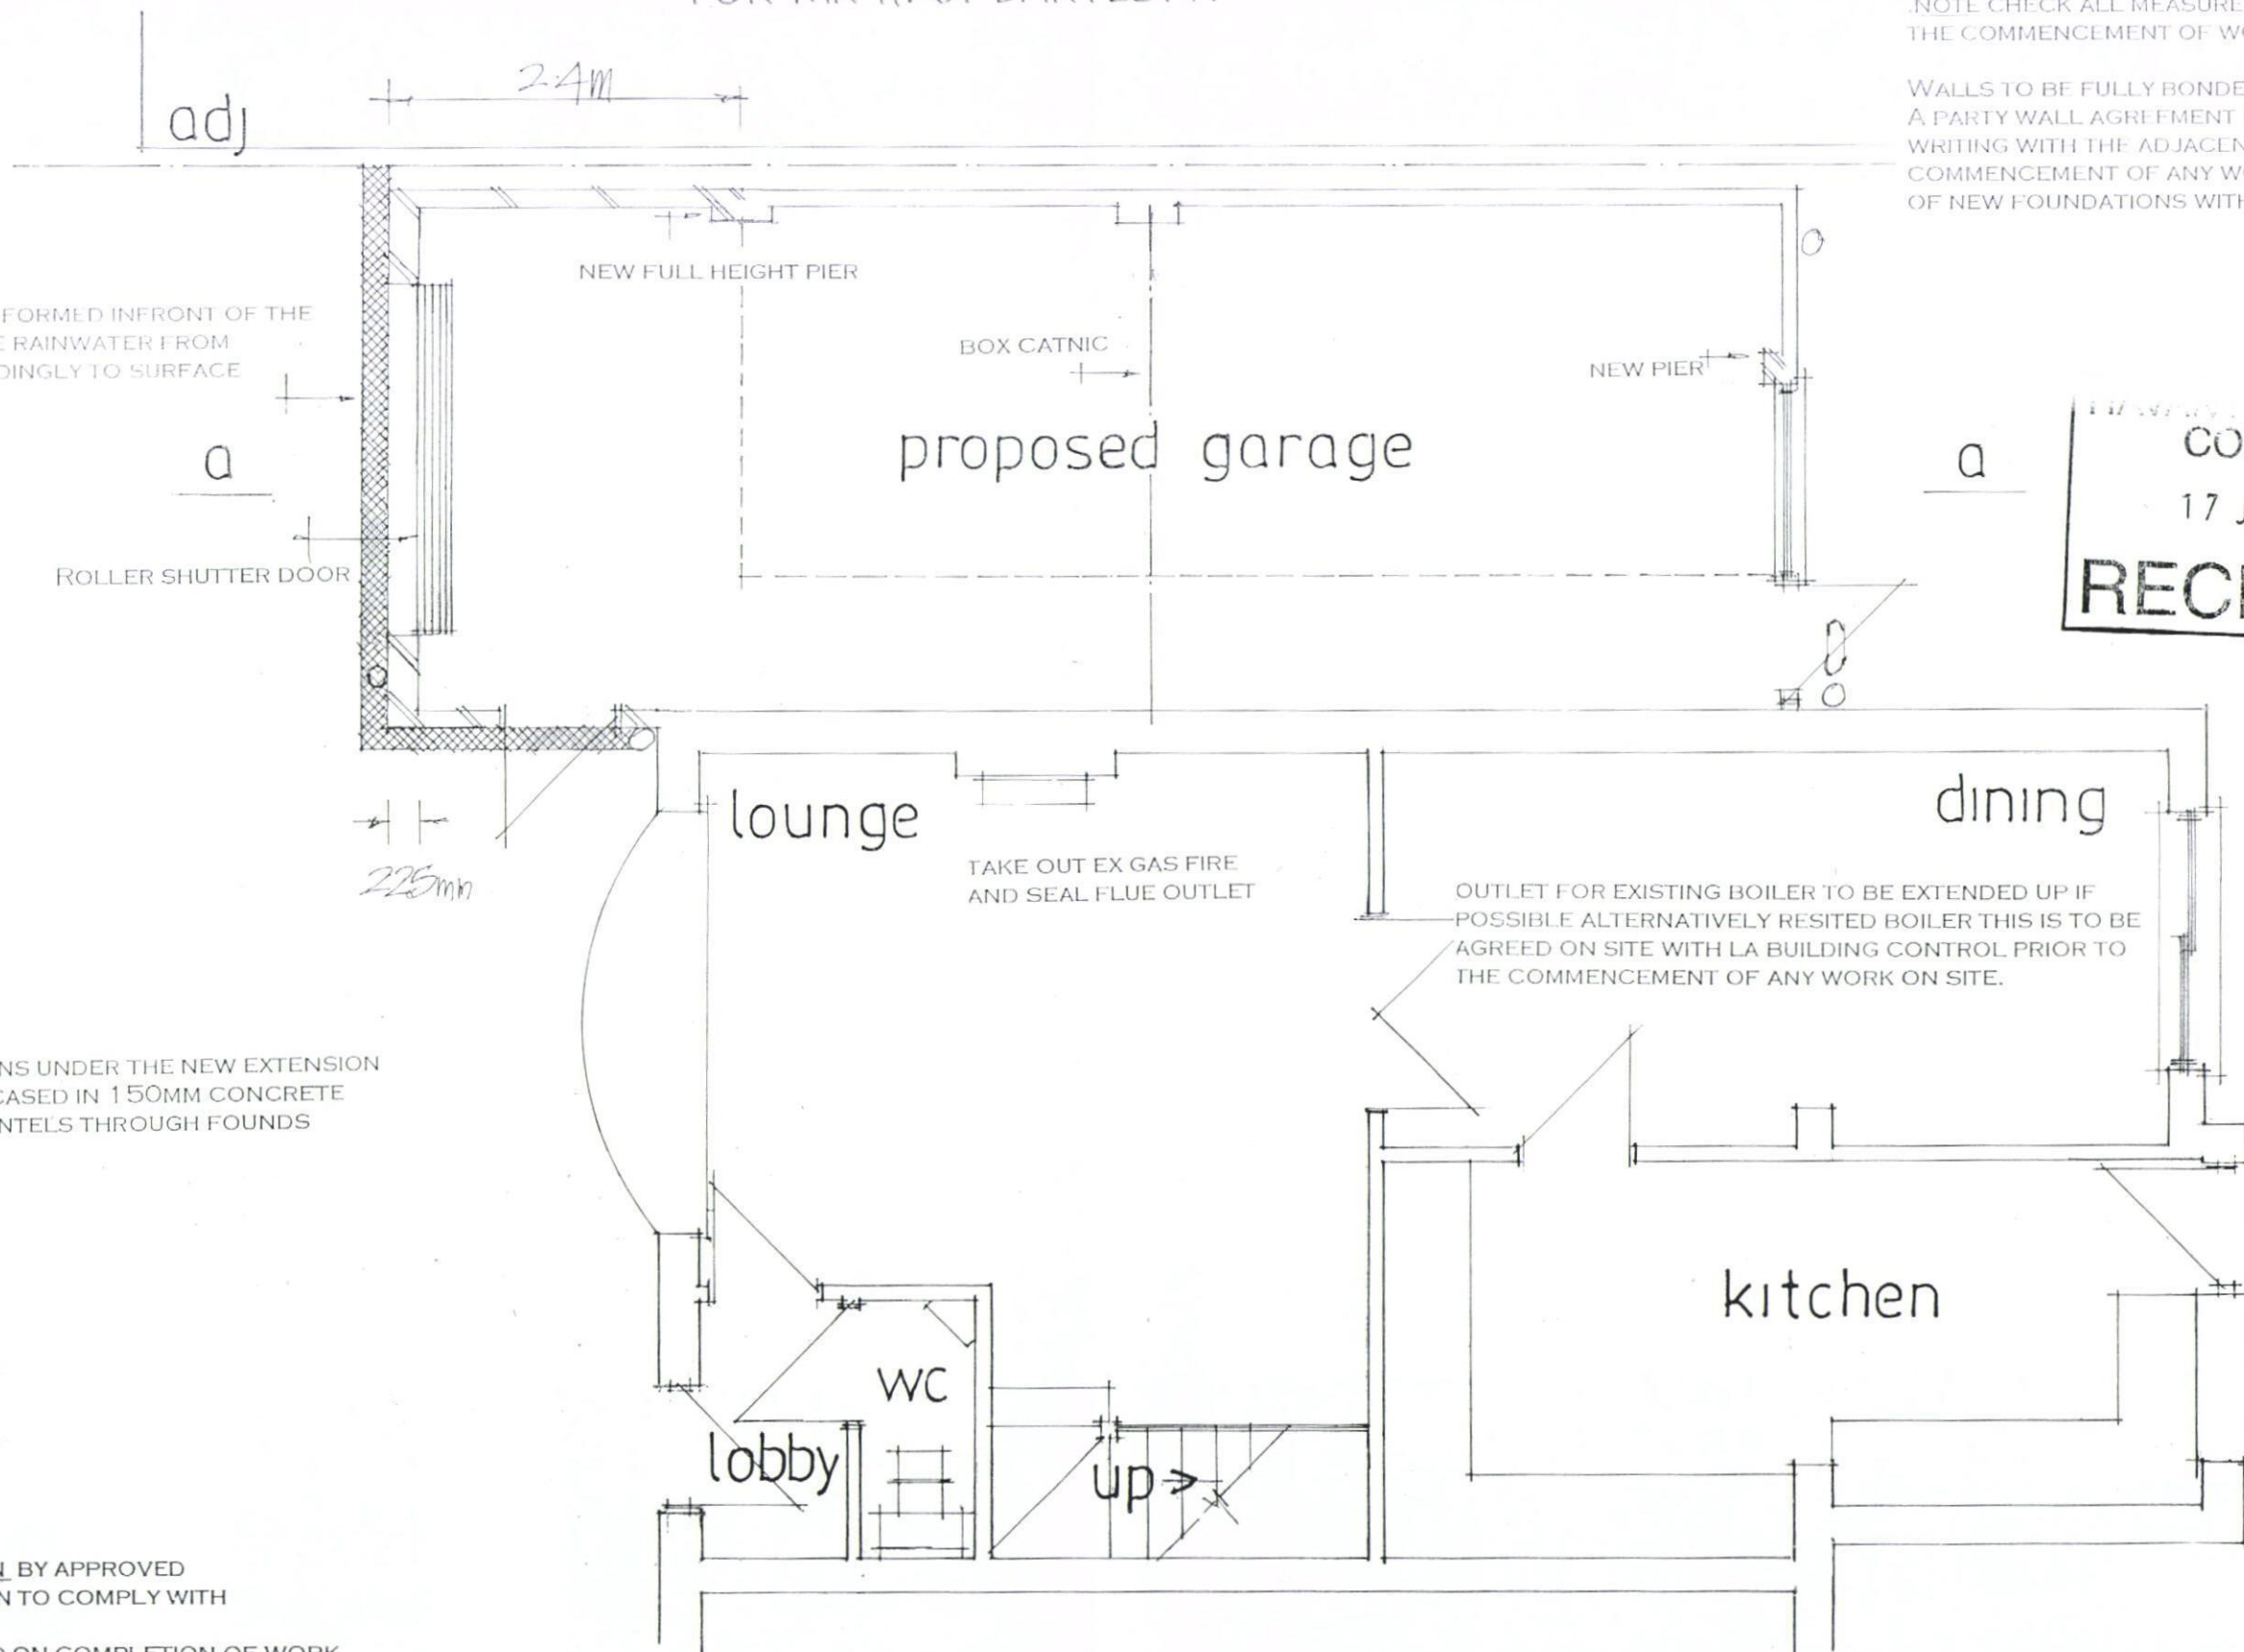

NOTE ANY EXISTING DRAINS UNDER THE NEW EXTENSION TO BE EXPOSED AND ENCASED IN 150MM CONCRETE AND PROTECTED WITH LINTELS THROUGH FOUNDS

ELECTRICAL INSTALLATION BY APPROVED CERTIFICATED ELECTRICIAN TO COMPLY WITH APPROVED DOCUMENT P. CERTIFICATE TO BE ISSUED ON COMPLETION OF WORK. BY COMPETENT APPROVED CERTIFICATED ELECTRICIAN USE ENERGY EFFICIENT LIGHT BULBS AND FITTINGS.

date july 15
scale 1:50

PROPOSED LAYOUT

PETER J. WALKER MRICS
CHARTERED SURVEYOR
182 SEAFRONT, HAYLING ISLAND, HANTS
PO11 9 AN

TEL: 02392467571