

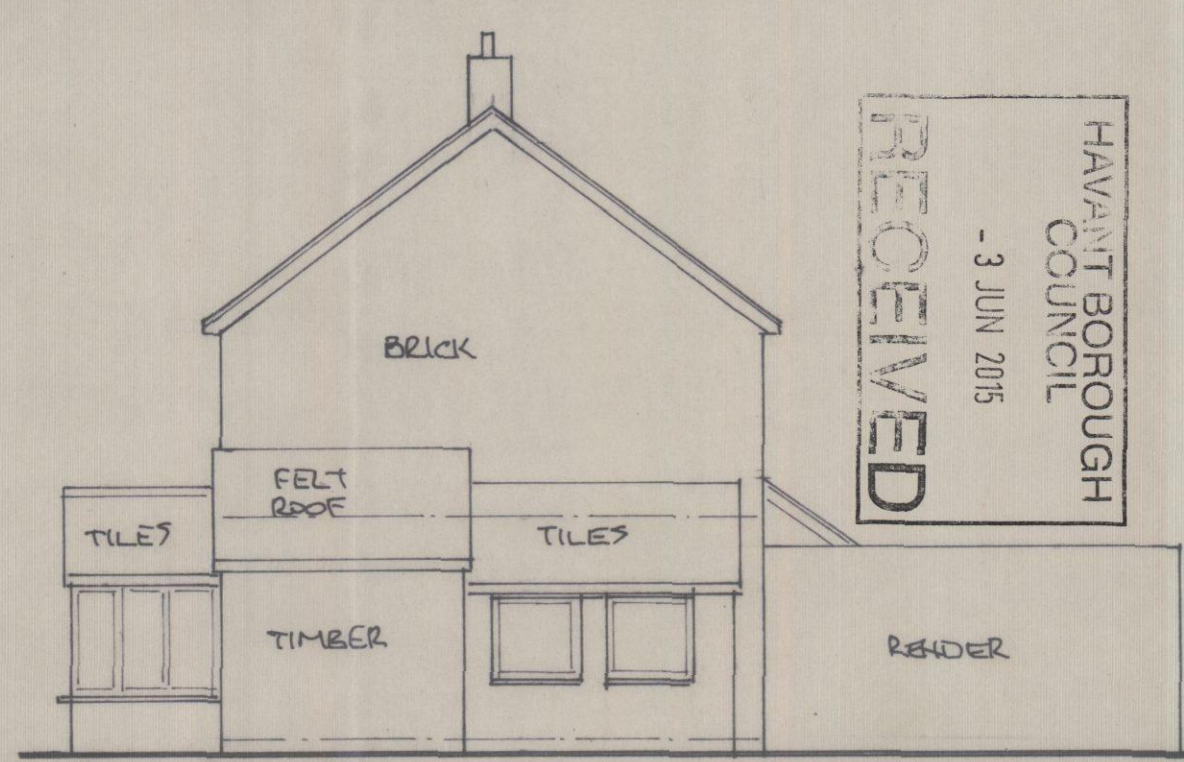
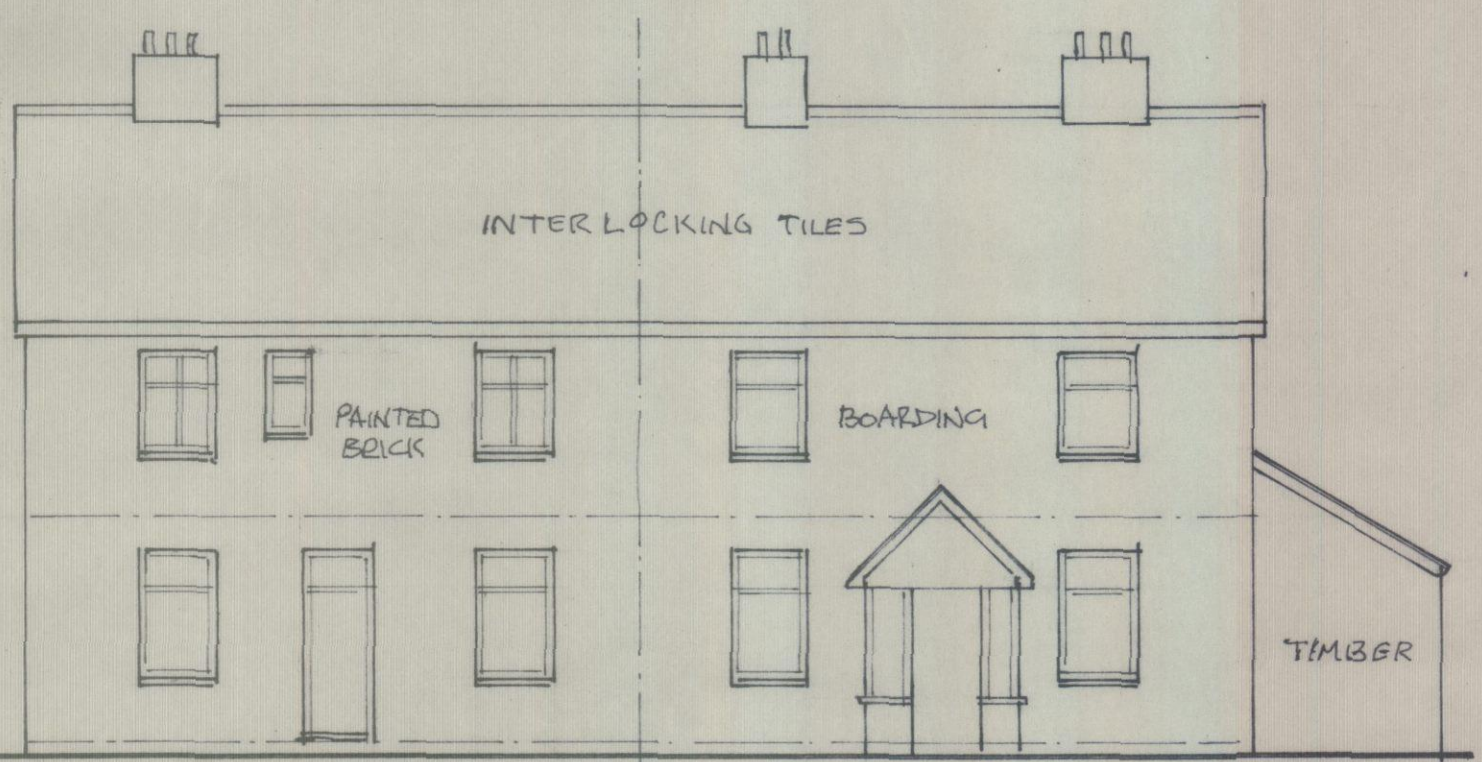
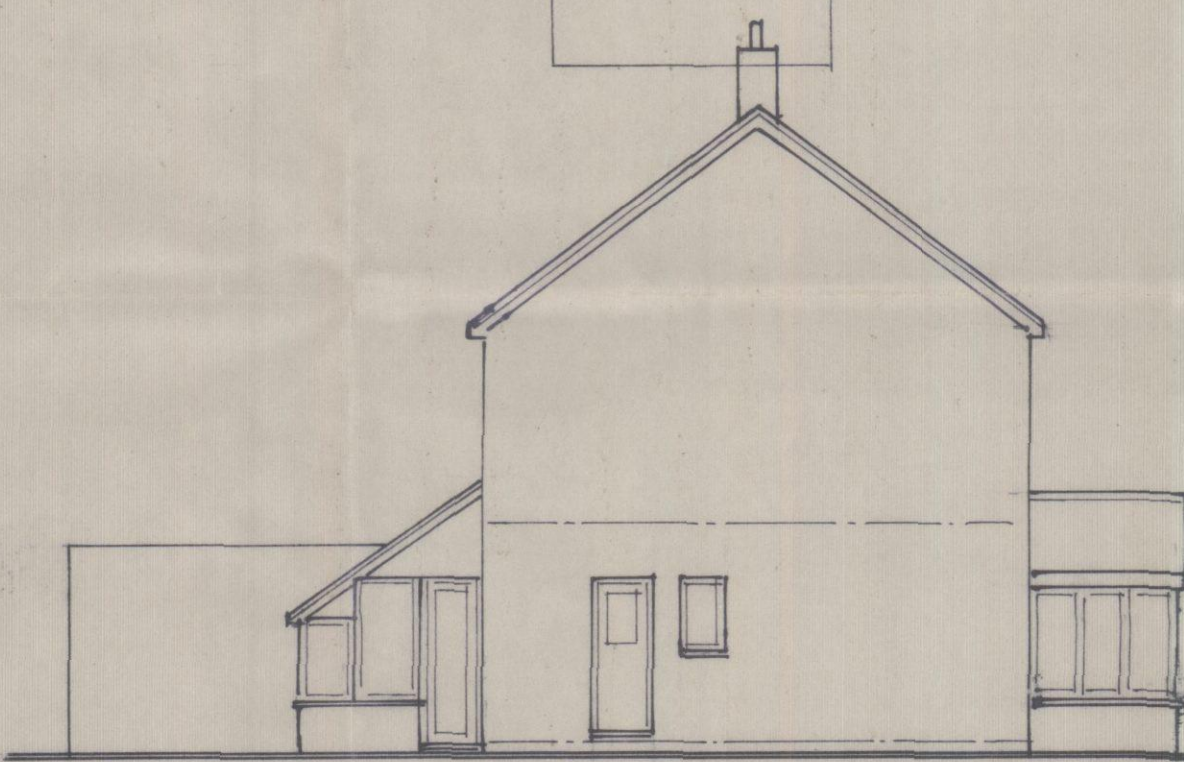
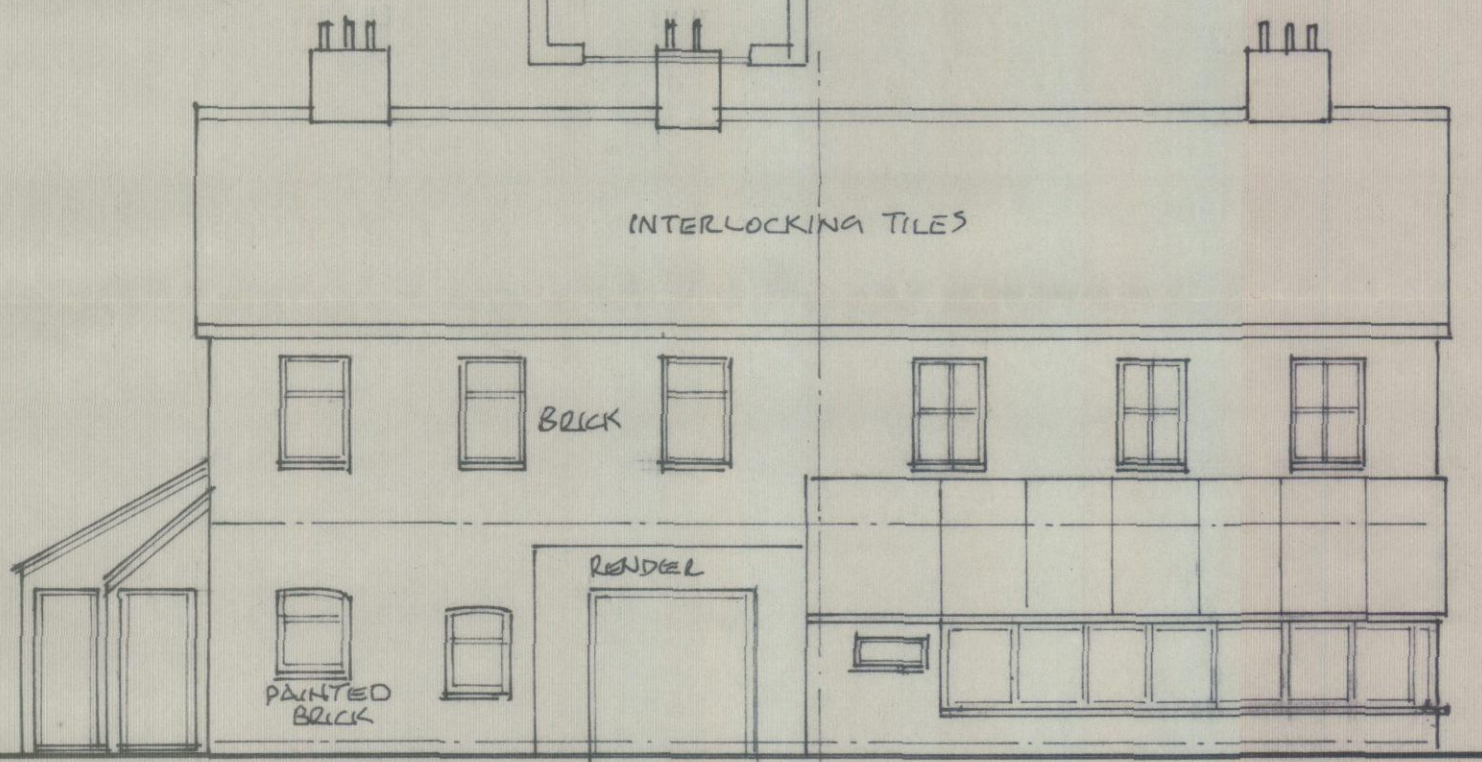
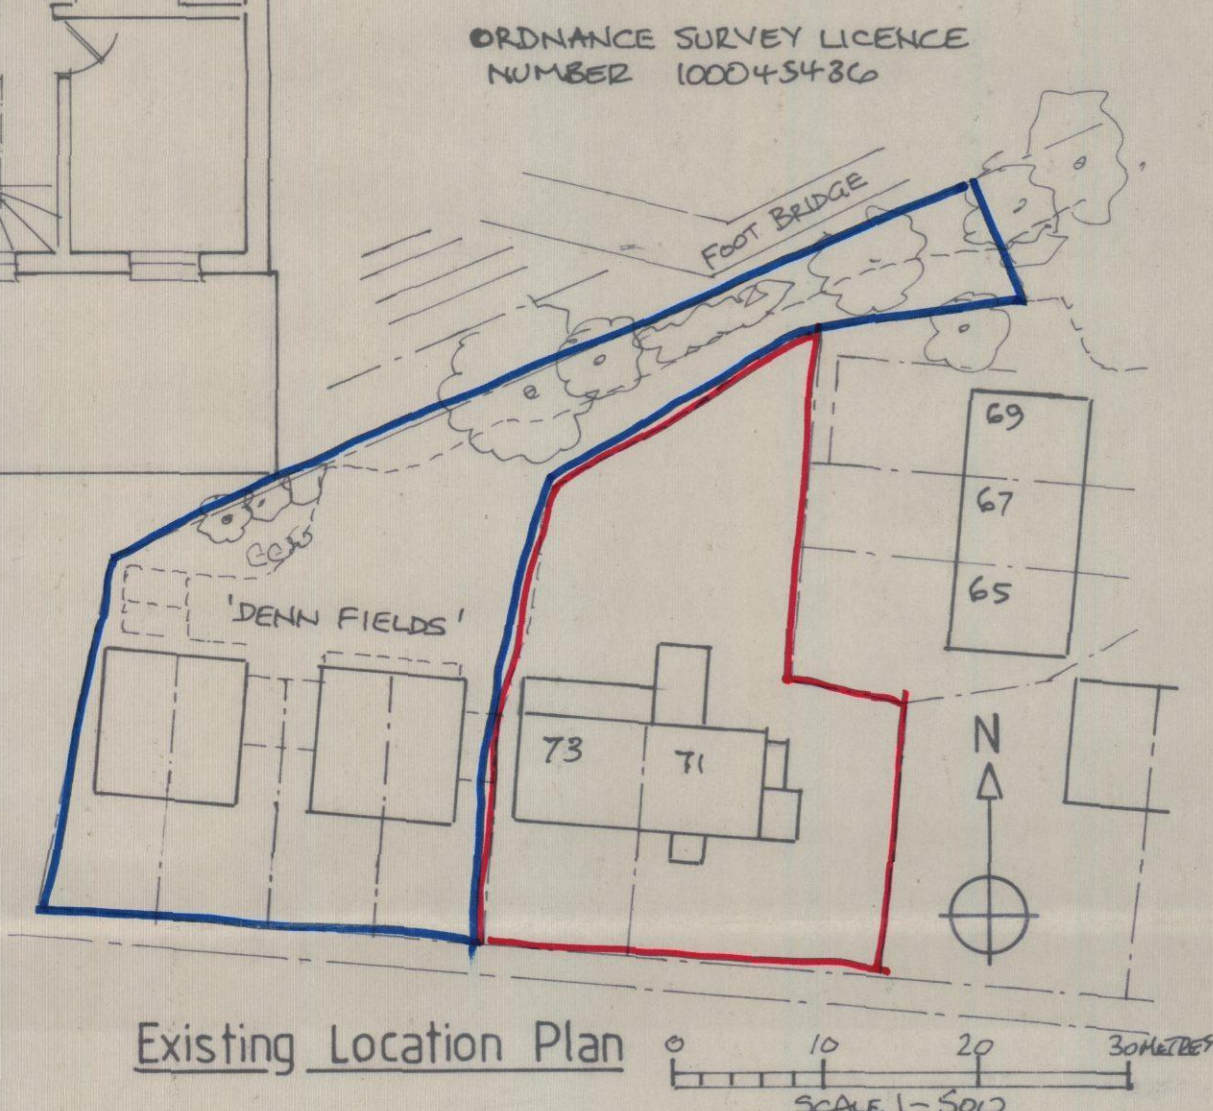
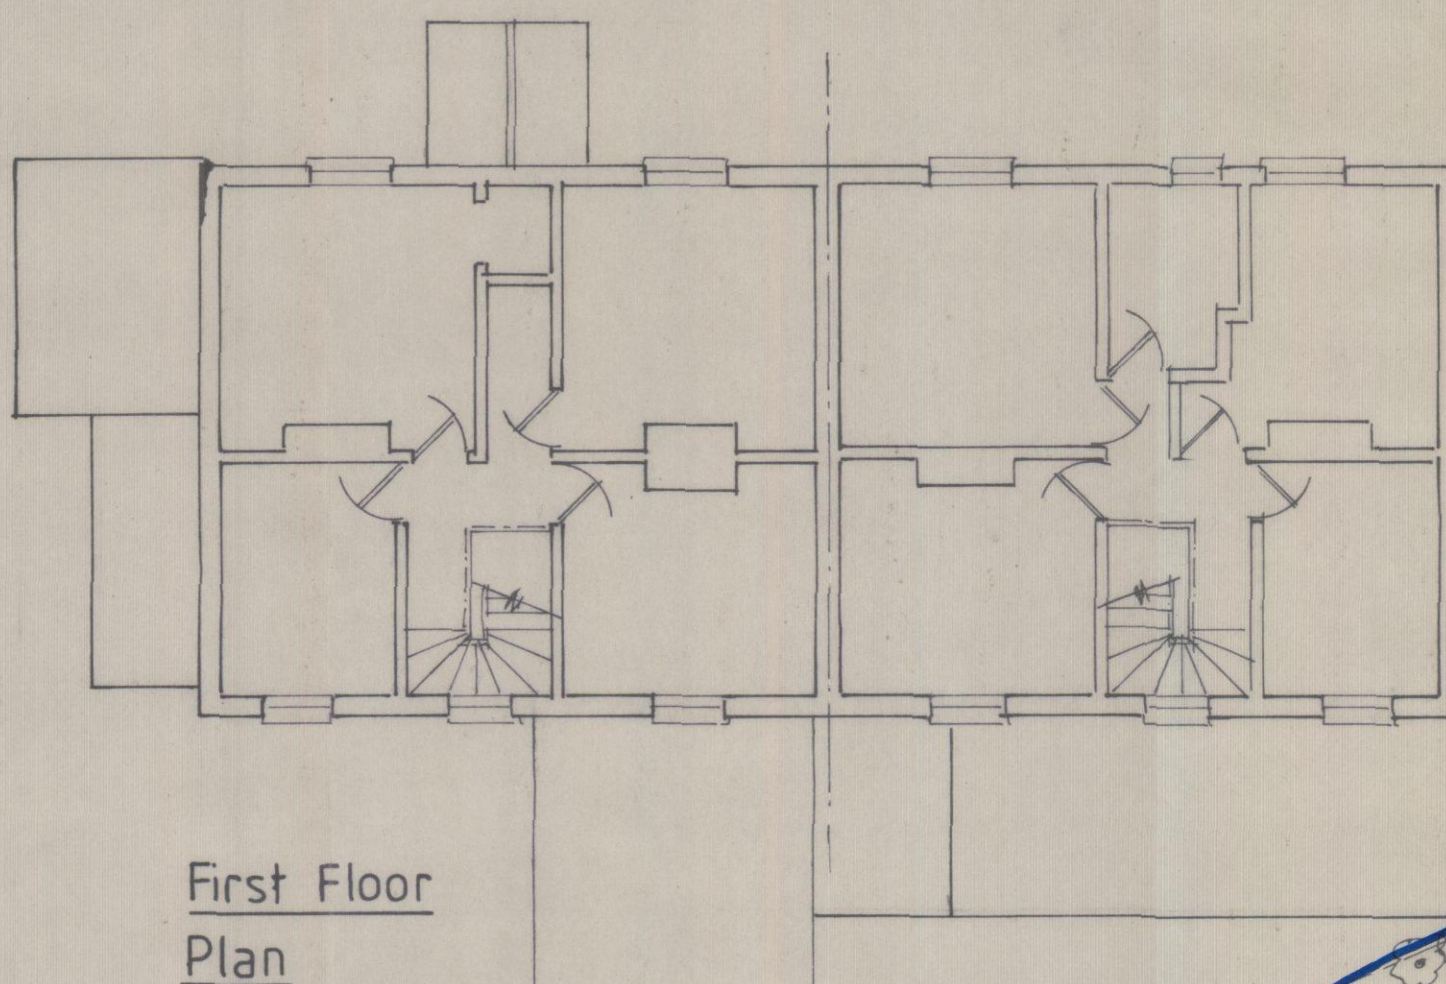


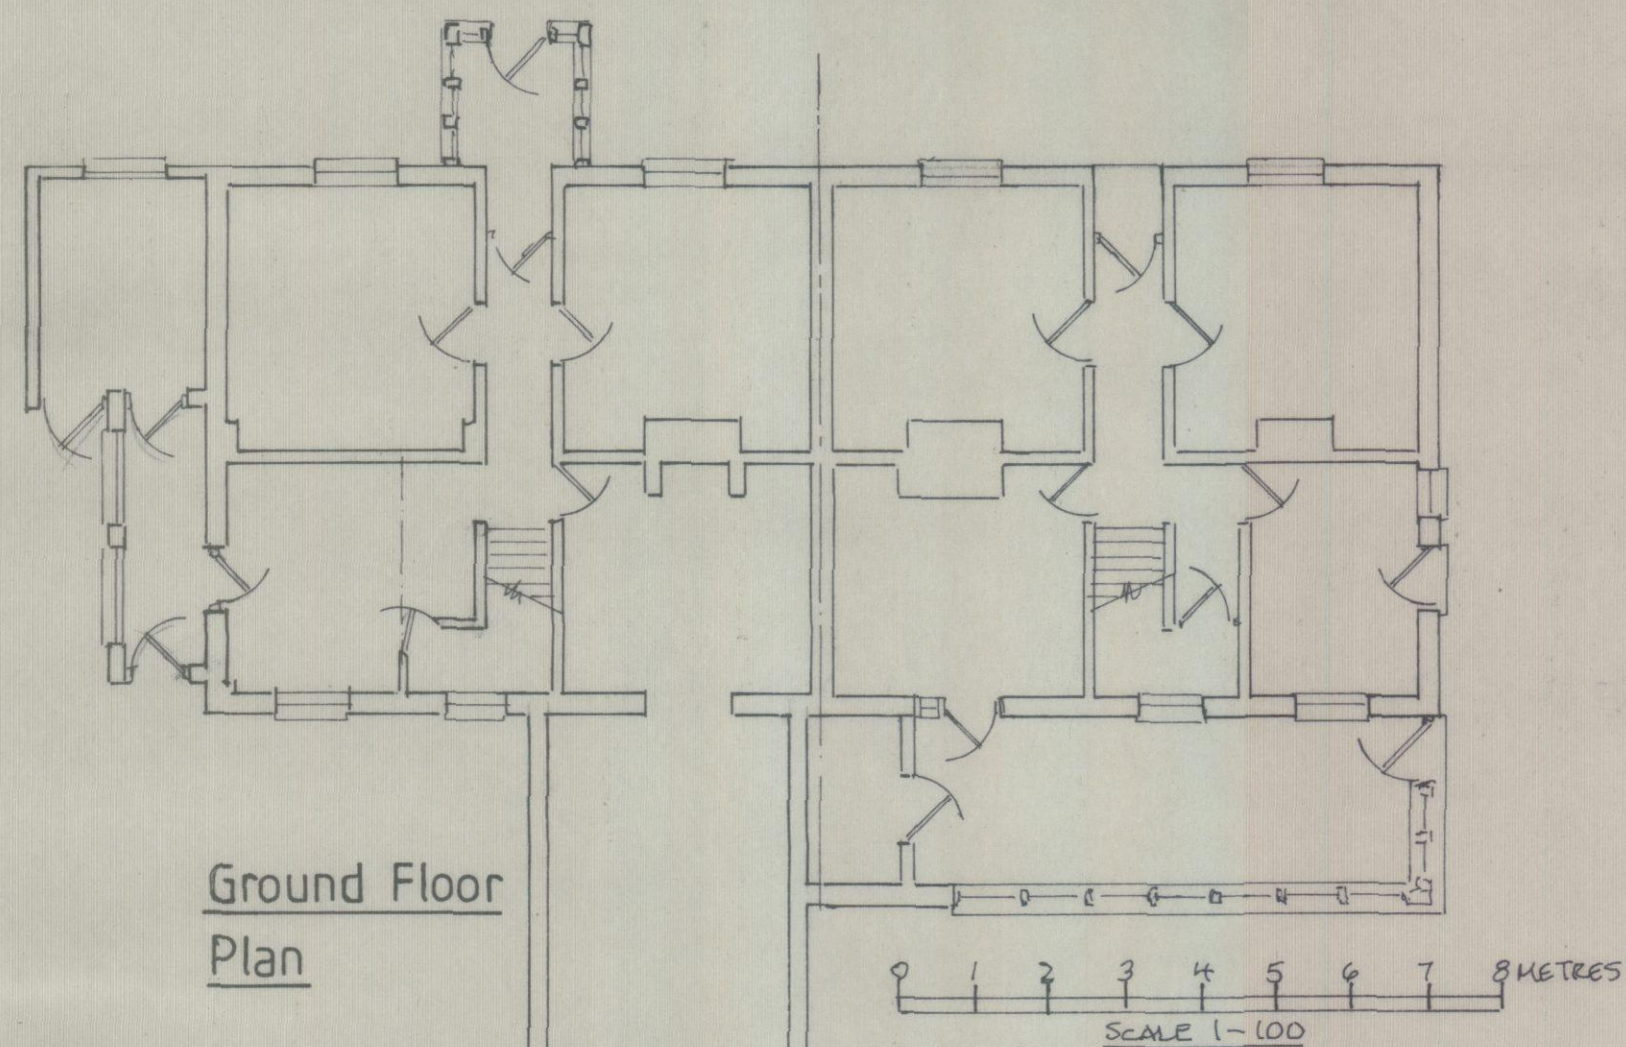

Existing Plans & Elevations.

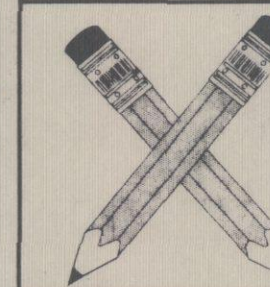

Mike Gillings - Building Plans
 'Oakdene', 248 Milton Road, Cowplain,
 Waterlooville, Hampshire. PO8 8TX
 Tel: 023-9264 8053 Fax: 023-9278 2670

**71 & 73 THIRD AVENUE,
 DENVILLES, HAVANT,
 HAMPSHIRE. PO9 2QR.**

No	Amendment	Scales	As Shown
		Date	May 2015
		Project No	15/2179 D
		Drawing No	2179.02