


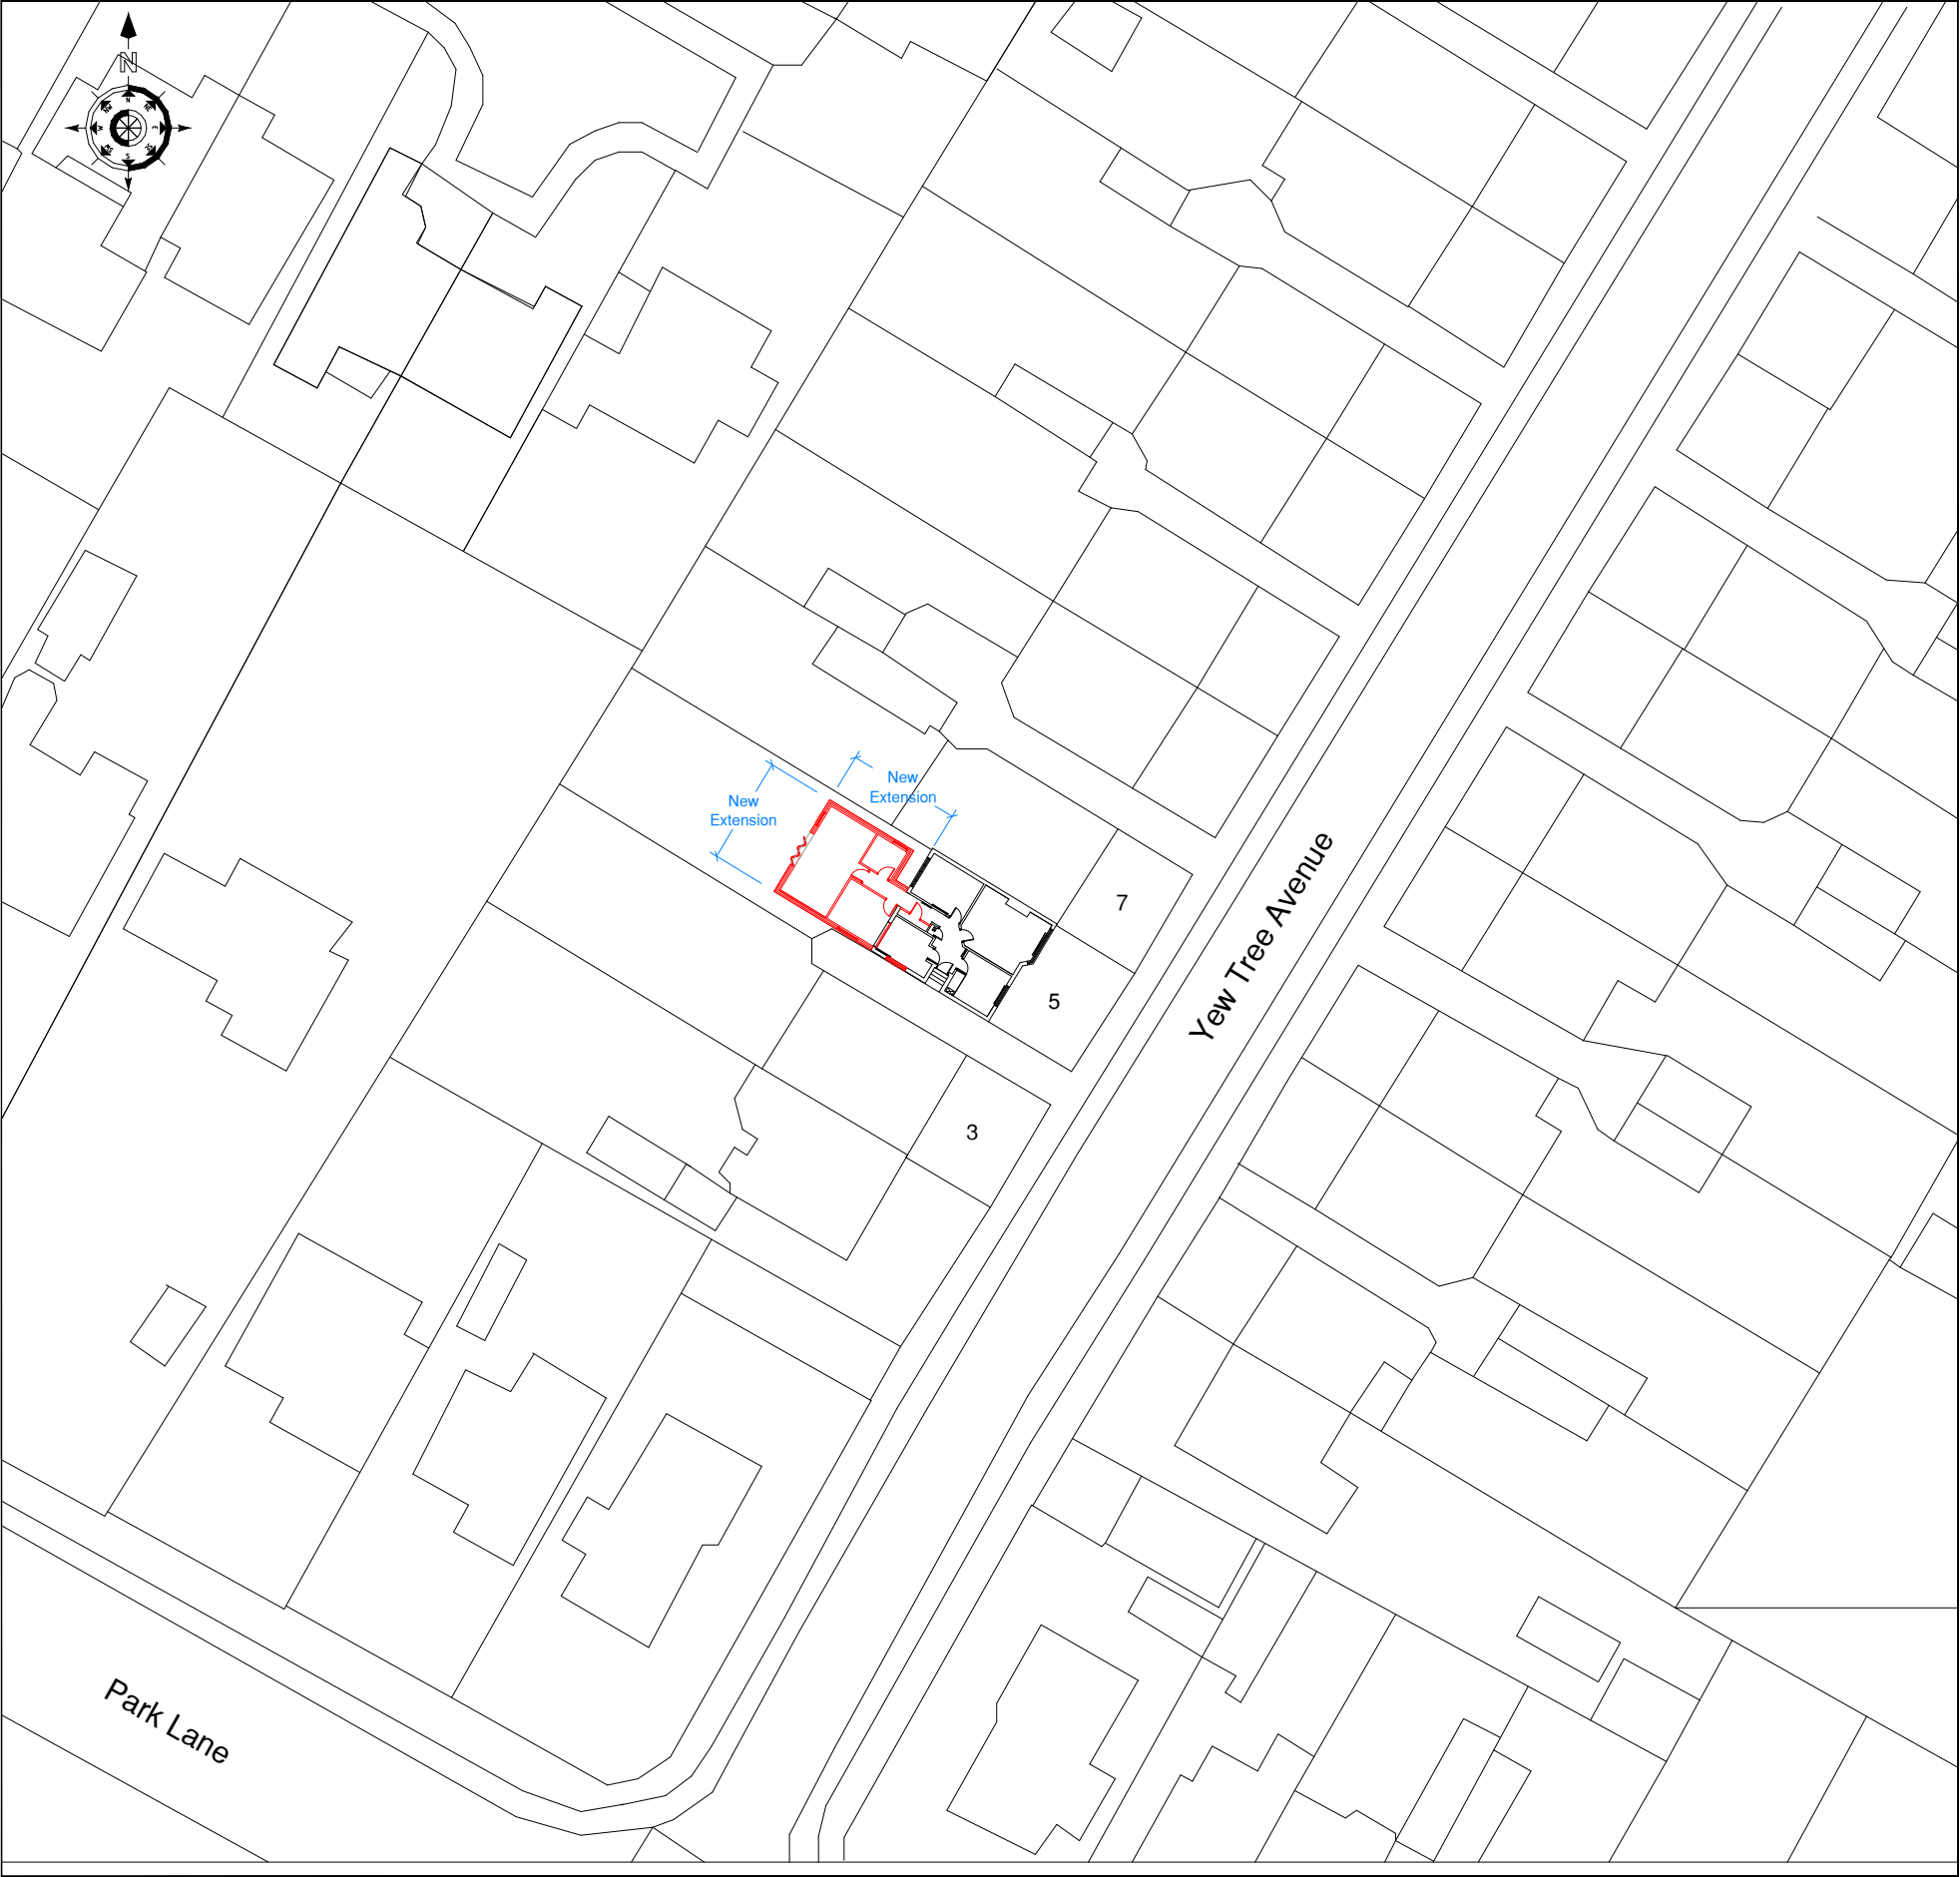

Proposed Site Block Plan

| REV:                                                             | DATE: | DESCRIPTION: | DRAWN BY: |
|------------------------------------------------------------------|-------|--------------|-----------|
| REVISIONS:                                                       |       |              |           |
| Mr Austin<br>5 Yew Tree Avenue, Cowplain, Waterlooville, PO8 8AH |       |              |           |
| CLIENT:                                                          |       |              |           |
| New Single Storey Rear Extension Project                         |       |              |           |
| PROJECT:                                                         |       |              |           |
| Layout 3 - Proposed Site Block Plan                              |       |              |           |
| DRAWING TITLE:                                                   |       |              |           |
| ISD507-3                                                         |       |              |           |
| DRAWING NO:                                                      |       |              |           |
| REVISION:                                                        |       |              |           |
| MA                                                               |       |              |           |
| DRAWN BY:                                                        |       |              |           |
| 14/04/2015                                                       |       |              |           |
| DATE:                                                            |       |              |           |
| 1:500A3                                                          |       |              |           |
| SCALE:                                                           |       |              |           |