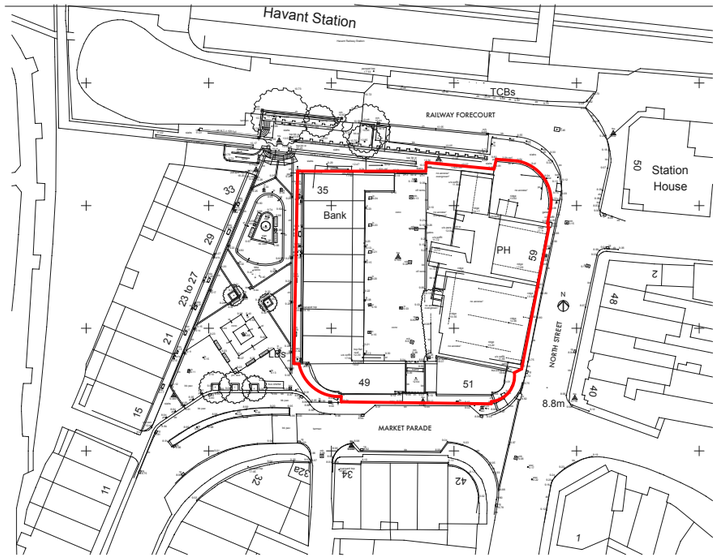

Location Plan 1:250

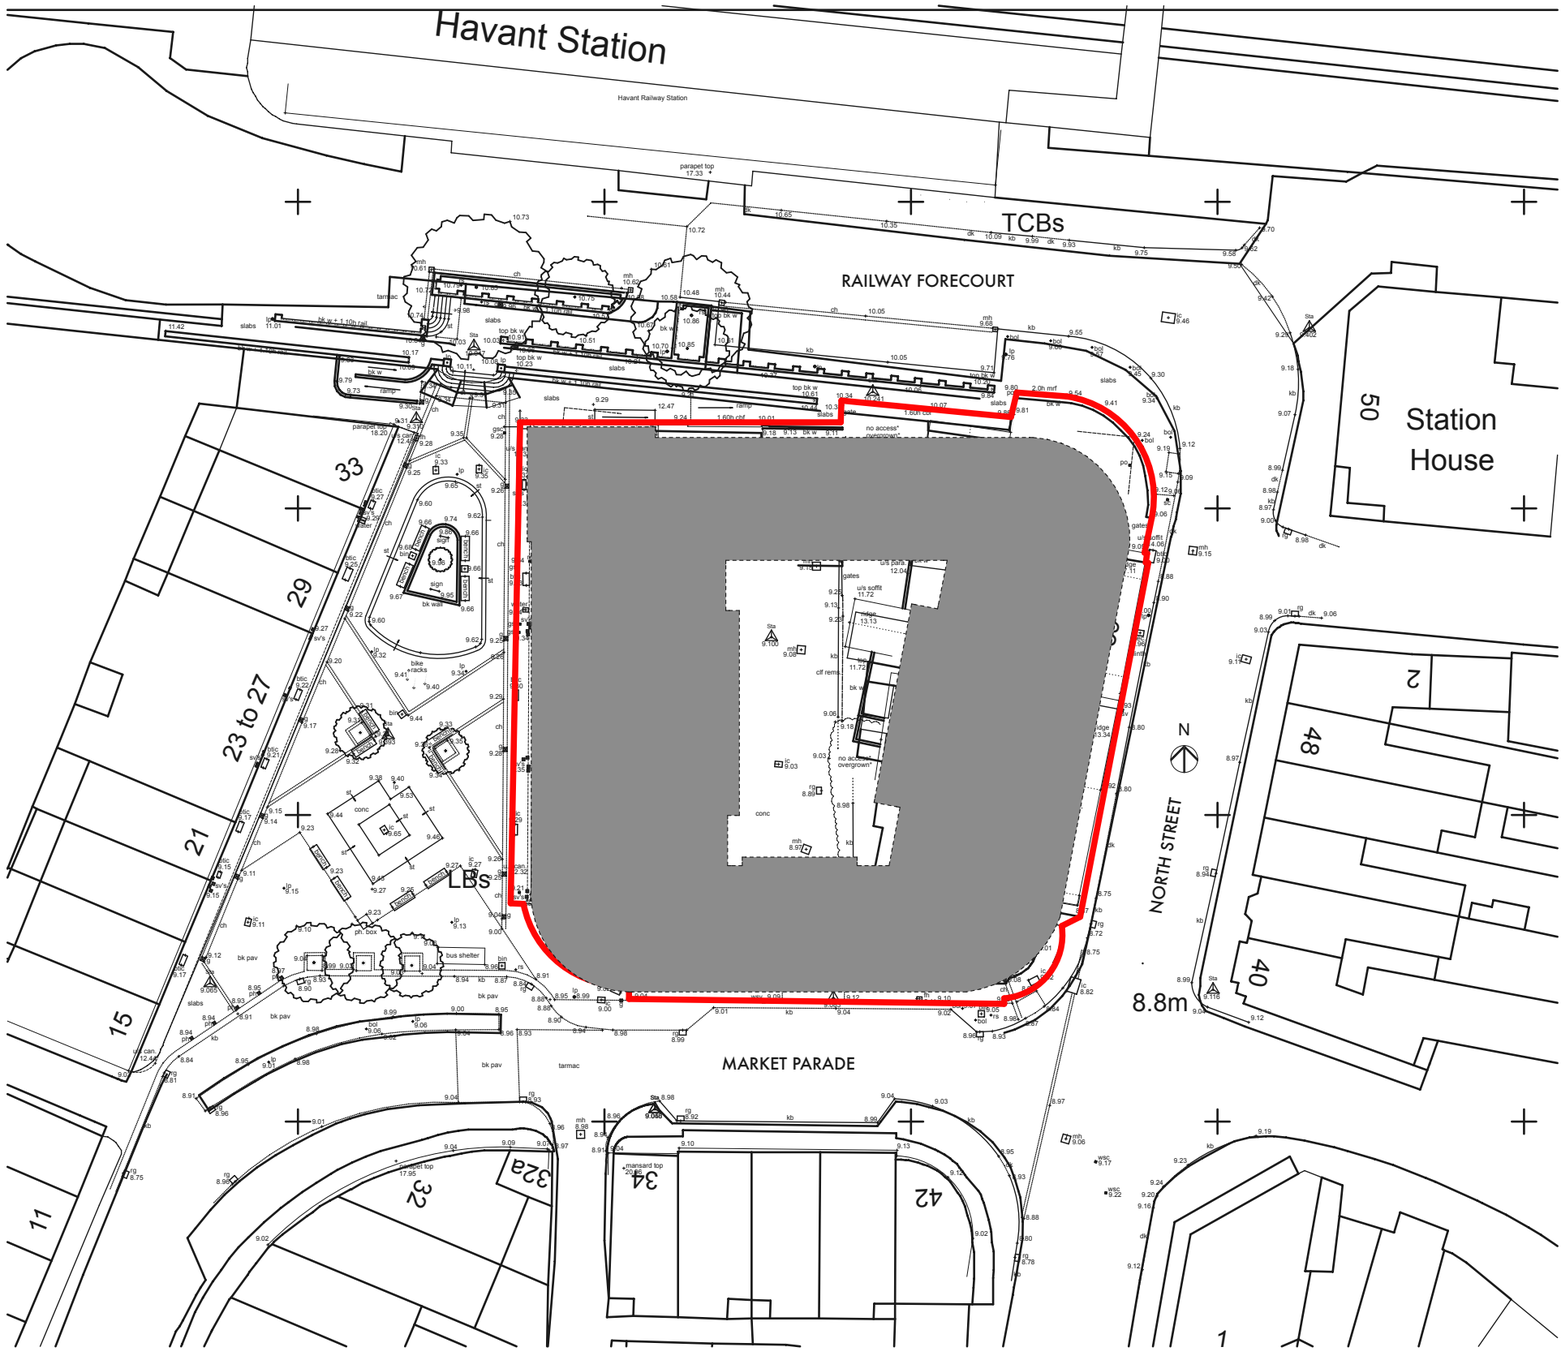

Block Plan 1:500

Rev	Date	Description	By	PM

REVISIONS

NOTES:

CLIENT

HAMPSHIRE & REGIONAL PROPERTY GROUP

TITLE

Market Parade - Havant
Development Proposals

Location and Block plan

HGP ARCHITECTS
FURZEHALL FARM, WICKHAM ROAD
FAREHAM, HAMPSHIRE, PO16 7JH
T: 01329 283 225
F: 01329 237 004
E: EMAIL@HGP-ARCHITECTS.CO.UK
W: WWW.HGP-ARCHITECTS.CO.UK

PLANNING

Scale @ A3:

Date :

Drawn by :

Checked by :

Drawing No: 13.077.001

Revision:

FS 10040

HGP Architects Ltd.
Copyright Reserved.
Check dims. on site.