

EXISTING



Ground Floor Plan 1:100



Existing Rear (East) Elevation 1:100



Existing Side (South) Elevation 1:100

PROPOSED




Proposed Ground Floor Plan 1:100




Proposed Rear (East) Elevation 1:100



Proposed Side (South) Elevation 1:100

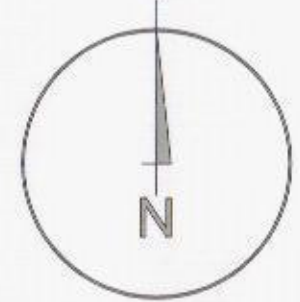

Location Plan 1:1250 @ A3

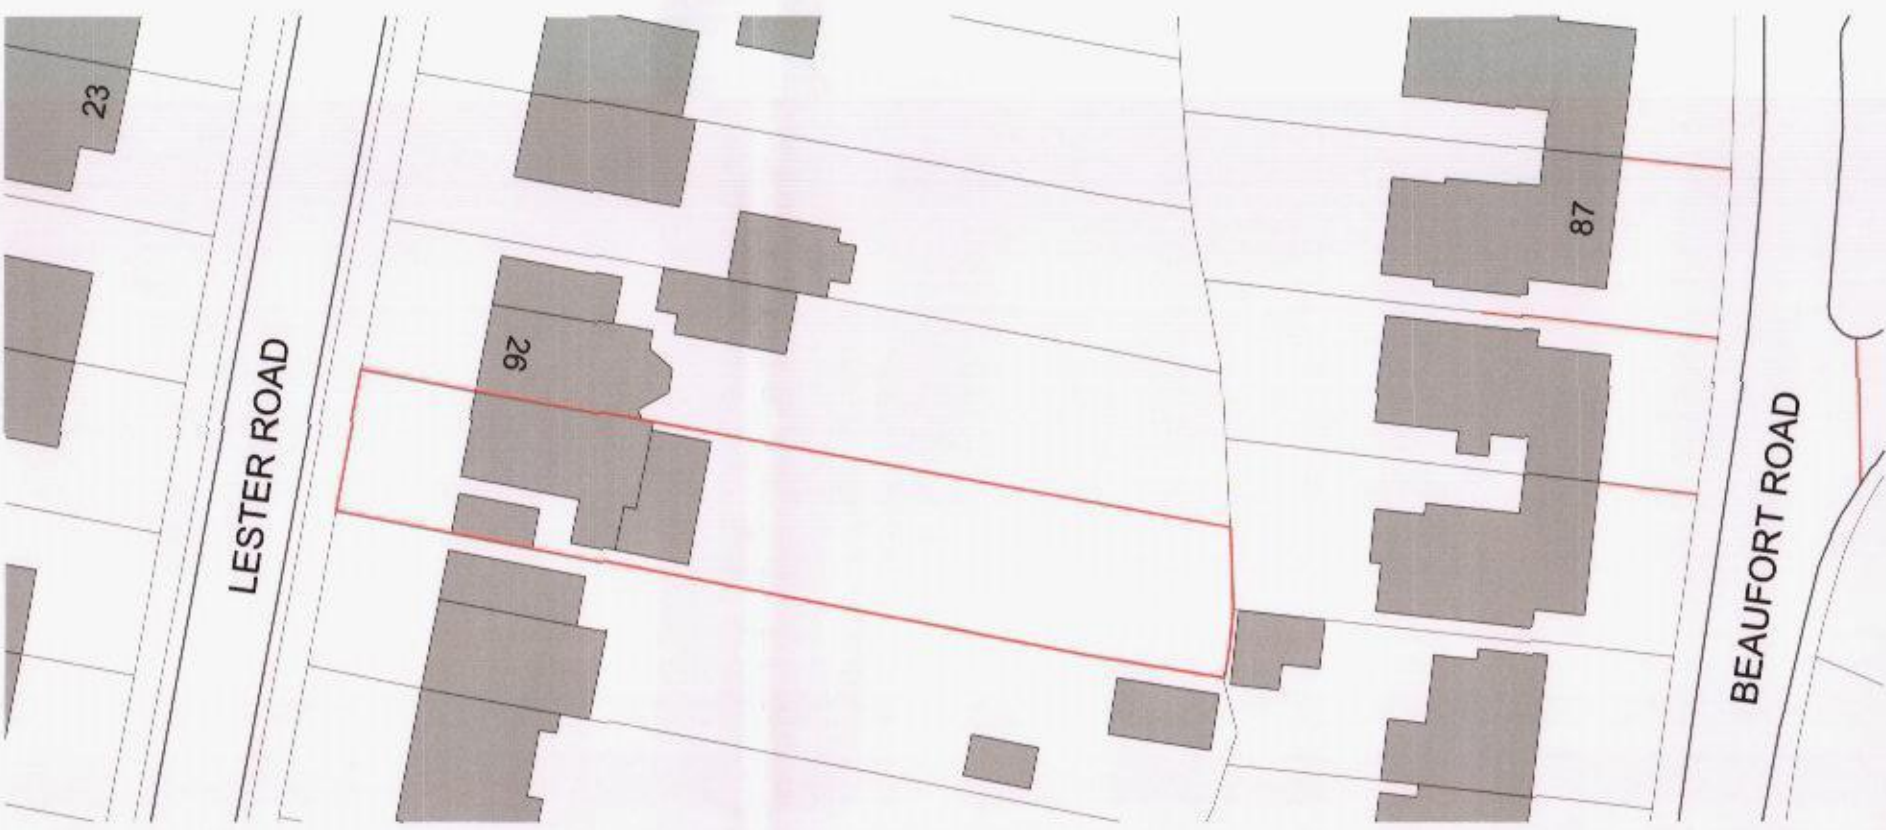

Block Plan 1:500 @ A1



Site Plan 1:250 @ A1

Material Schedule:

1	Roof Tiles
2	UPVC Windows white to match existing
3	UPVC Rainwater goods - black
4	UPVC Fascia & Soffit - white
5	Facing brick
6	Velux Roof Lights



contact	Mr & Mrs Mitchell		
detail	24 Lester Road, Havant, PO9 3HE		
date	SEPT'15	status	PLANNING
a1 scale	1:100	a3 scale	1:200
rev	11-2016-PD100		