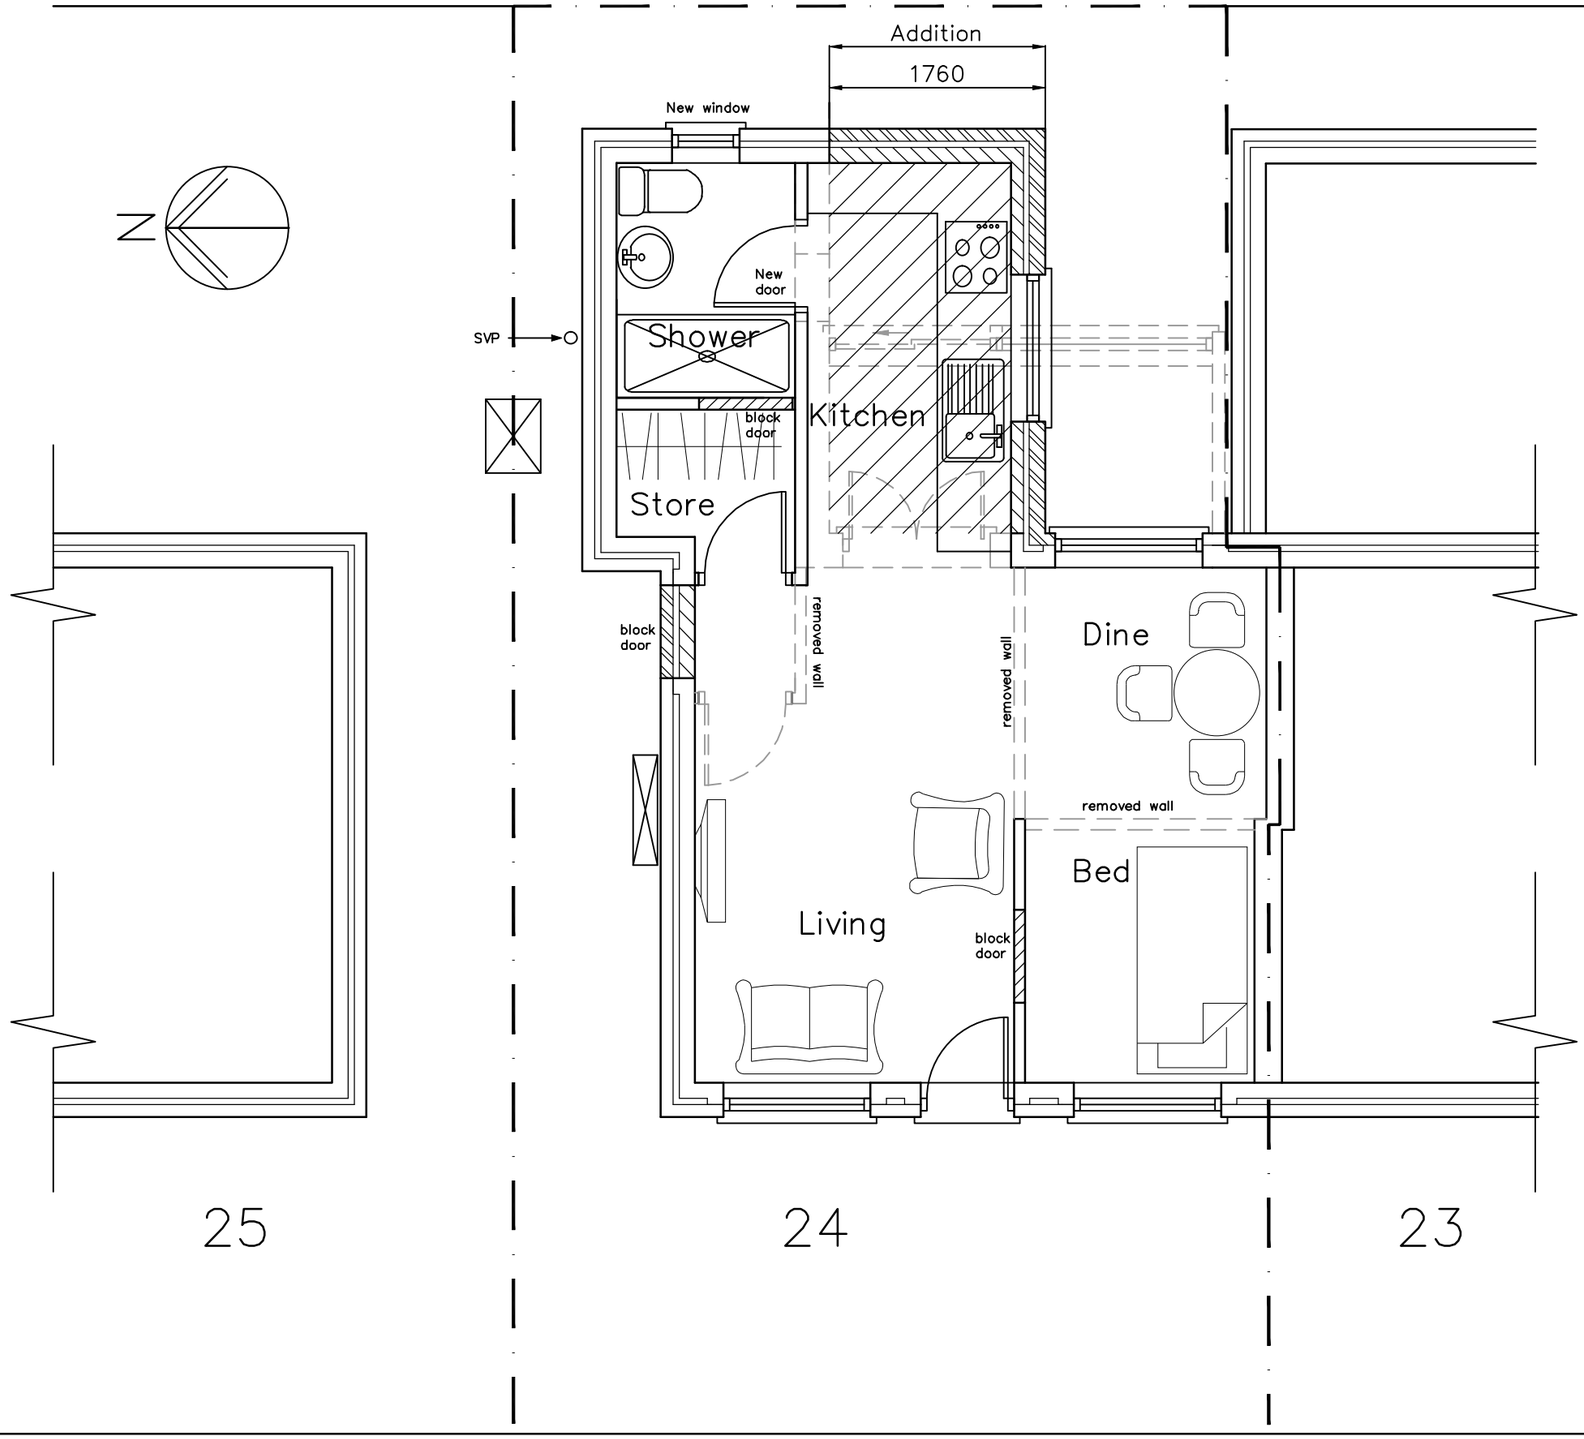



24 Fairlight, Salterns La.
Hayling Island
PO11 9PJ

# PROPOSED PLAN

Revisions

A.
B.
C.

Martin Critchley
CHARTERED ARCHITECT
The Old Brewery,
15E South Street, Havant,
Hampshire, PO9 1BU
023 92 474 919
critchleyarchitect@hotmail.com

Scale A3 =1:50
Drawn JGF
Date 07/12/15

1589–401 0

metres

10