


# Sign 4

Flat dibond panel with vinyl applied, applied to each pump

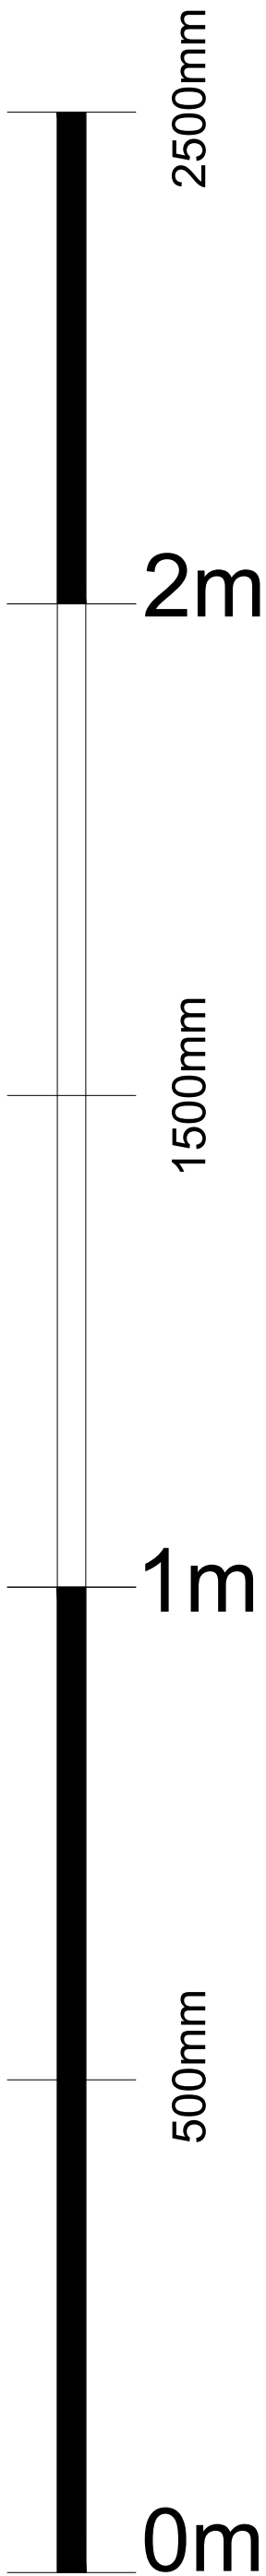

SCALE BAR



Revision 1.0

Subway  
97 Park Lane  
Havant  
PO9 3HQ

Design:  
see drawing

Drawn by: T.J.      Date: 19/11/2015

Scale: 1:10@A3

Approved by:



DESIGN - CREATE - INSTALL - MAINTAIN

Legend House, Bradbury Drive, Springwood Ind. Estate  
Braintree, Essex. CM7 2SD