


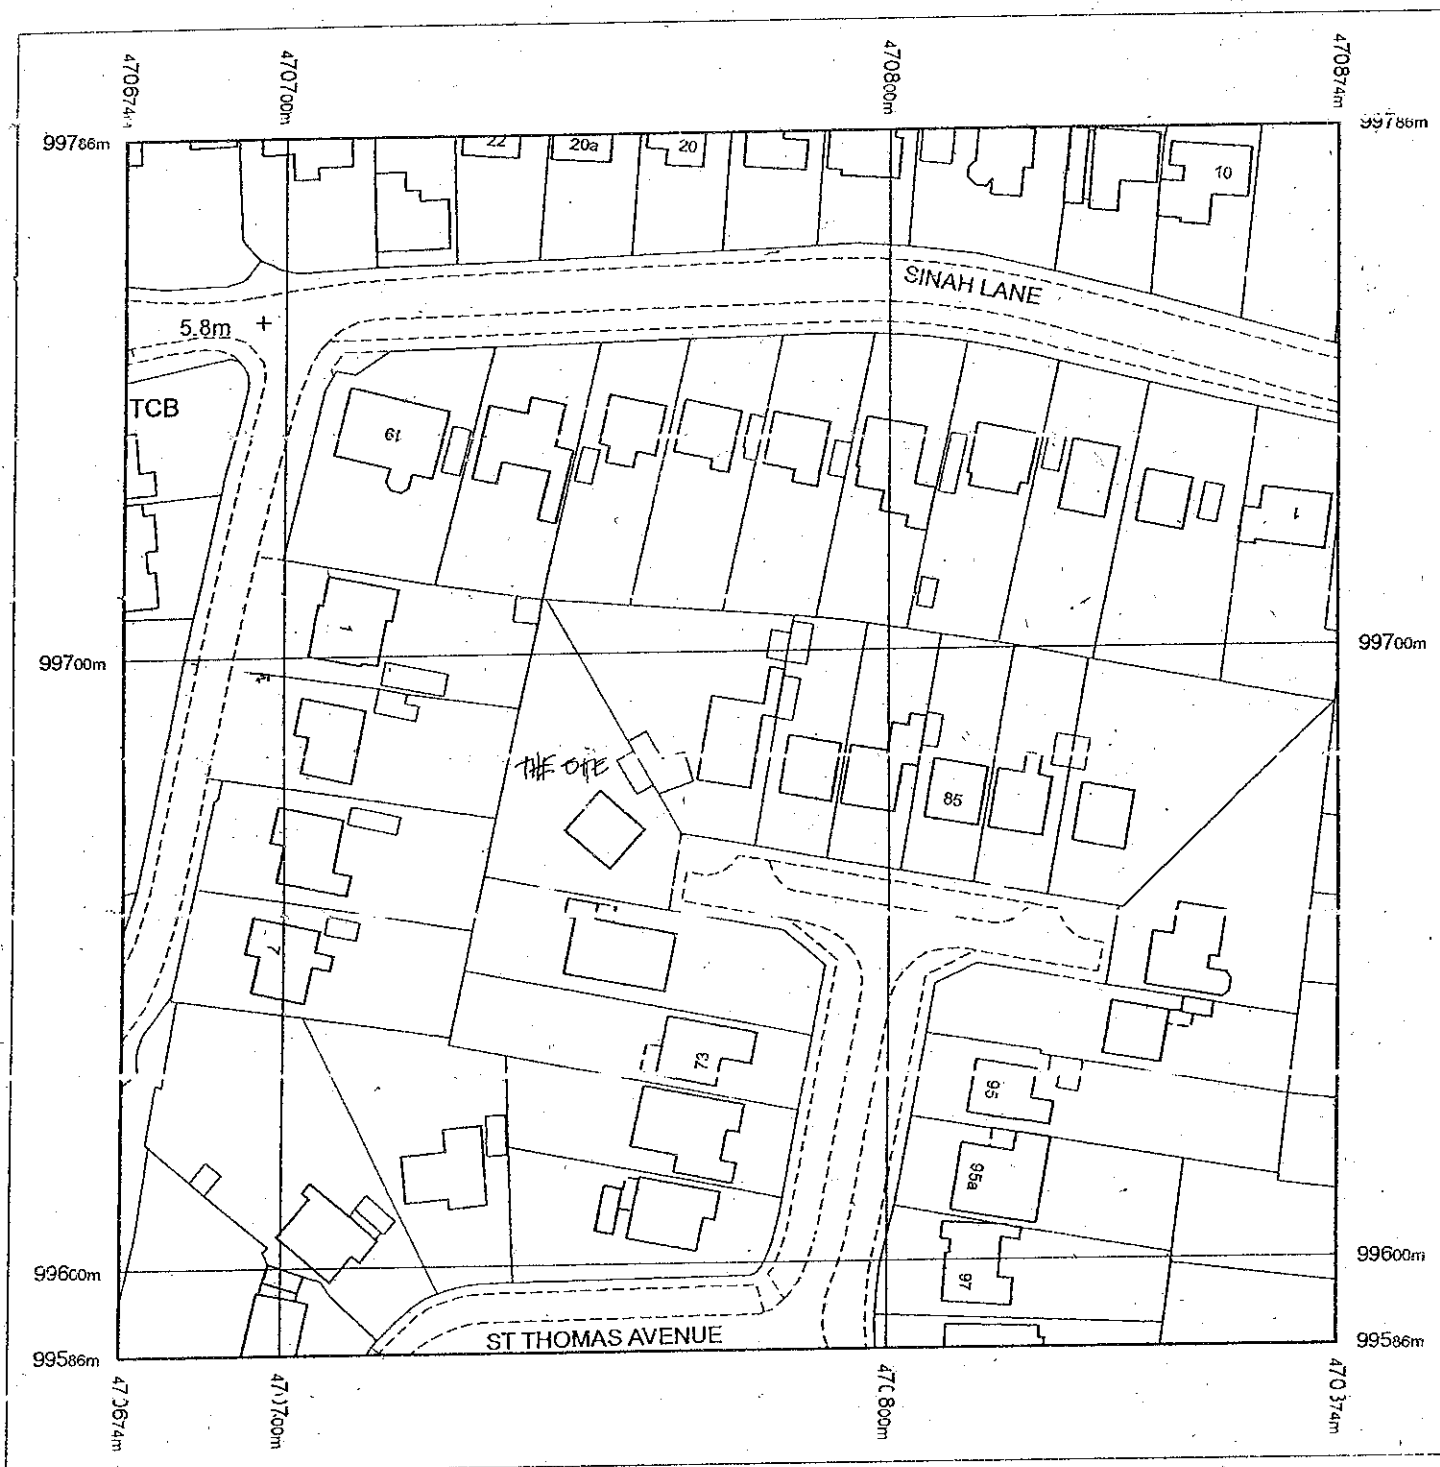

Produced 17.06.2008 from the Ordnance Survey National Geographic Database and incorporating surveyed revision available at this date. © Crown Copyright 2008.

Reproduction in whole or part is prohibited without the prior permission of Ordnance Survey.

Ordnance Survey and the OS Symbol are registered trademarks and OS Sitemap is a trademark of Ordnance Survey, the national mapping agency of Great Britain.

The representation of a road, track or path is no evidence of a right of way.

The representation of features as lines is no evidence of a property boundary.



Part or all of this OS Sitemap is enlarged from mapping produced at one or more of the following scales: 1:1250.

Supplied by: Stanfords
Serial number: 02309900
Centre coordinates: 470773.75 99685.63

Further information can be found on the OS Sitemap Information leaflet or the Ordnance Survey web site:

SITE/LOCATION PLAN


PLANNING ONLY DRAWINGS.

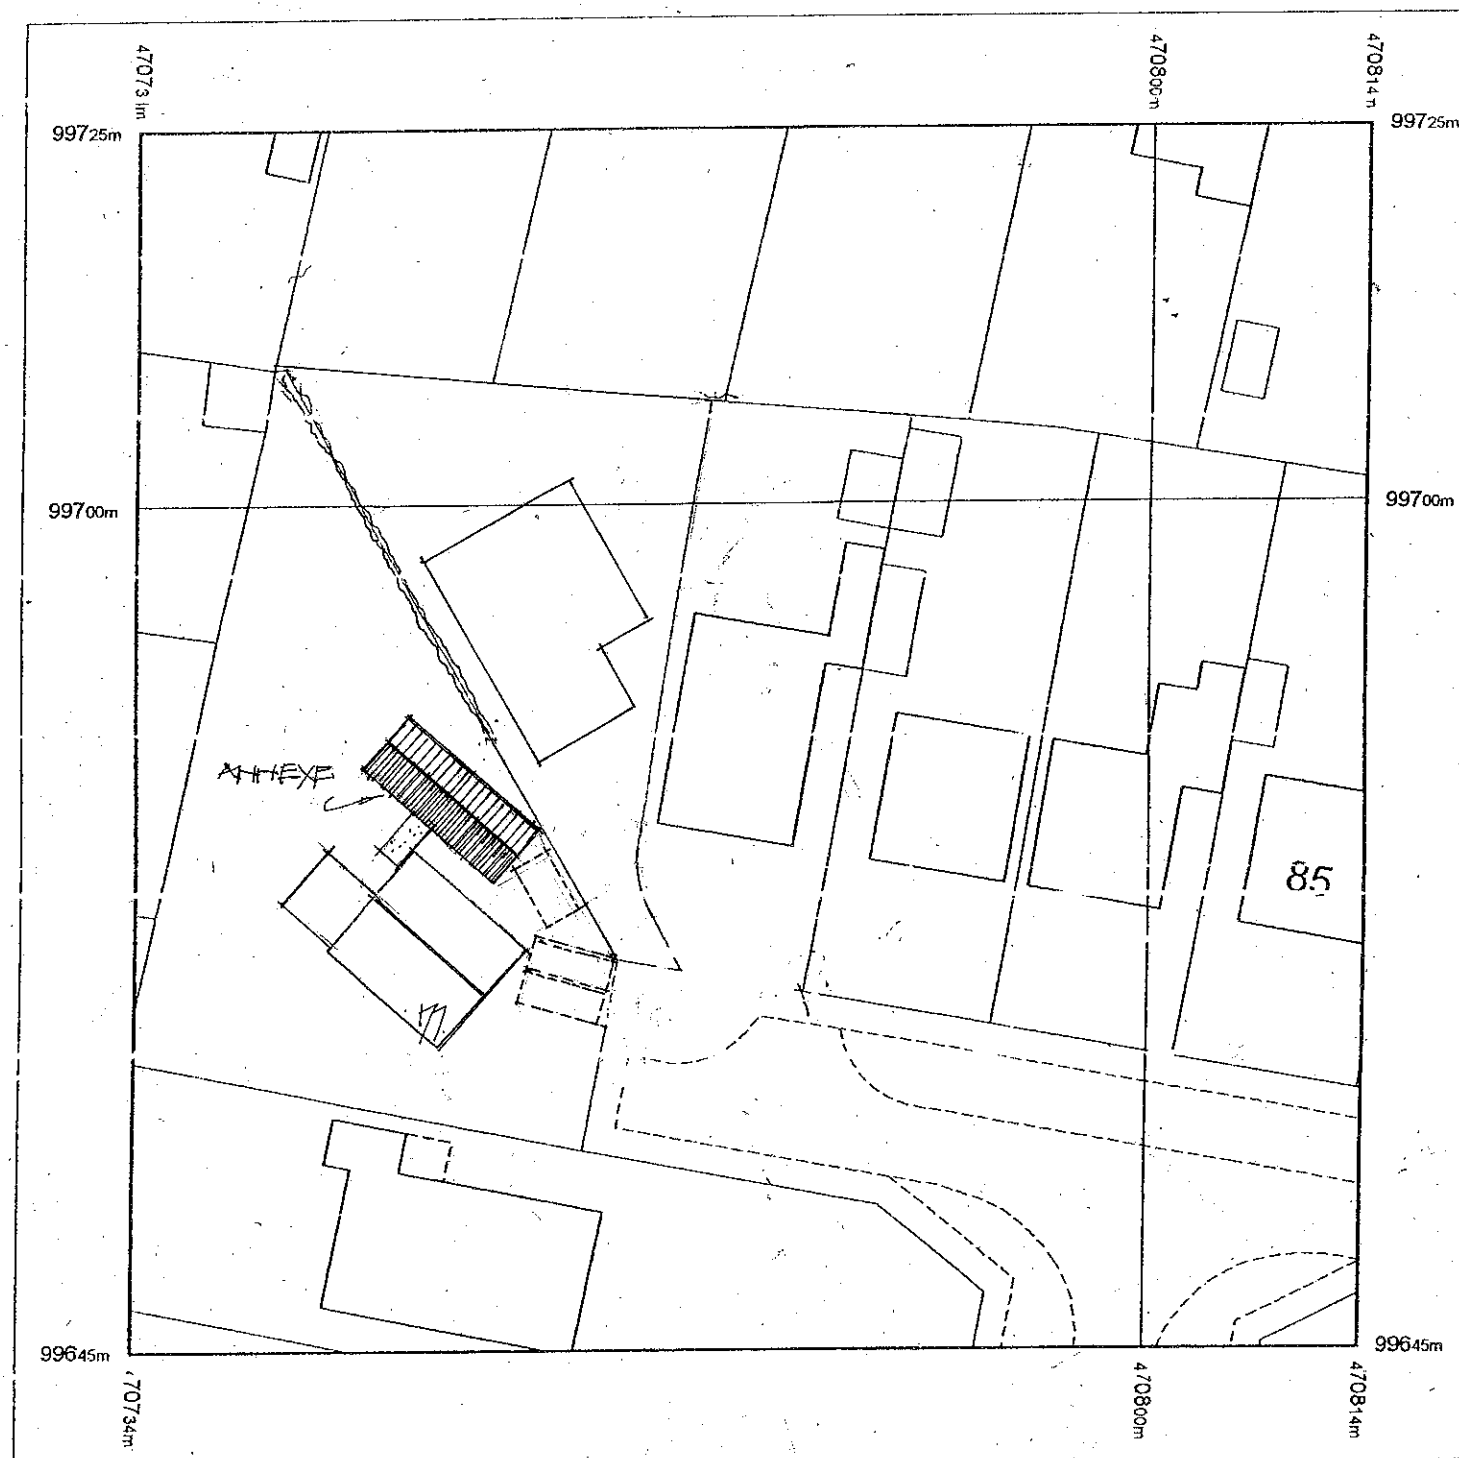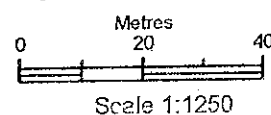

Produced 17.06.2008 from the Ordnance Survey National Geographic Database and incorporating surveyed revision available at this date. © Crown Copyright 2008.

Reproduction in whole or part is prohibited without the prior permission of Ordnance Survey.

Ordnance Survey and the OS Symbol are registered trademarks and OS Sitemap is a trademark of Ordnance Survey, the national mapping agency of Great Britain.

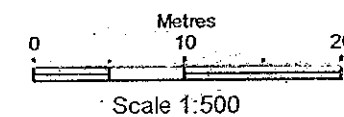

PROPOSED SINGLE STOREY ANNEXE ADDITION.
77, ST. THOMAS AVENUE, HAYLING ISLAND HANTS
FOR MR & MRS D.A. RICH.