



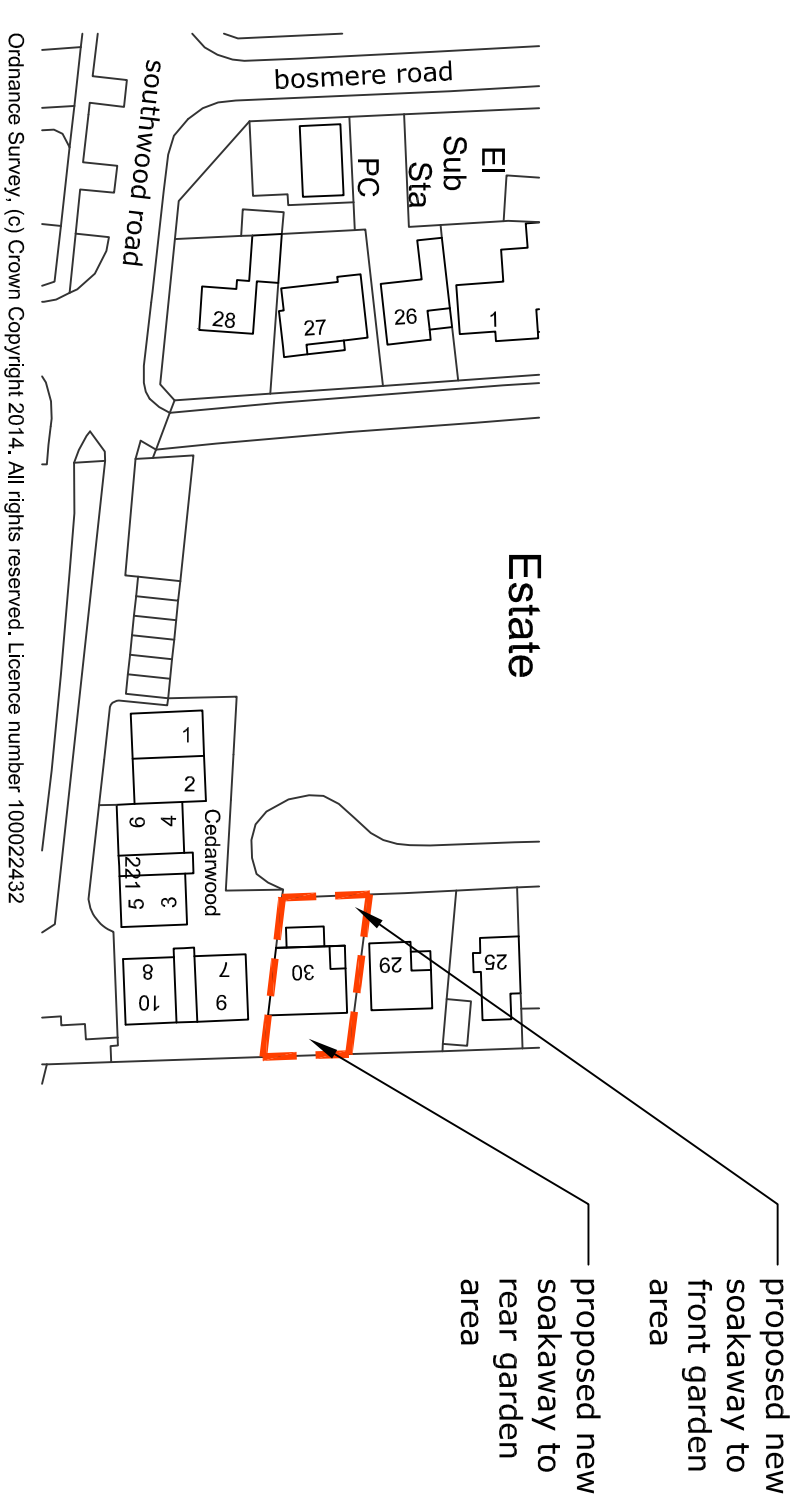

Ordinance Survey, (c) Crown Copyright 2014, All rights reserved. Licence number 100022432

proposed site location plan 1:1000

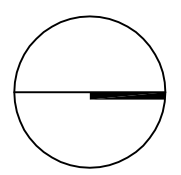

planning issue

revisions  
-/-

scale bars  
1:1000  
0 10 20 50

scale  
1:1000 @ A3

job name  
30 sandy beach estate

date  
june 14

job number  
14021

drawing number  
(pl)04

drawing name  
proposed site location plan

status  
planning

revision  
-

this drawing is not for construction  
this drawing is the property of:  
dwell design  
28 beaconsfield avenue  
cosham  
portsmouth  
po6 2pt

