


PROPOSED SINGLE/TWO STOREY REAR ADDITION.
14, TUDOR AVENUE, EMSWORTH, HANTS.
FOR MR & MRS O. ODOFIN.

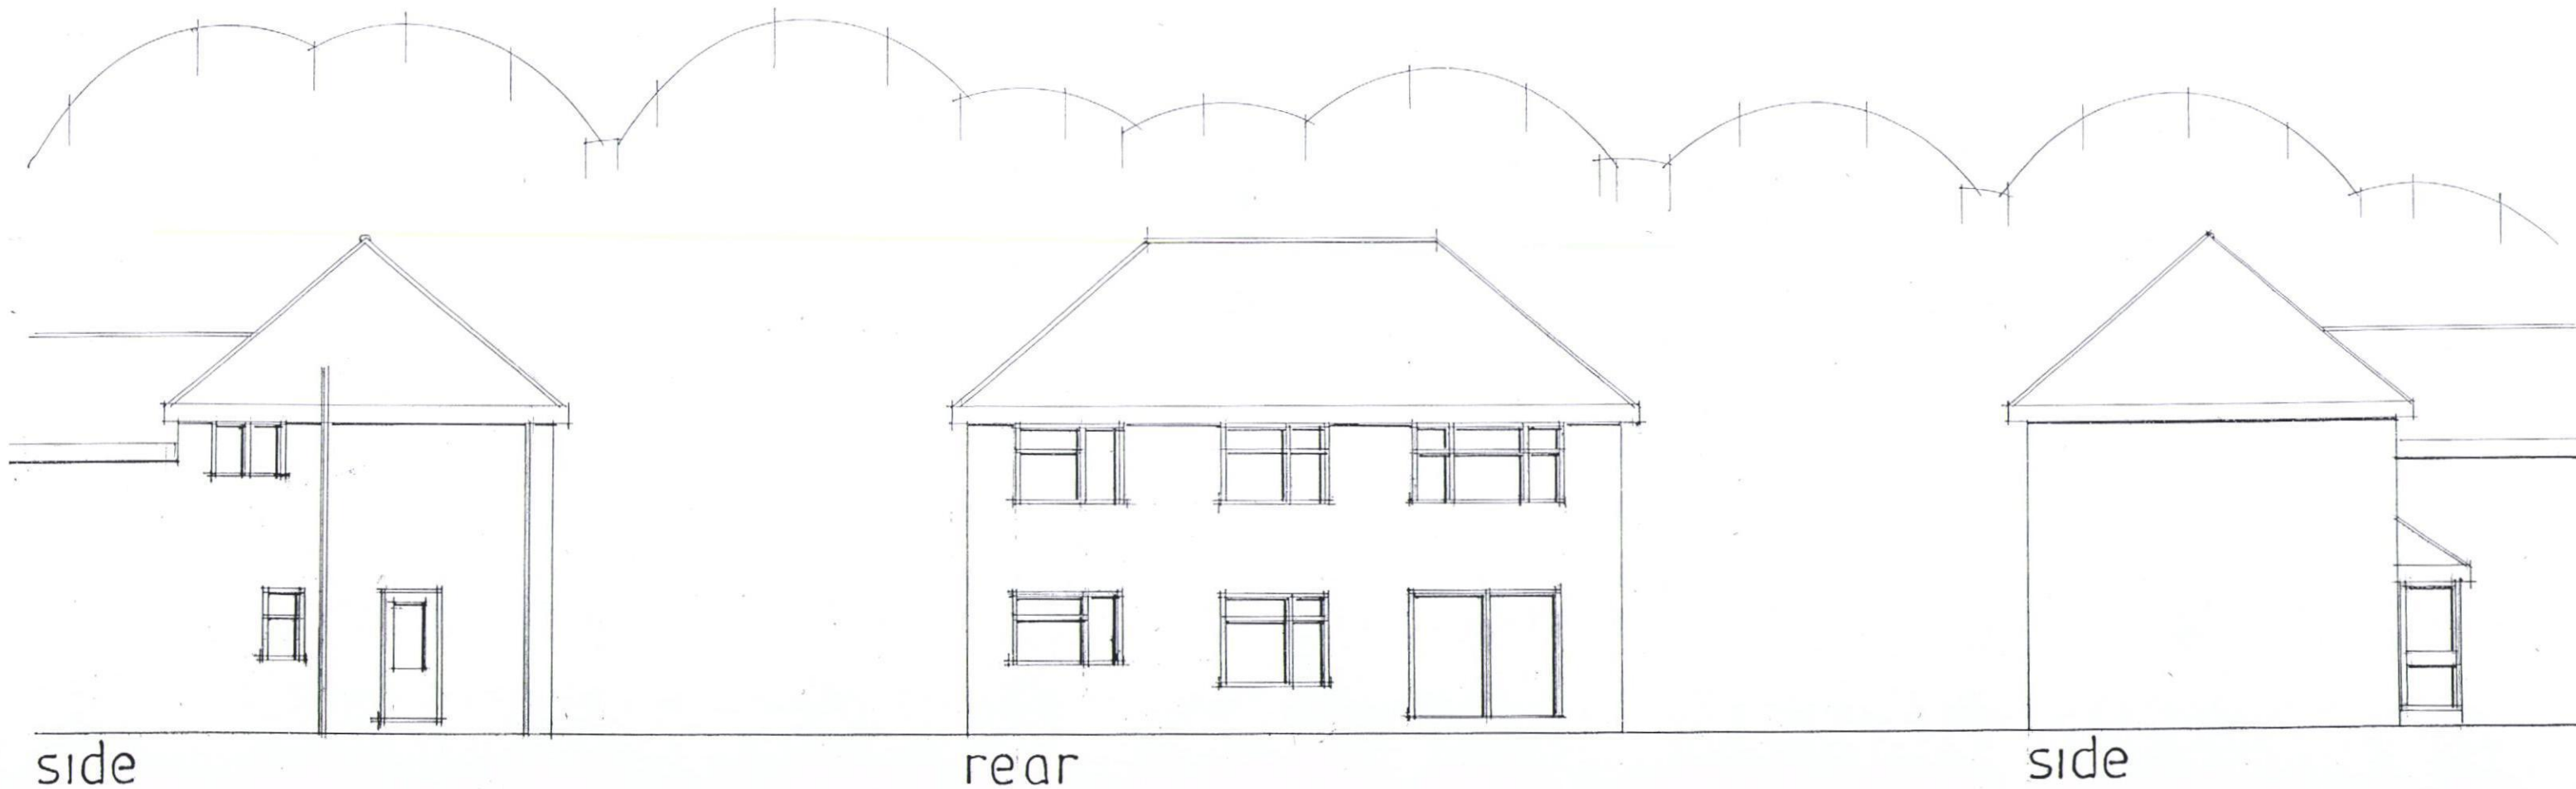

date aug 15
scale 1:100

EXISTING ELEVATIONS

PETER J. WALKER MRICS
CHARTERED SURVEYOR
182 SEAFRONT, HAYLING ISLAND, HANTS
PO11 9 AN

TEL: 02392467571