




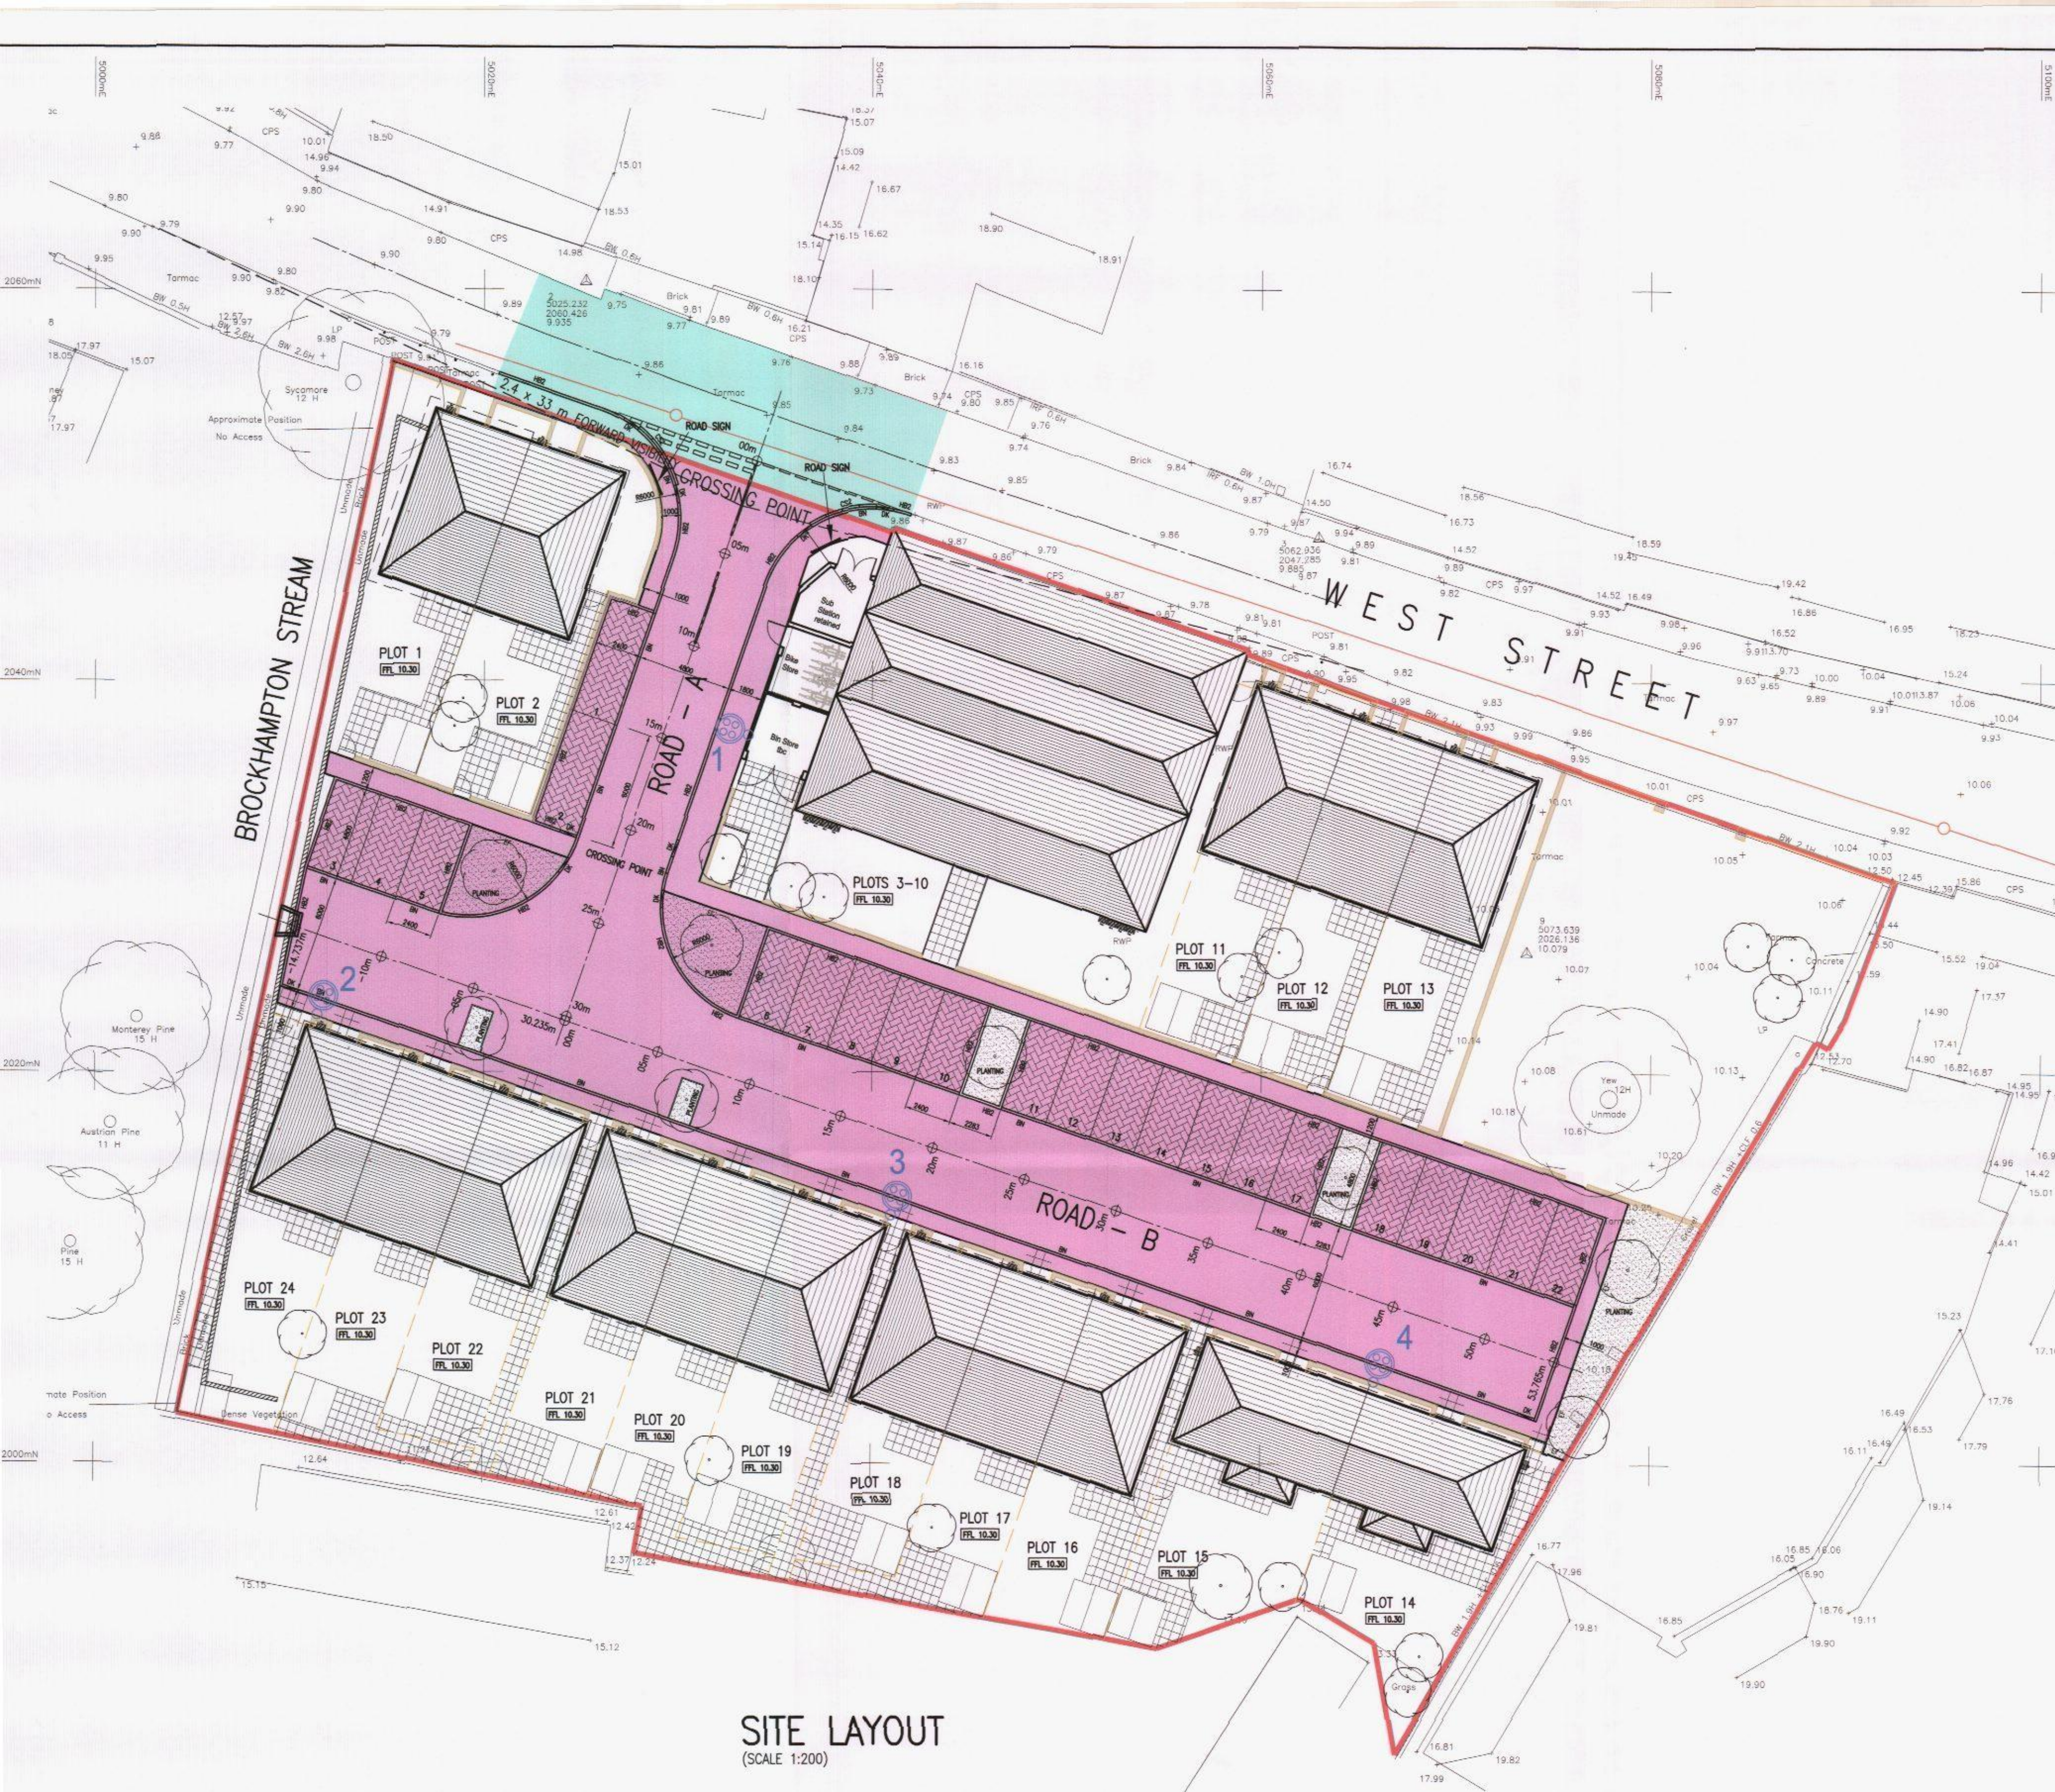

SITE LAYOUT
(SCALE 1:200)

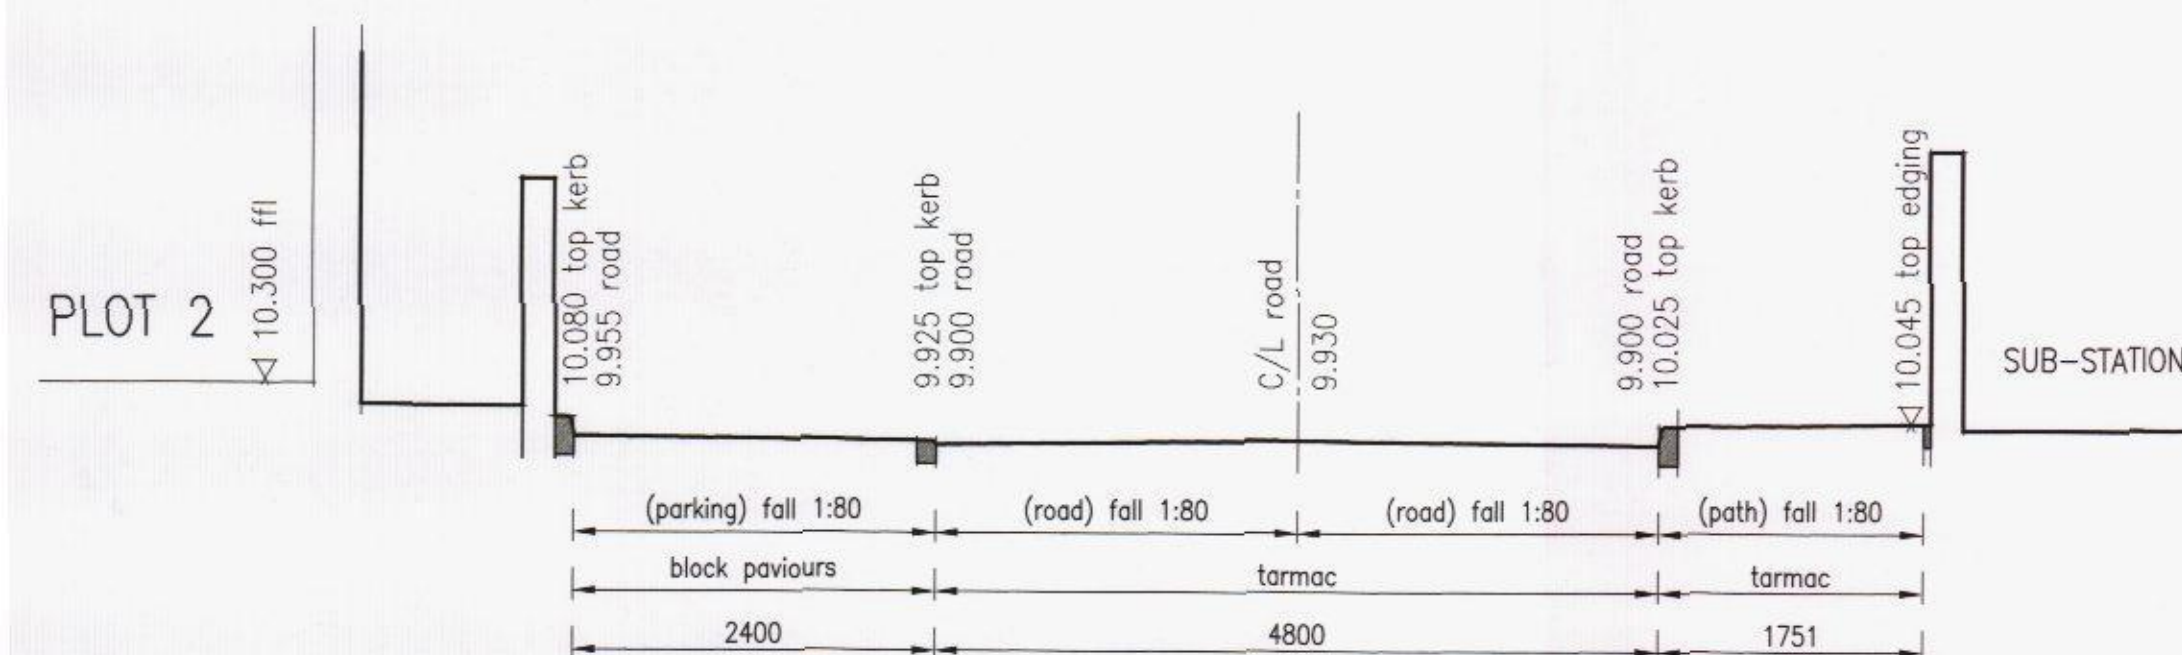


CROSS SECTION AT CHAINAGE 10.000 (ROAD - A)
(SCALE 1:50)

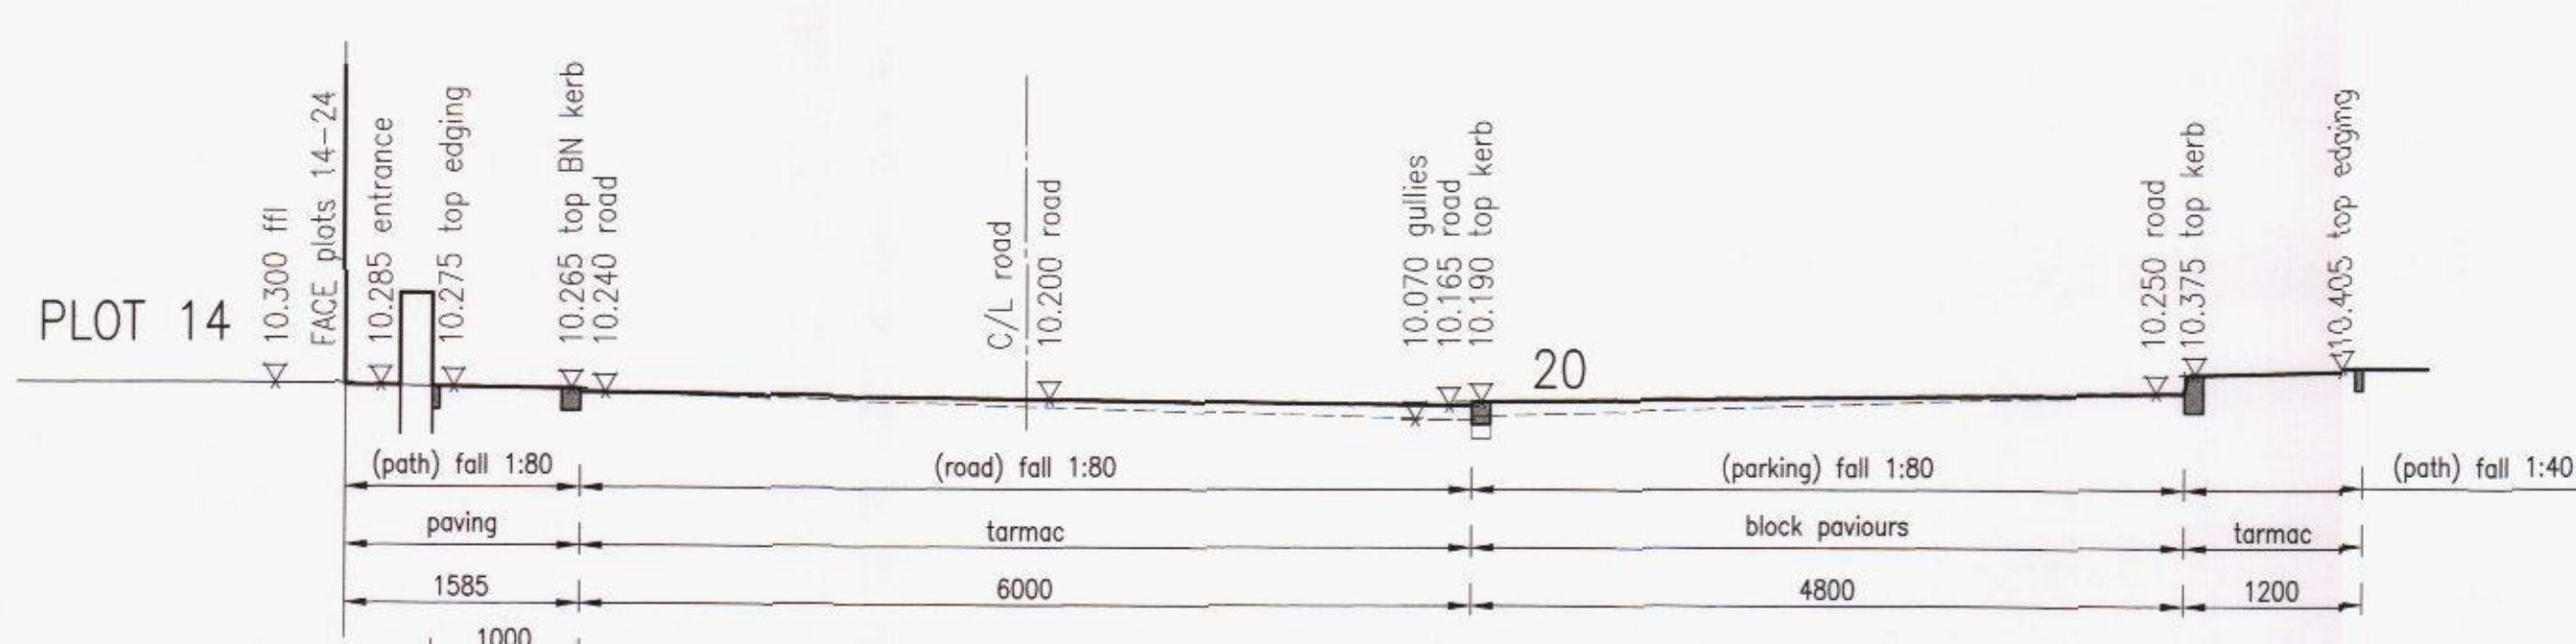

CROSS SECTION AT CHAINAGE 48.000 (ROAD - B)
(SCALE 1:50)

Notes

1. THIS DRAWING IS COPYRIGHT & MUST NOT BE DISCLOSED TO THIRD PARTIES WITHOUT OUR PERMISSION.
2. SCALED DIMENSIONS ARE NOT TO BE USED FOR CONSTRUCTION.
3. THIS DRAWING SUPERSEDES DRAWING Nos 9785-01-02.

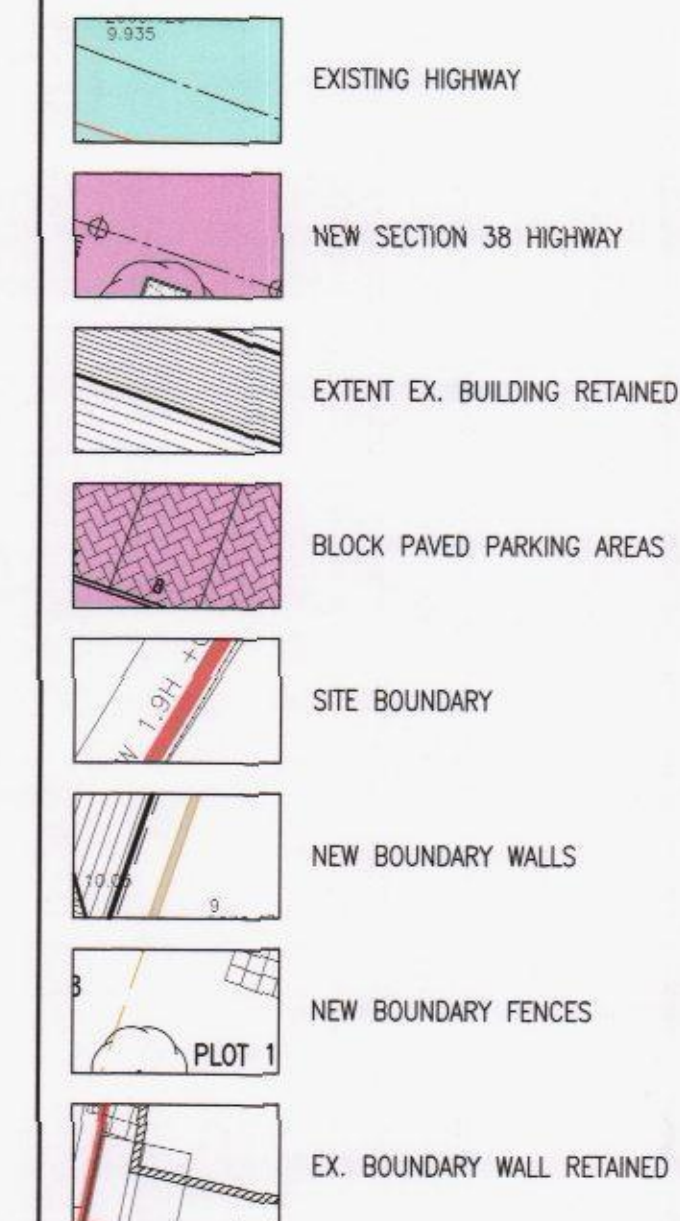

HAVANT BOROUGH COUNCIL

18 JUN 2015

RECEIVED

P3	05.06.15	MRP	STREET LIGHTING ADDED. DRAINAGE DETAILS MOVED TO DRAWING 9785-101.
P2	19.05.15	MRP	UPDATED TO CLIENT COMMENTS
P1	12.05.15	MRP	PRELIMINARY FOR DISCUSSION
REV.	DATE	BY	DESCRIPTION

Project
PROPOSED REDEVELOPMENT
59-61 WEST STREET
HAVANT PO9 1LA

PROPOSED SITE LAYOUT

GENERAL ARRANGEMENT

PRELIMINARY - NOT TO BE USED FOR CONSTRUCTION

RJWatkinson
Consulting Civil and Structural Engineers

12 High Street, Lyndhurst,
Hampshire SO43 7BD
t: 023 8028 3794
e: rjwptrs@rjwatkinson.co.uk
www.rjwatkinson.co.uk

Drawn	Date	Scale	Size
MRP	APR 2015	AS SHOWN	A1

Drawing No.	Revision
9785-100	P3

