


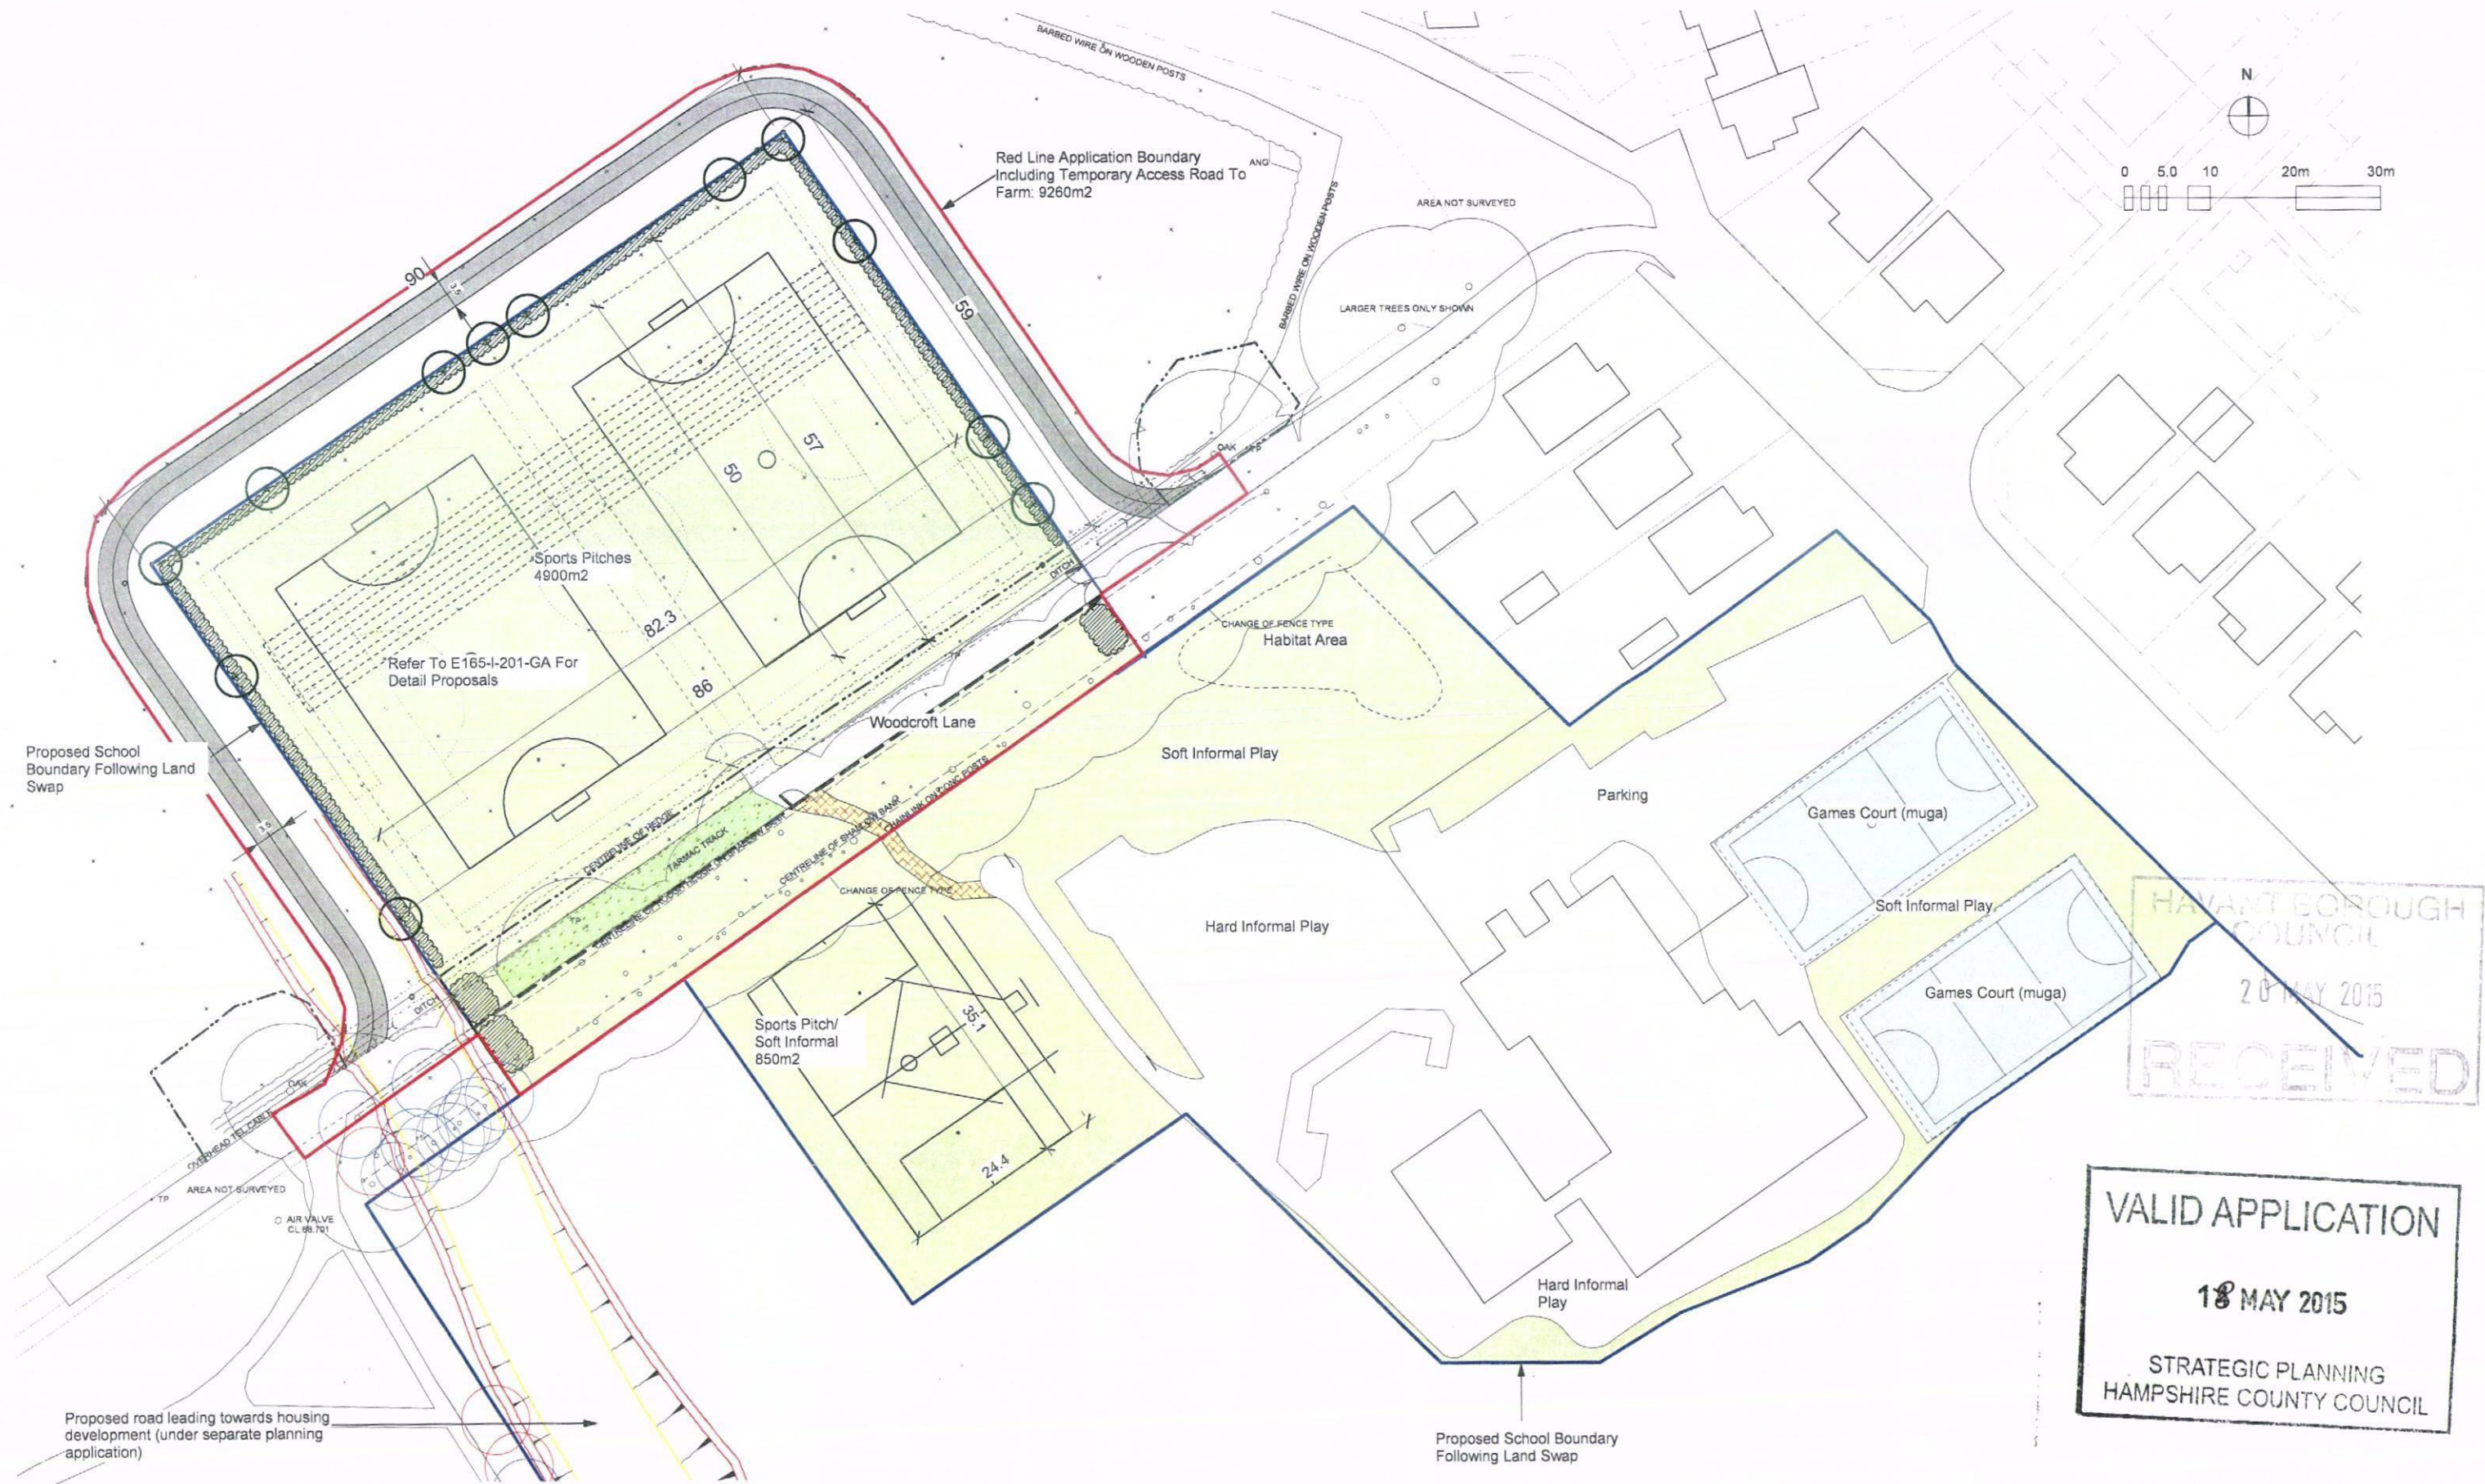

Hampshire County Council		HCC Property Services, Three Minsters House, 78 High Street, Winchester SO23 8UL. tel: (01982) 847801	
PROJECT Woodcroft Primary School Sports Pitch		SHEET CONTENTS Proposed Play Provision	
SCALE 1:500@A1 1:1000@A3	DATE 23.06.11	DRAWN mr	CHKD.
DRAWING No. E1653-L-104		REVISION	
FILE REF E1653-L-SeriesPLANNING			