


NOTES:


Dimensions to be checked on site before commencing work. Any discrepancies shall be reported to the architect immediately.

Do not scale from these drawings except for planning purposes. Use figured dimensions only.


Where applicable this drawing is to be read in conjunction with other consultants' drawings.

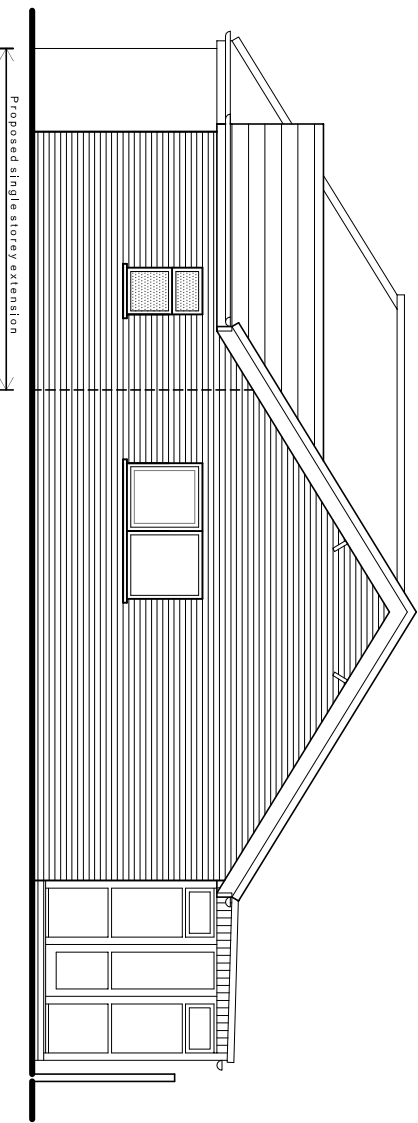


North (front) elevation

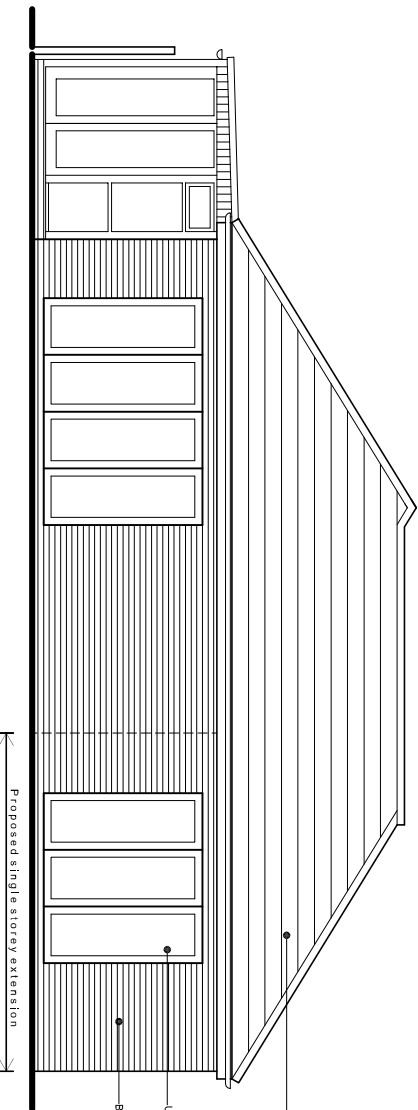

South (front) elevation

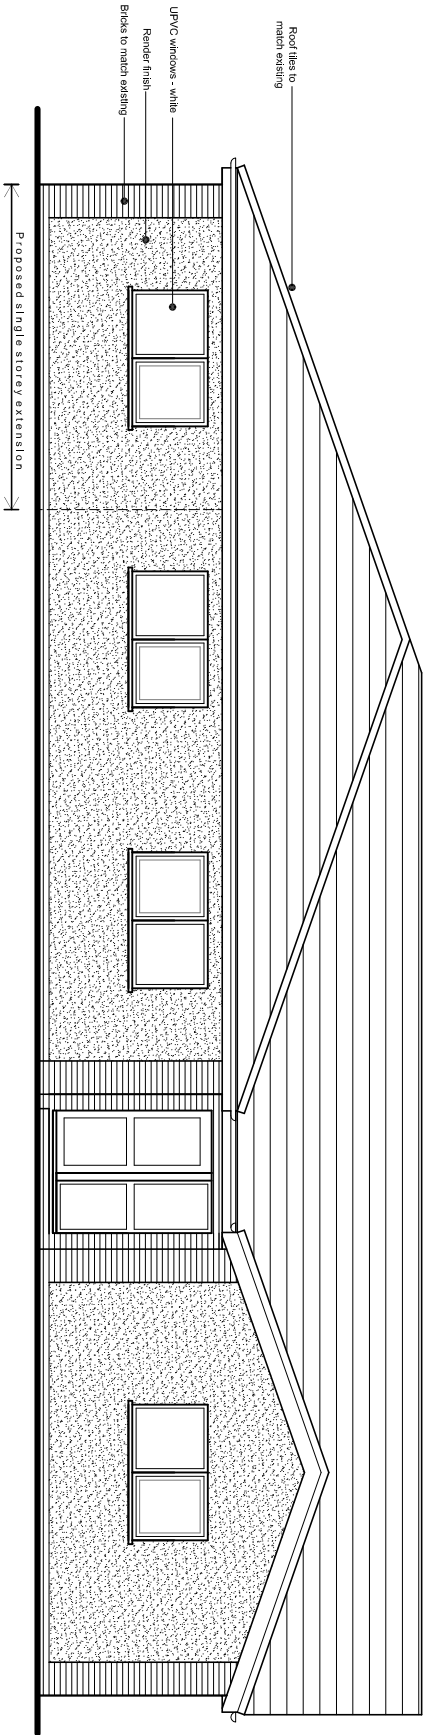


East (front) elevation

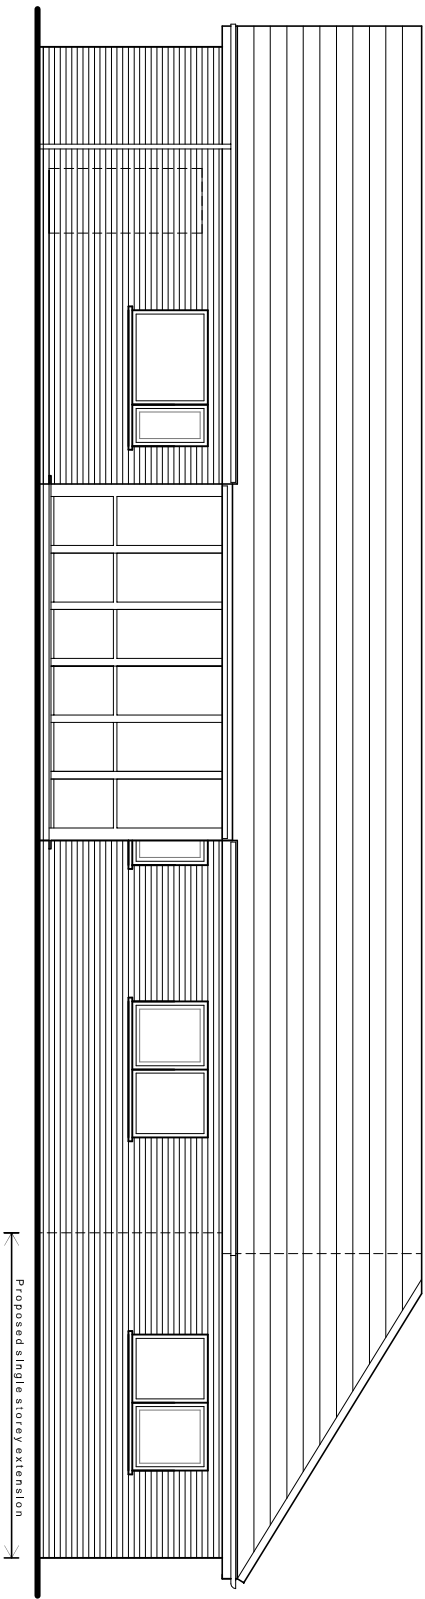

West (front) elevation

Proposed elevations scale 1:100

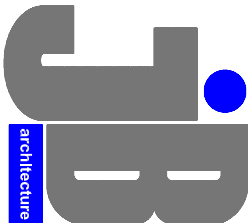

JIMMY BESSANT ARCHITECTURE
TEL: 01243 373620 M: 07769904282
E: jimmy@jb-architecture.co.uk
Web: www.jb-architecture.co.uk

For
MR M MORLING
Project
**PROPOSED FRONT & SIDE EXTENSION
AT 259 MILTON ROAD
COWPLAIN
WATERLOOVILLE, PO8 8LL**
Title

PROPOSED ELEVATIONS

Date	Drawn	Scale	Checked
NOV 2015	JB	1:100 @ A3	-
Job Number	Drawing Number	Revision	
PL 6815	401		