




# Trosnant Infant & Junior Schools

Double Temporary Modular Building

Existing Site Plan

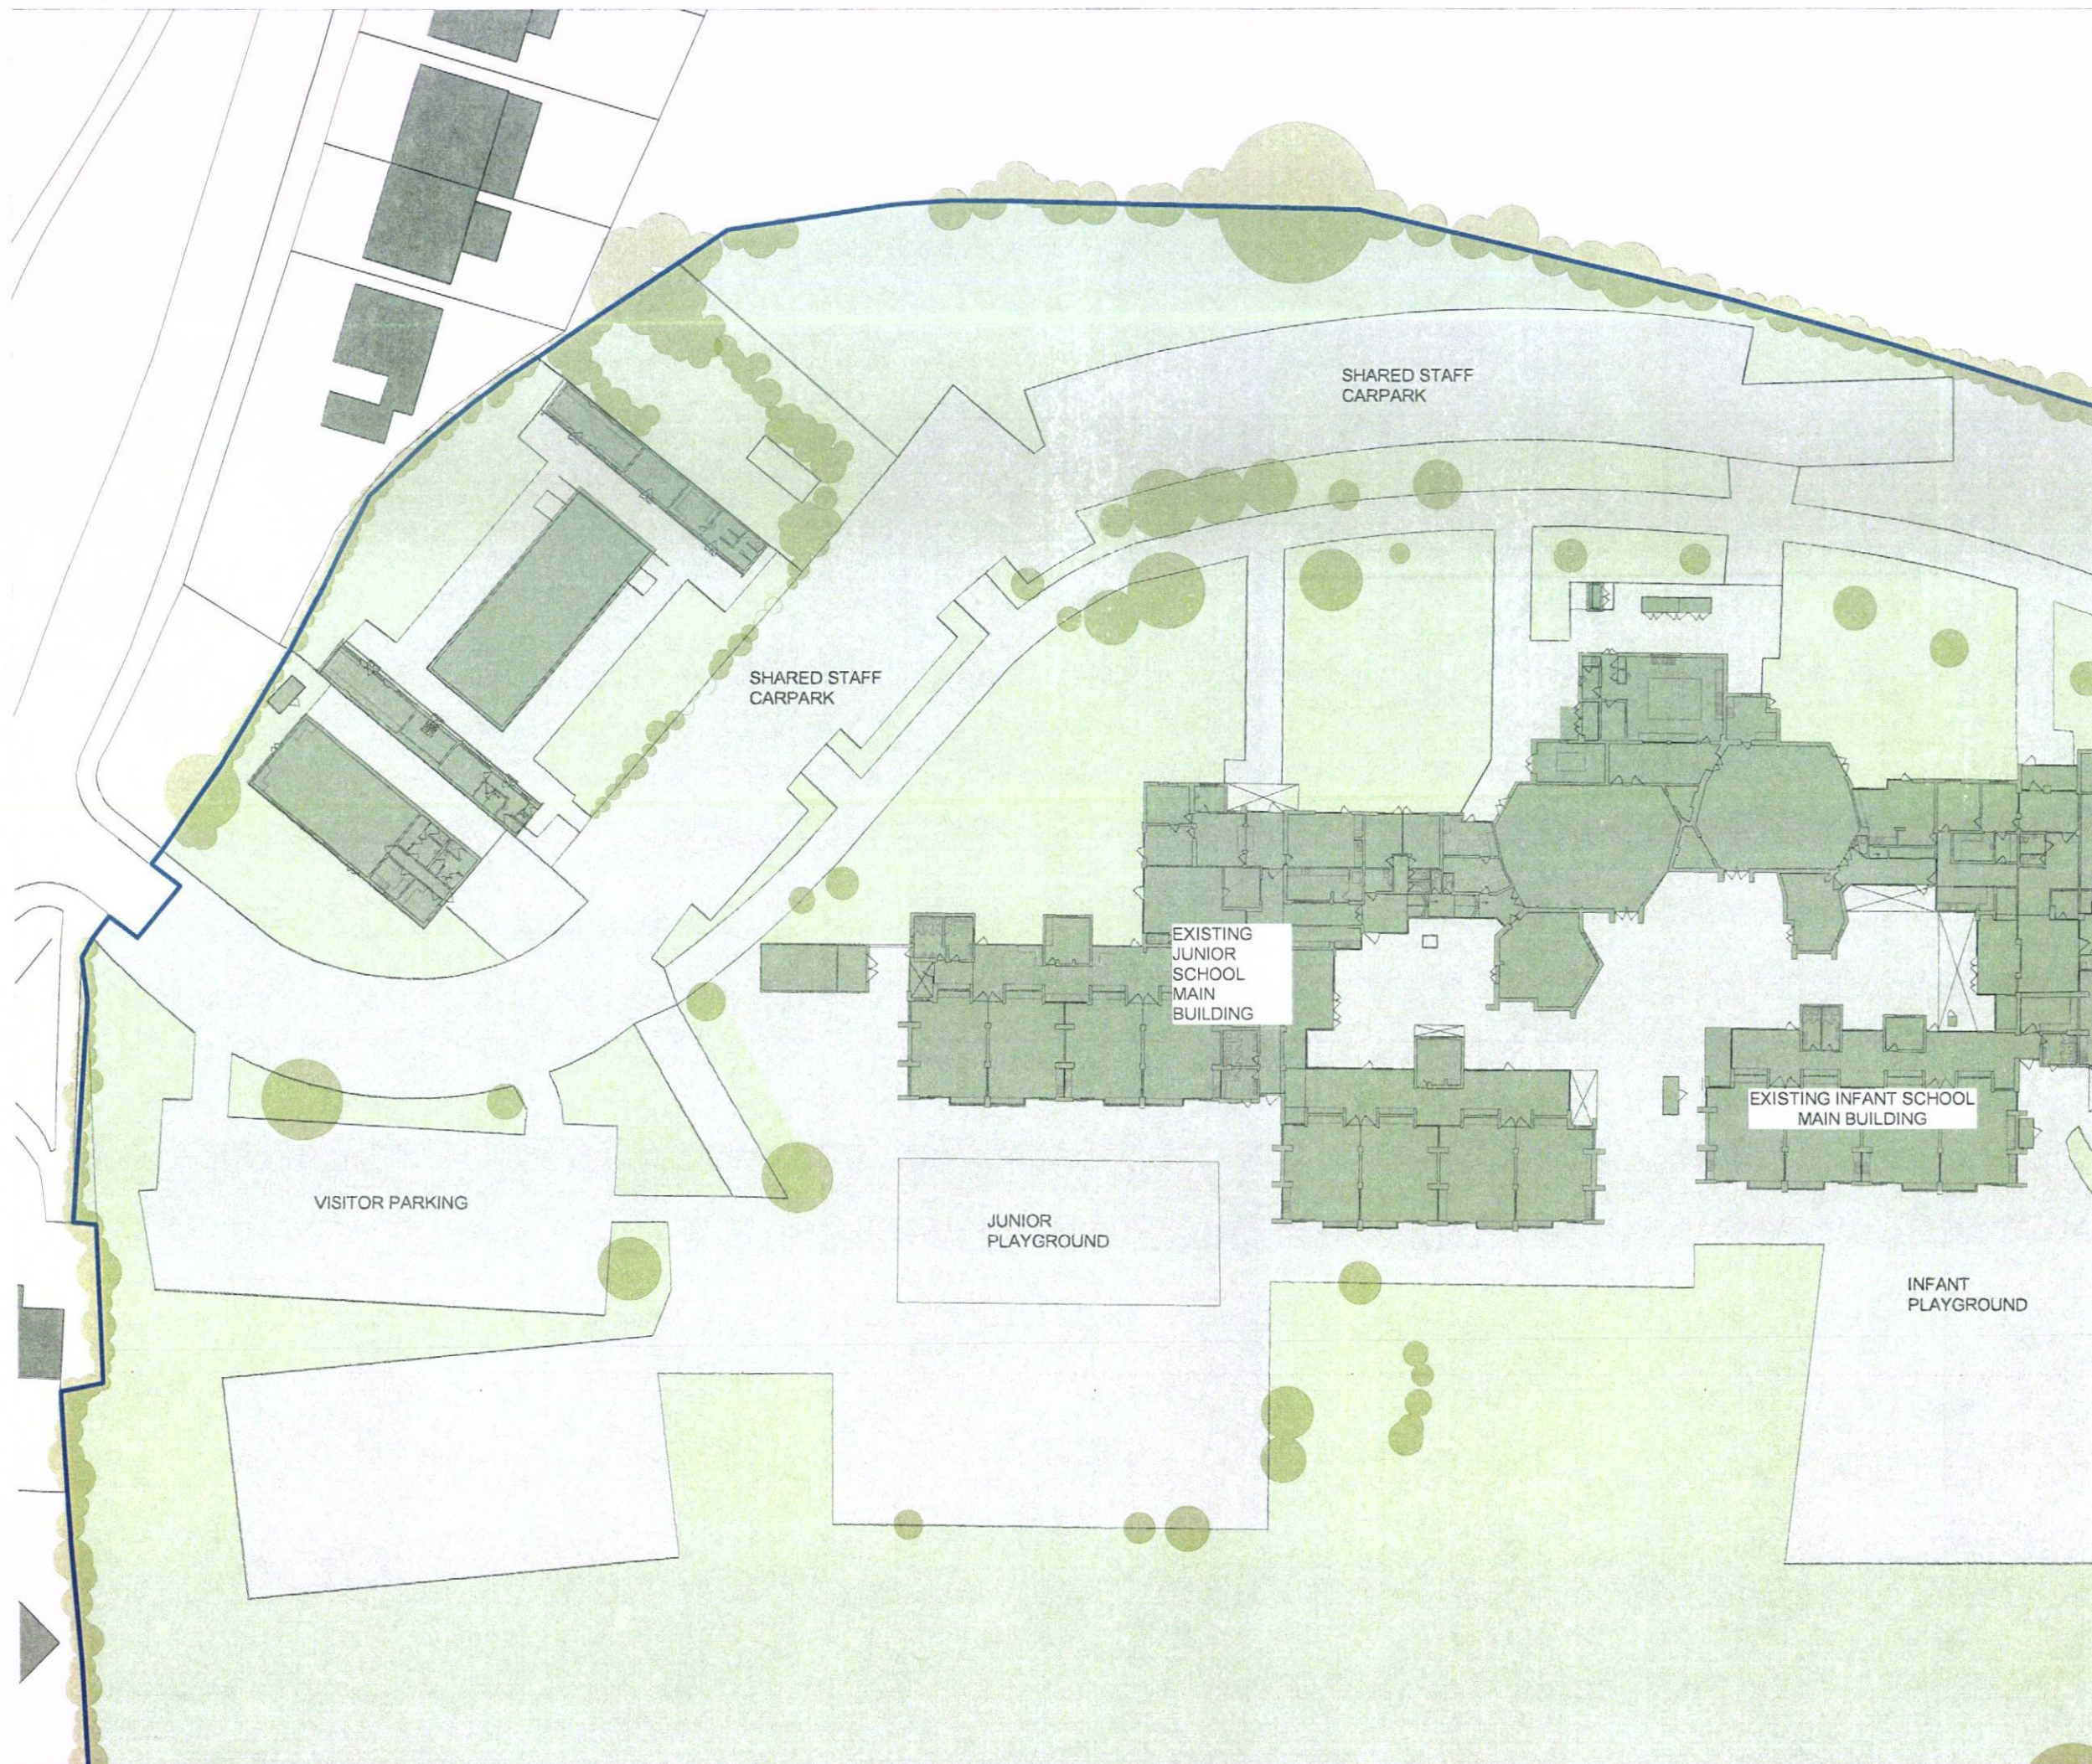

North



0 25 M



1:500 @ A3

P10990-103 Rev A

19/05/15