


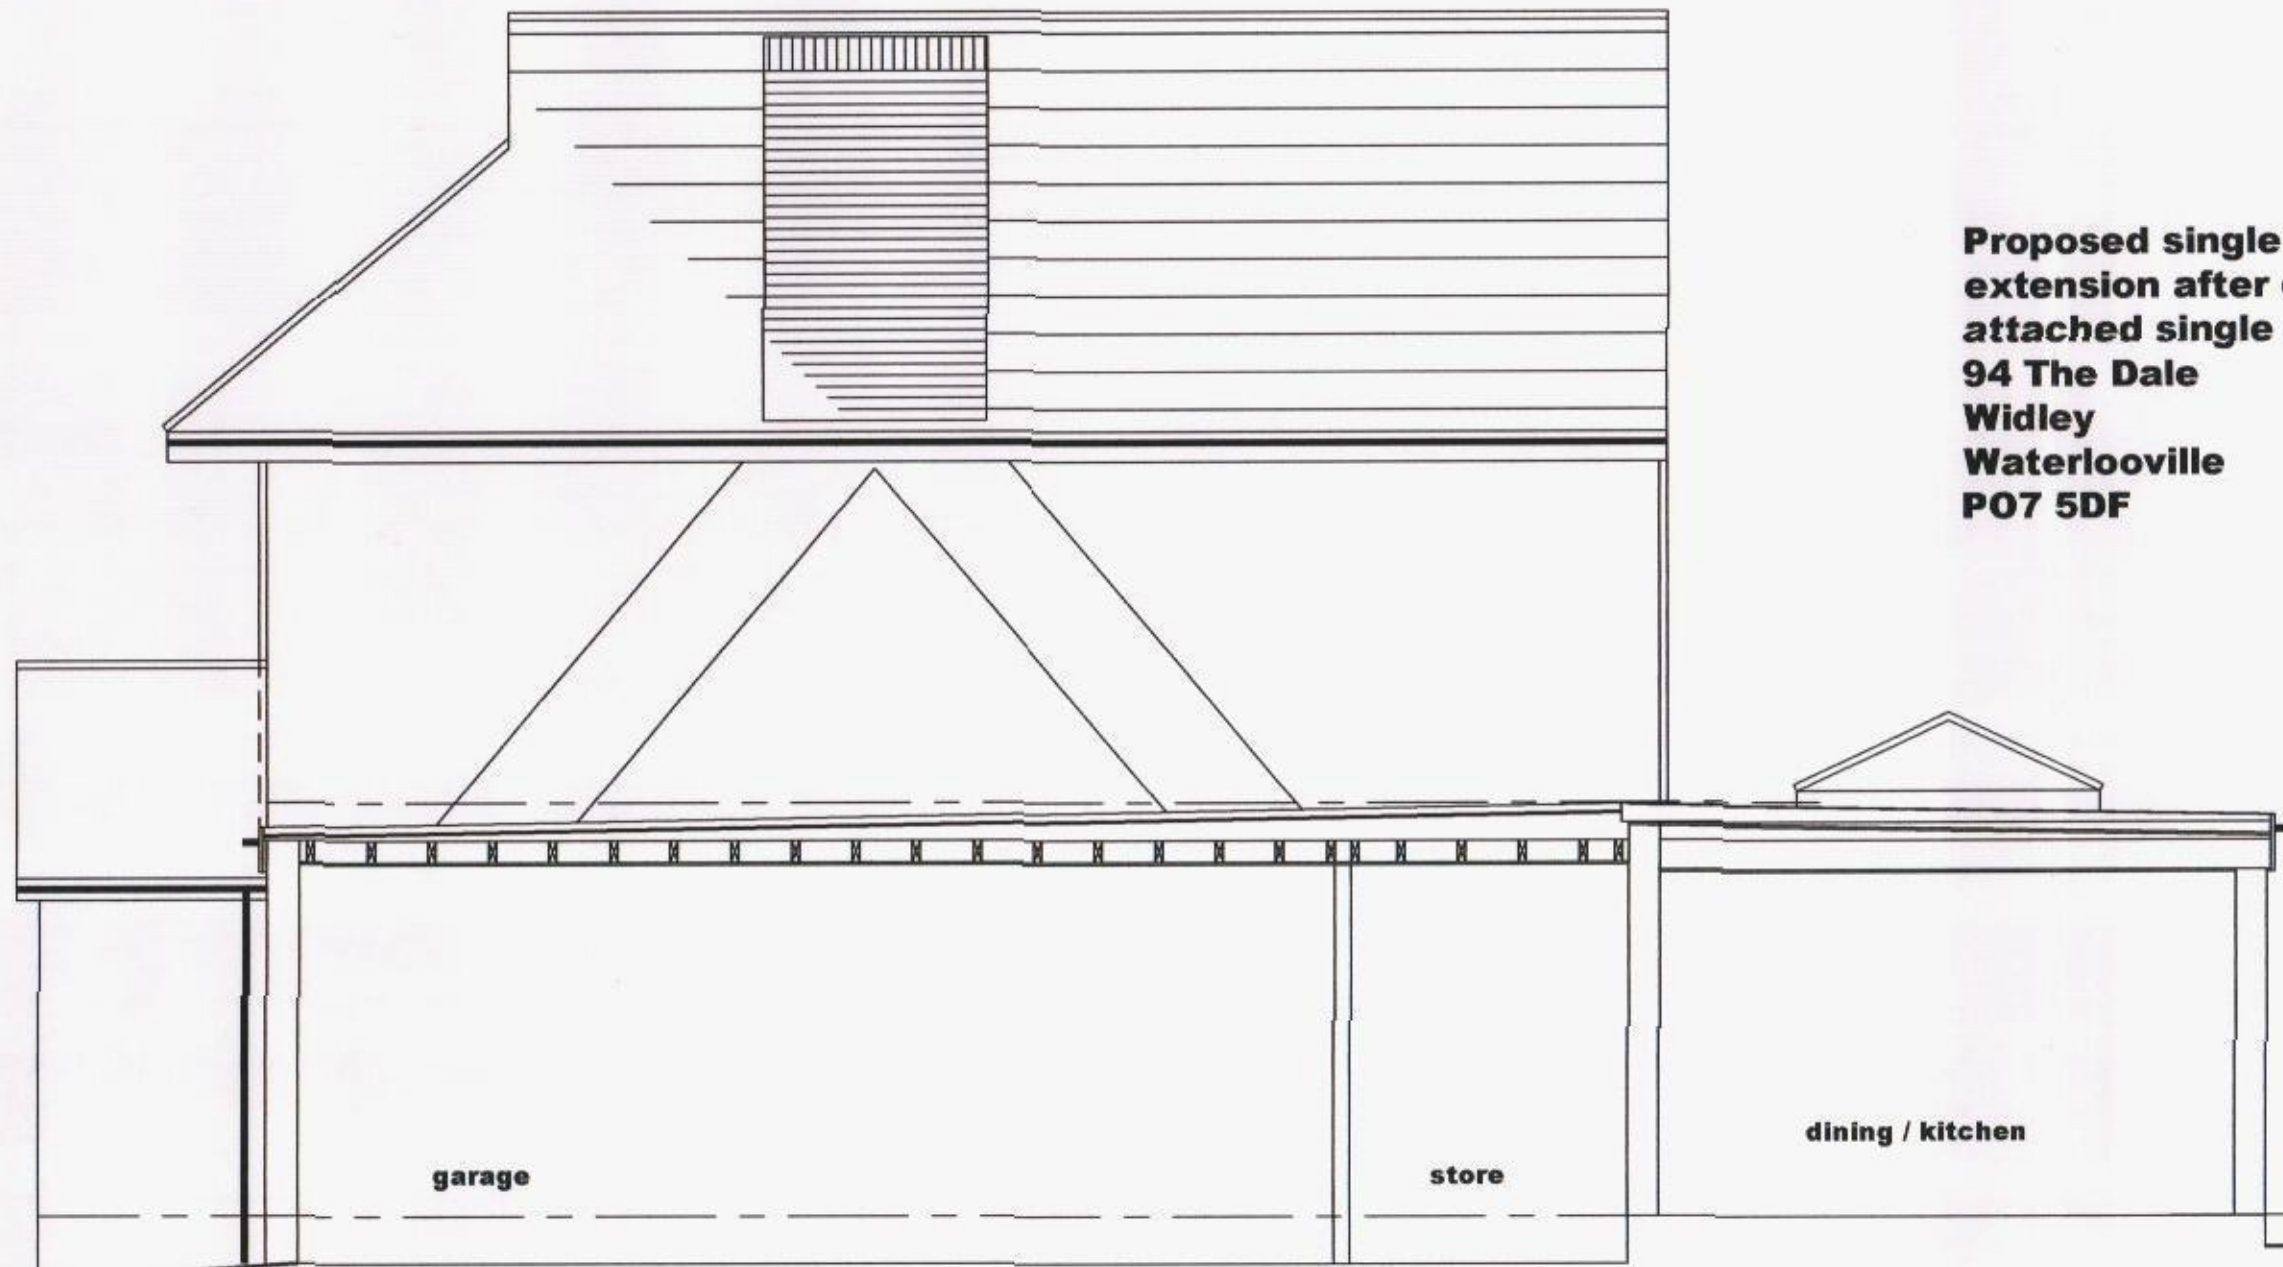

Proposed single storey rear & side extension after demolition of attached single garage at:
94 The Dale
Widley
Waterlooville
PO7 5DF



PROPOSED BLOCK PLAN
SCALE 1:500




PROPOSED SITE SECTION
SCALE 1:50

For level results see drawing number 833 / 01A



LOCATION PLAN
SCALE 1:1250

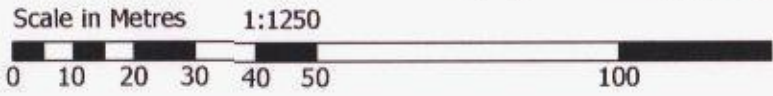

NOTES: The design and construction of this project shall be in accordance with the current Building Regulations & NHBC Standards. These notes & drawings have been prepared solely for the purpose of Planning & Building Regulation approval. Do not scale from this drawing unless for Planning purposes. All dimensions to be checked on-site and any alterations to be approved by the Architect and/or client prior to any work commencing. <u>Ordnance Survey Licence No: 100047591</u> This drawing to be copyright and to be read in conjunction with all other drawings	Ammendments:	Key:	Client Name & Address: Mr & Mrs R Gridley 94 The Dale Widley Waterlooville PO7 5DF	Project Address: 94 The Dale Widley Waterlooville PO7 5DF	Drawing Details: PLANNING DRAWING Proposed site section, block plan & location plan <table><tr><td>Project No: 833</td><td>Drawing No: 3</td><td>Rev No:</td></tr><tr><td>Scale: 1:50 1:1250 1:500 @ A2</td><td>Drawn: BWH</td><td>Date: 02/11/15</td></tr></table>	Project No: 833	Drawing No: 3	Rev No:	Scale: 1:50 1:1250 1:500 @ A2	Drawn: BWH	Date: 02/11/15	 BH ARCHITECTURE Ltd Heath Cottage Newlands Lane Purbrook Waterlooville Hants PO7 5SQ Tel: 023 9223 2322 Mob: 07747 771808 E-mail:bernard@bernardharding.com
Project No: 833	Drawing No: 3	Rev No:										
Scale: 1:50 1:1250 1:500 @ A2	Drawn: BWH	Date: 02/11/15										