
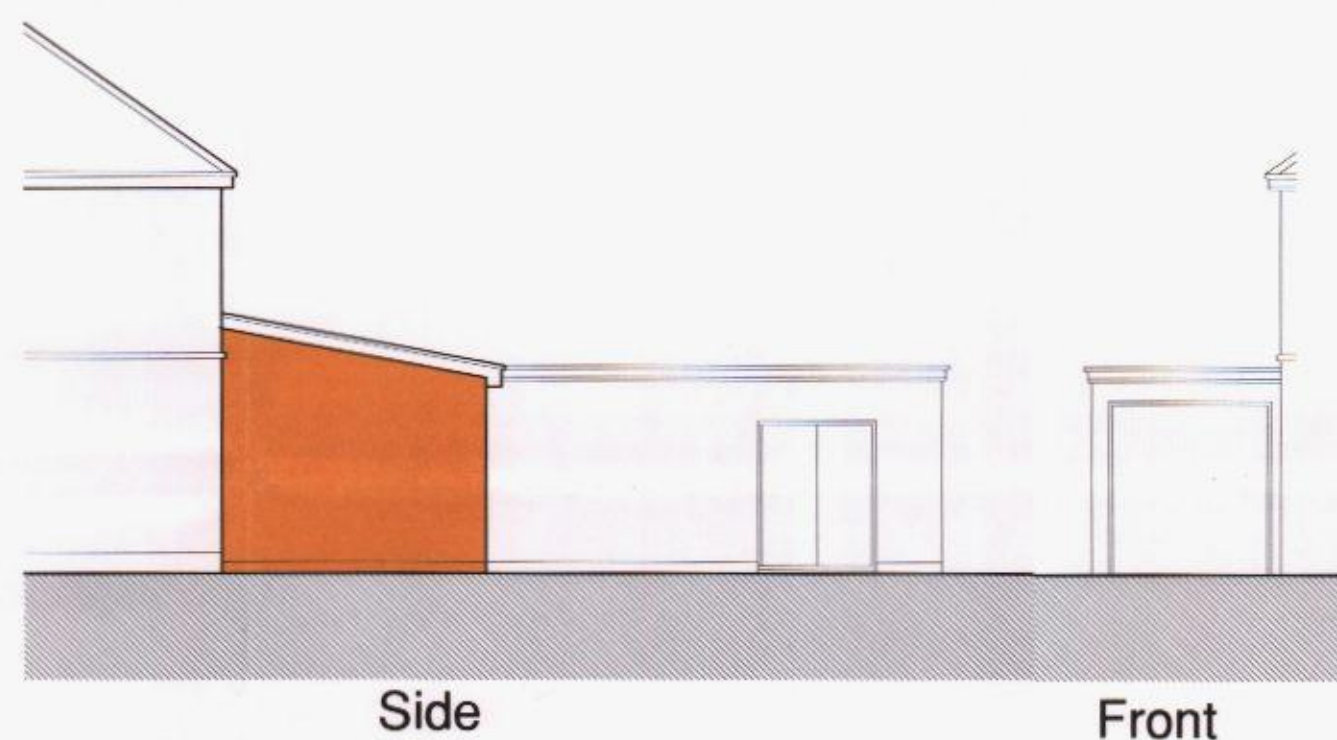
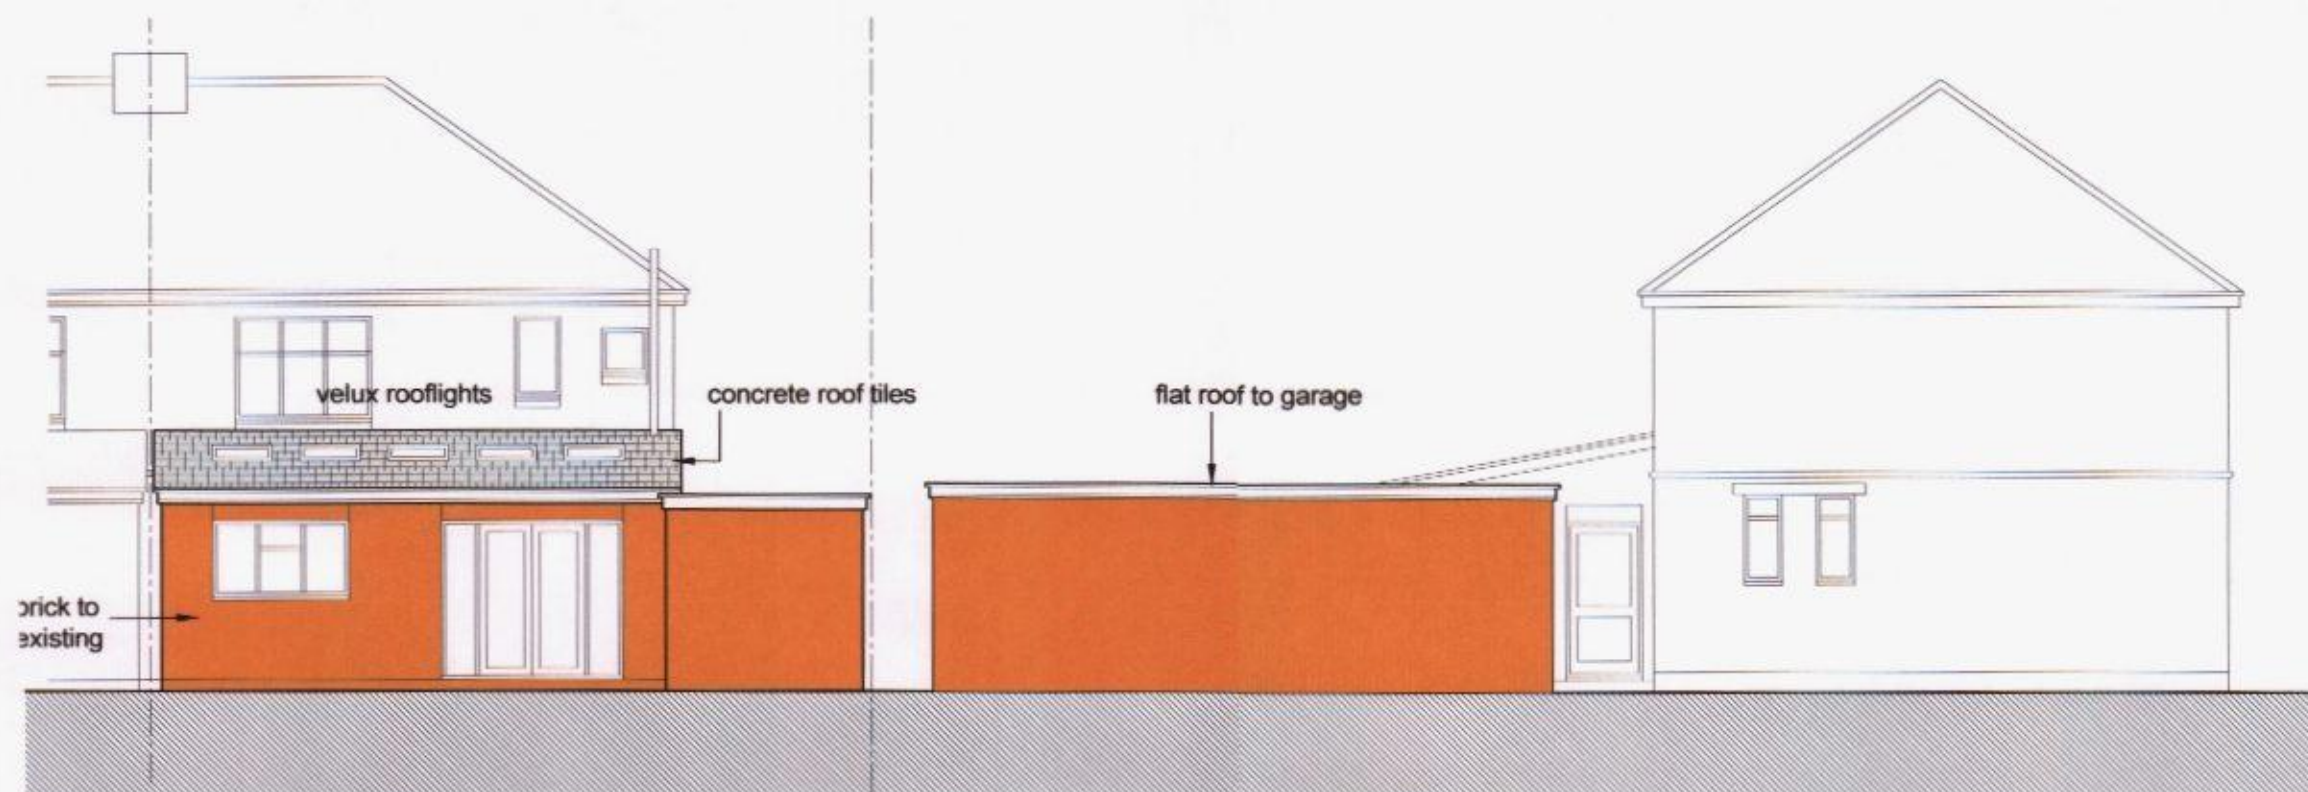


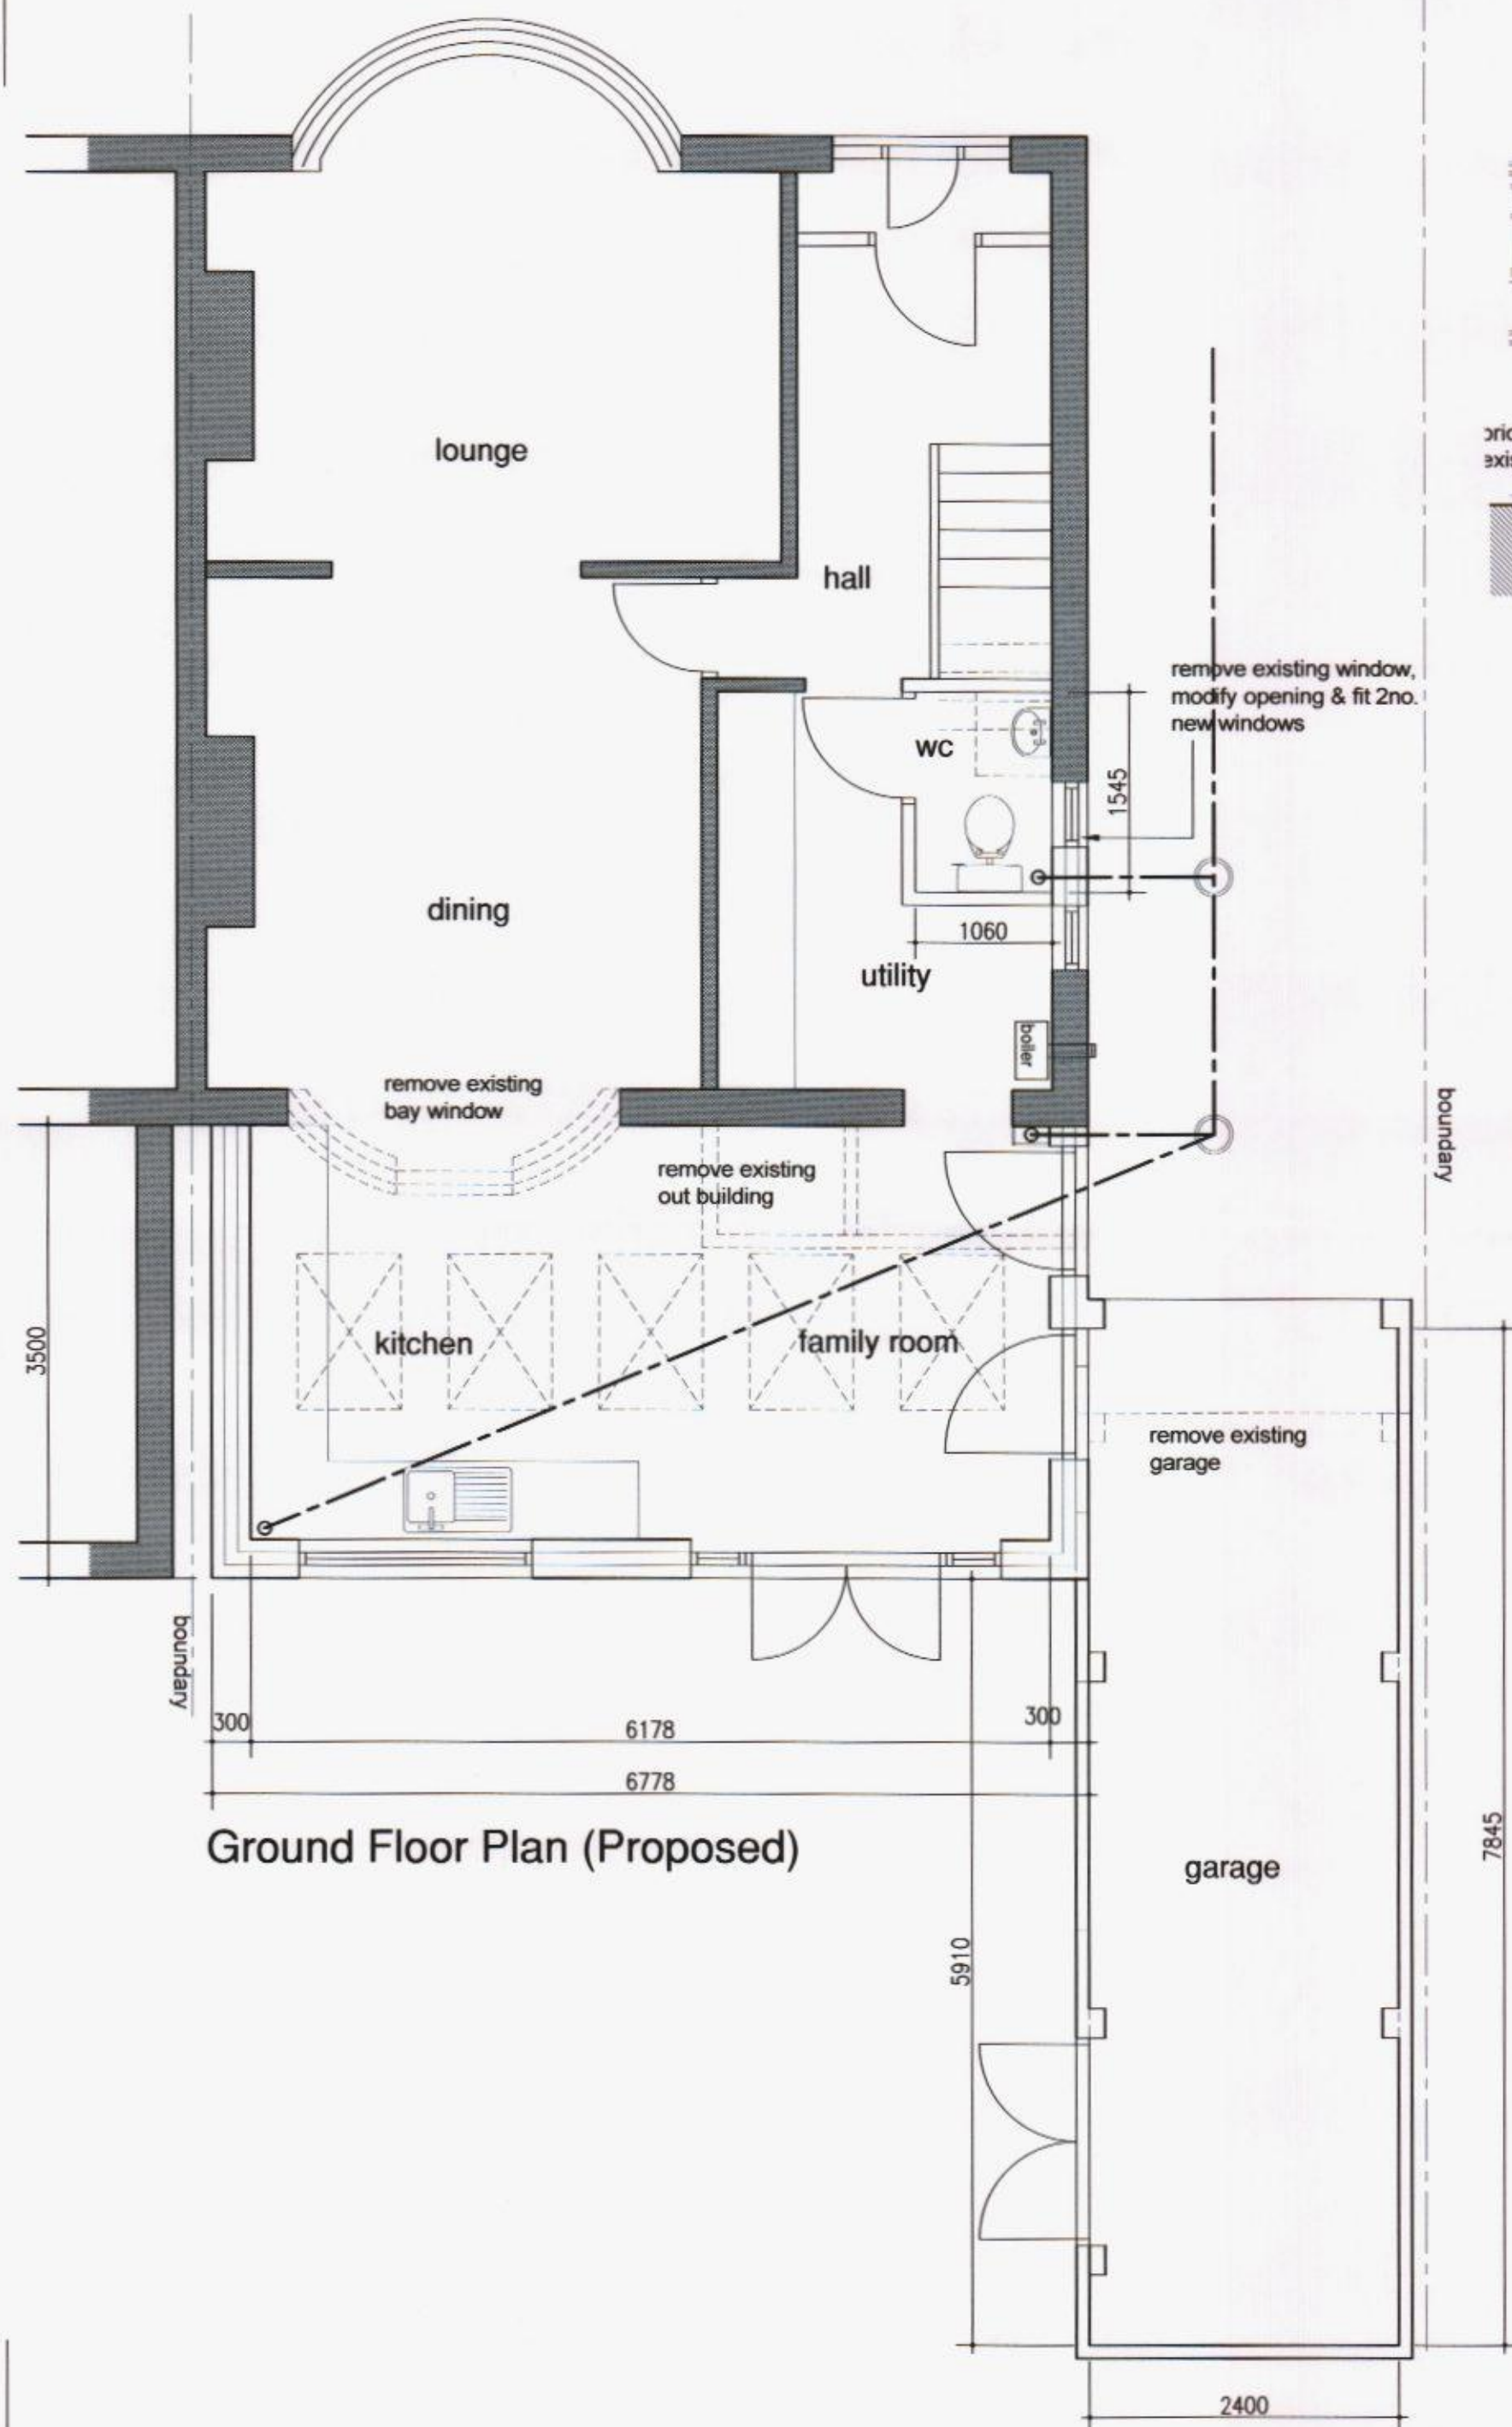

| Rev | Description              | Drawn / Date | Checked / Date |
|-----|--------------------------|--------------|----------------|
| A   | Roof lights & wc revised | maw 05.10.15 | Chk / Date     |
| -   | Original Issue           |              |                |

This drawing is copyright and must not be disclosed to third parties without permission  
Scaled dimensions are not to be used for construction

4 Queensgate  
Queens Road  
Fareham  
Hampshire  
PO16 0NW

Tel: 01329 288911  
Fax: 01329 221913  
E-mail: admin@m2architecture.com

m2  
architecture  
architectural technologist

PROJECT

Proposed Alterations to  
213 London Road  
Waterlooville

CLIENT

Mr R Perkins

DRAWING TITLE

Plans, Elevations,

| PROJECT NO. | DRAWING NO. | REV. | SCALE      |
|-------------|-------------|------|------------|
| 15026       | 100         | A    | 1:100 1:50 |