
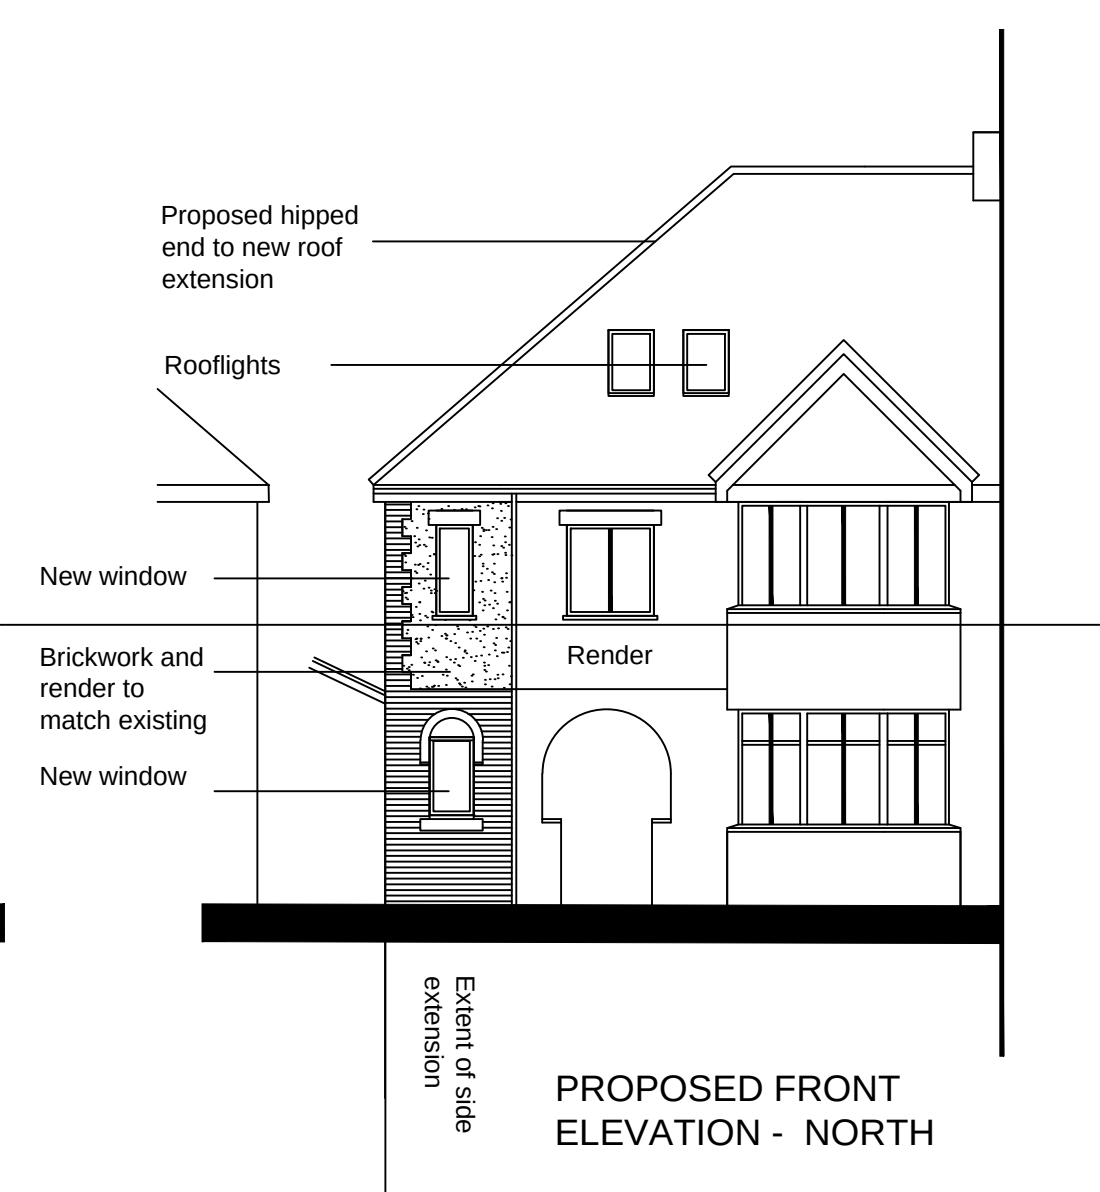
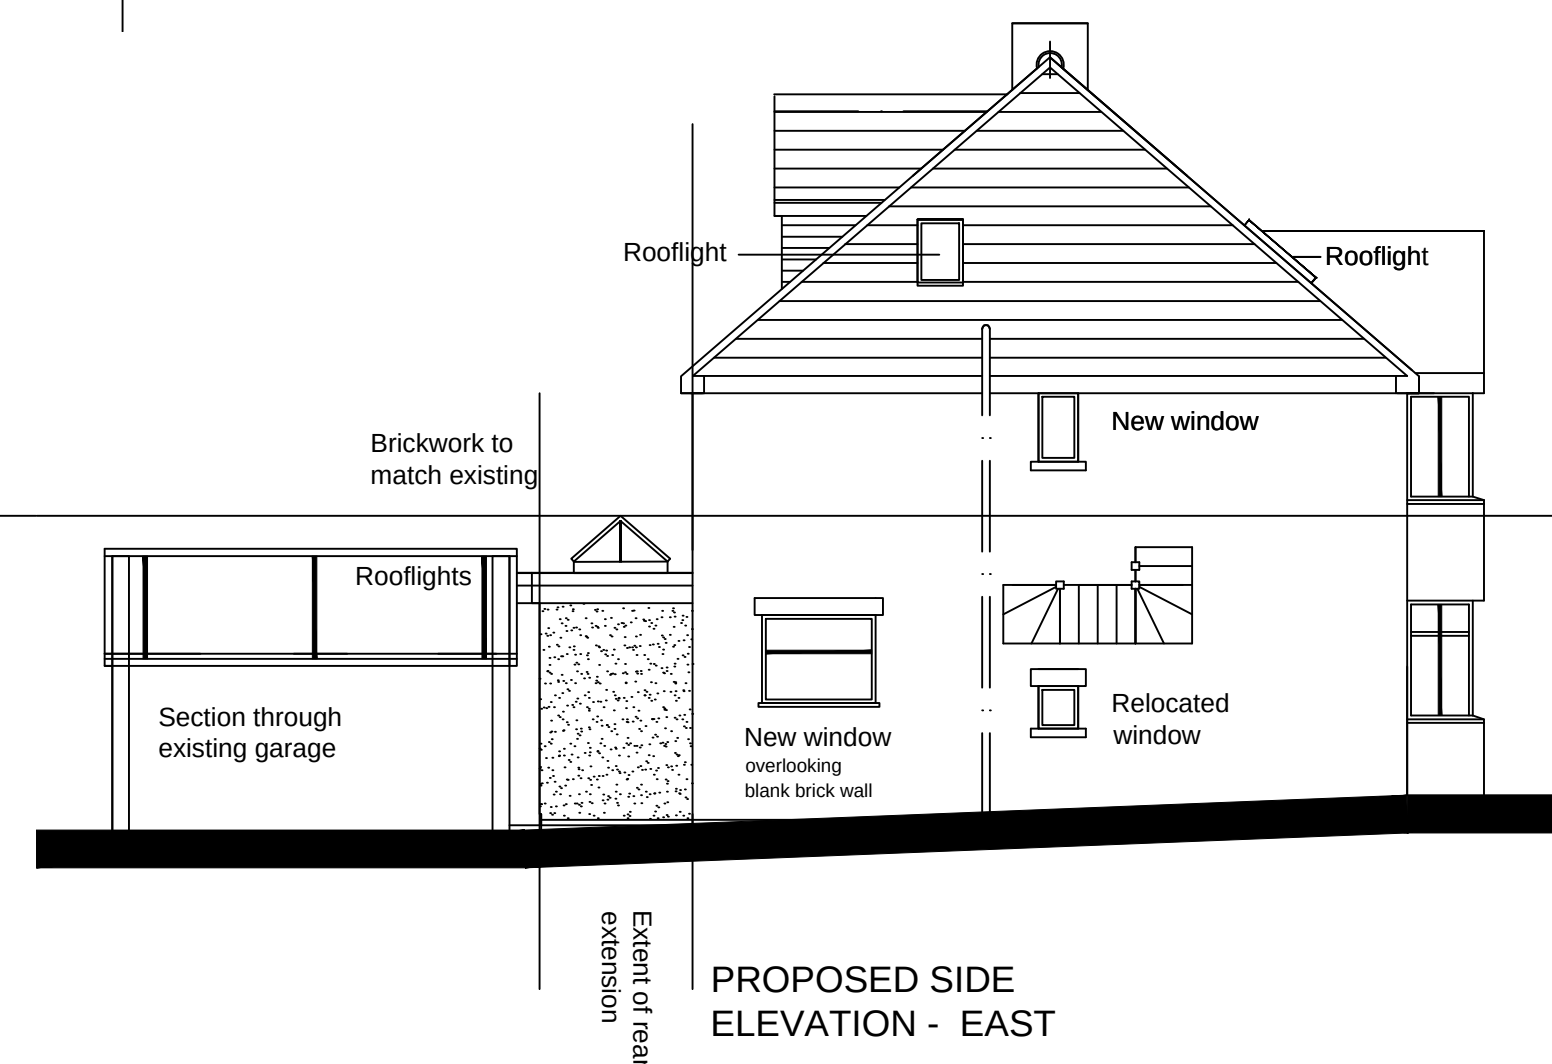
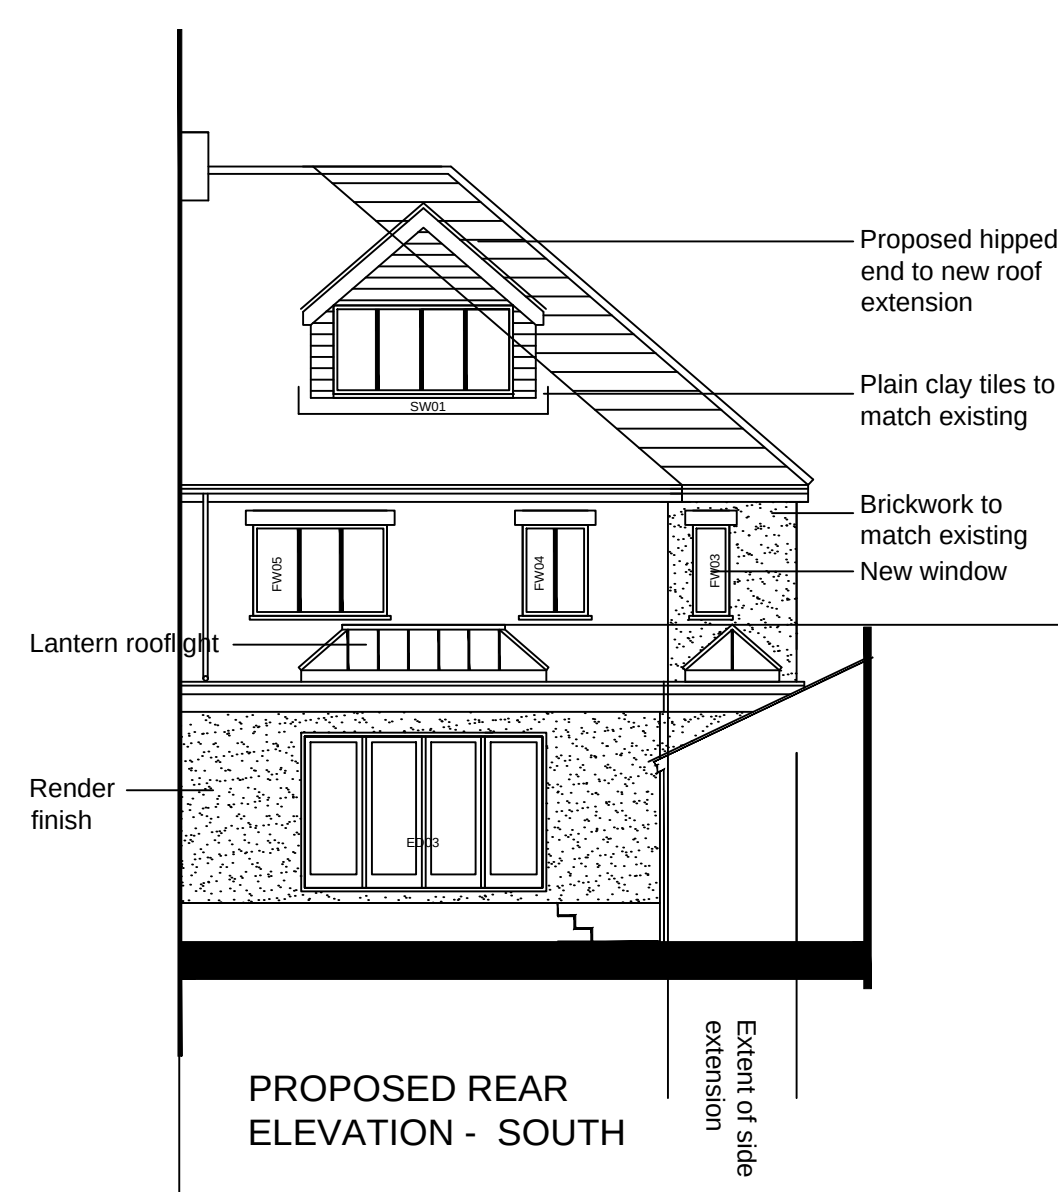
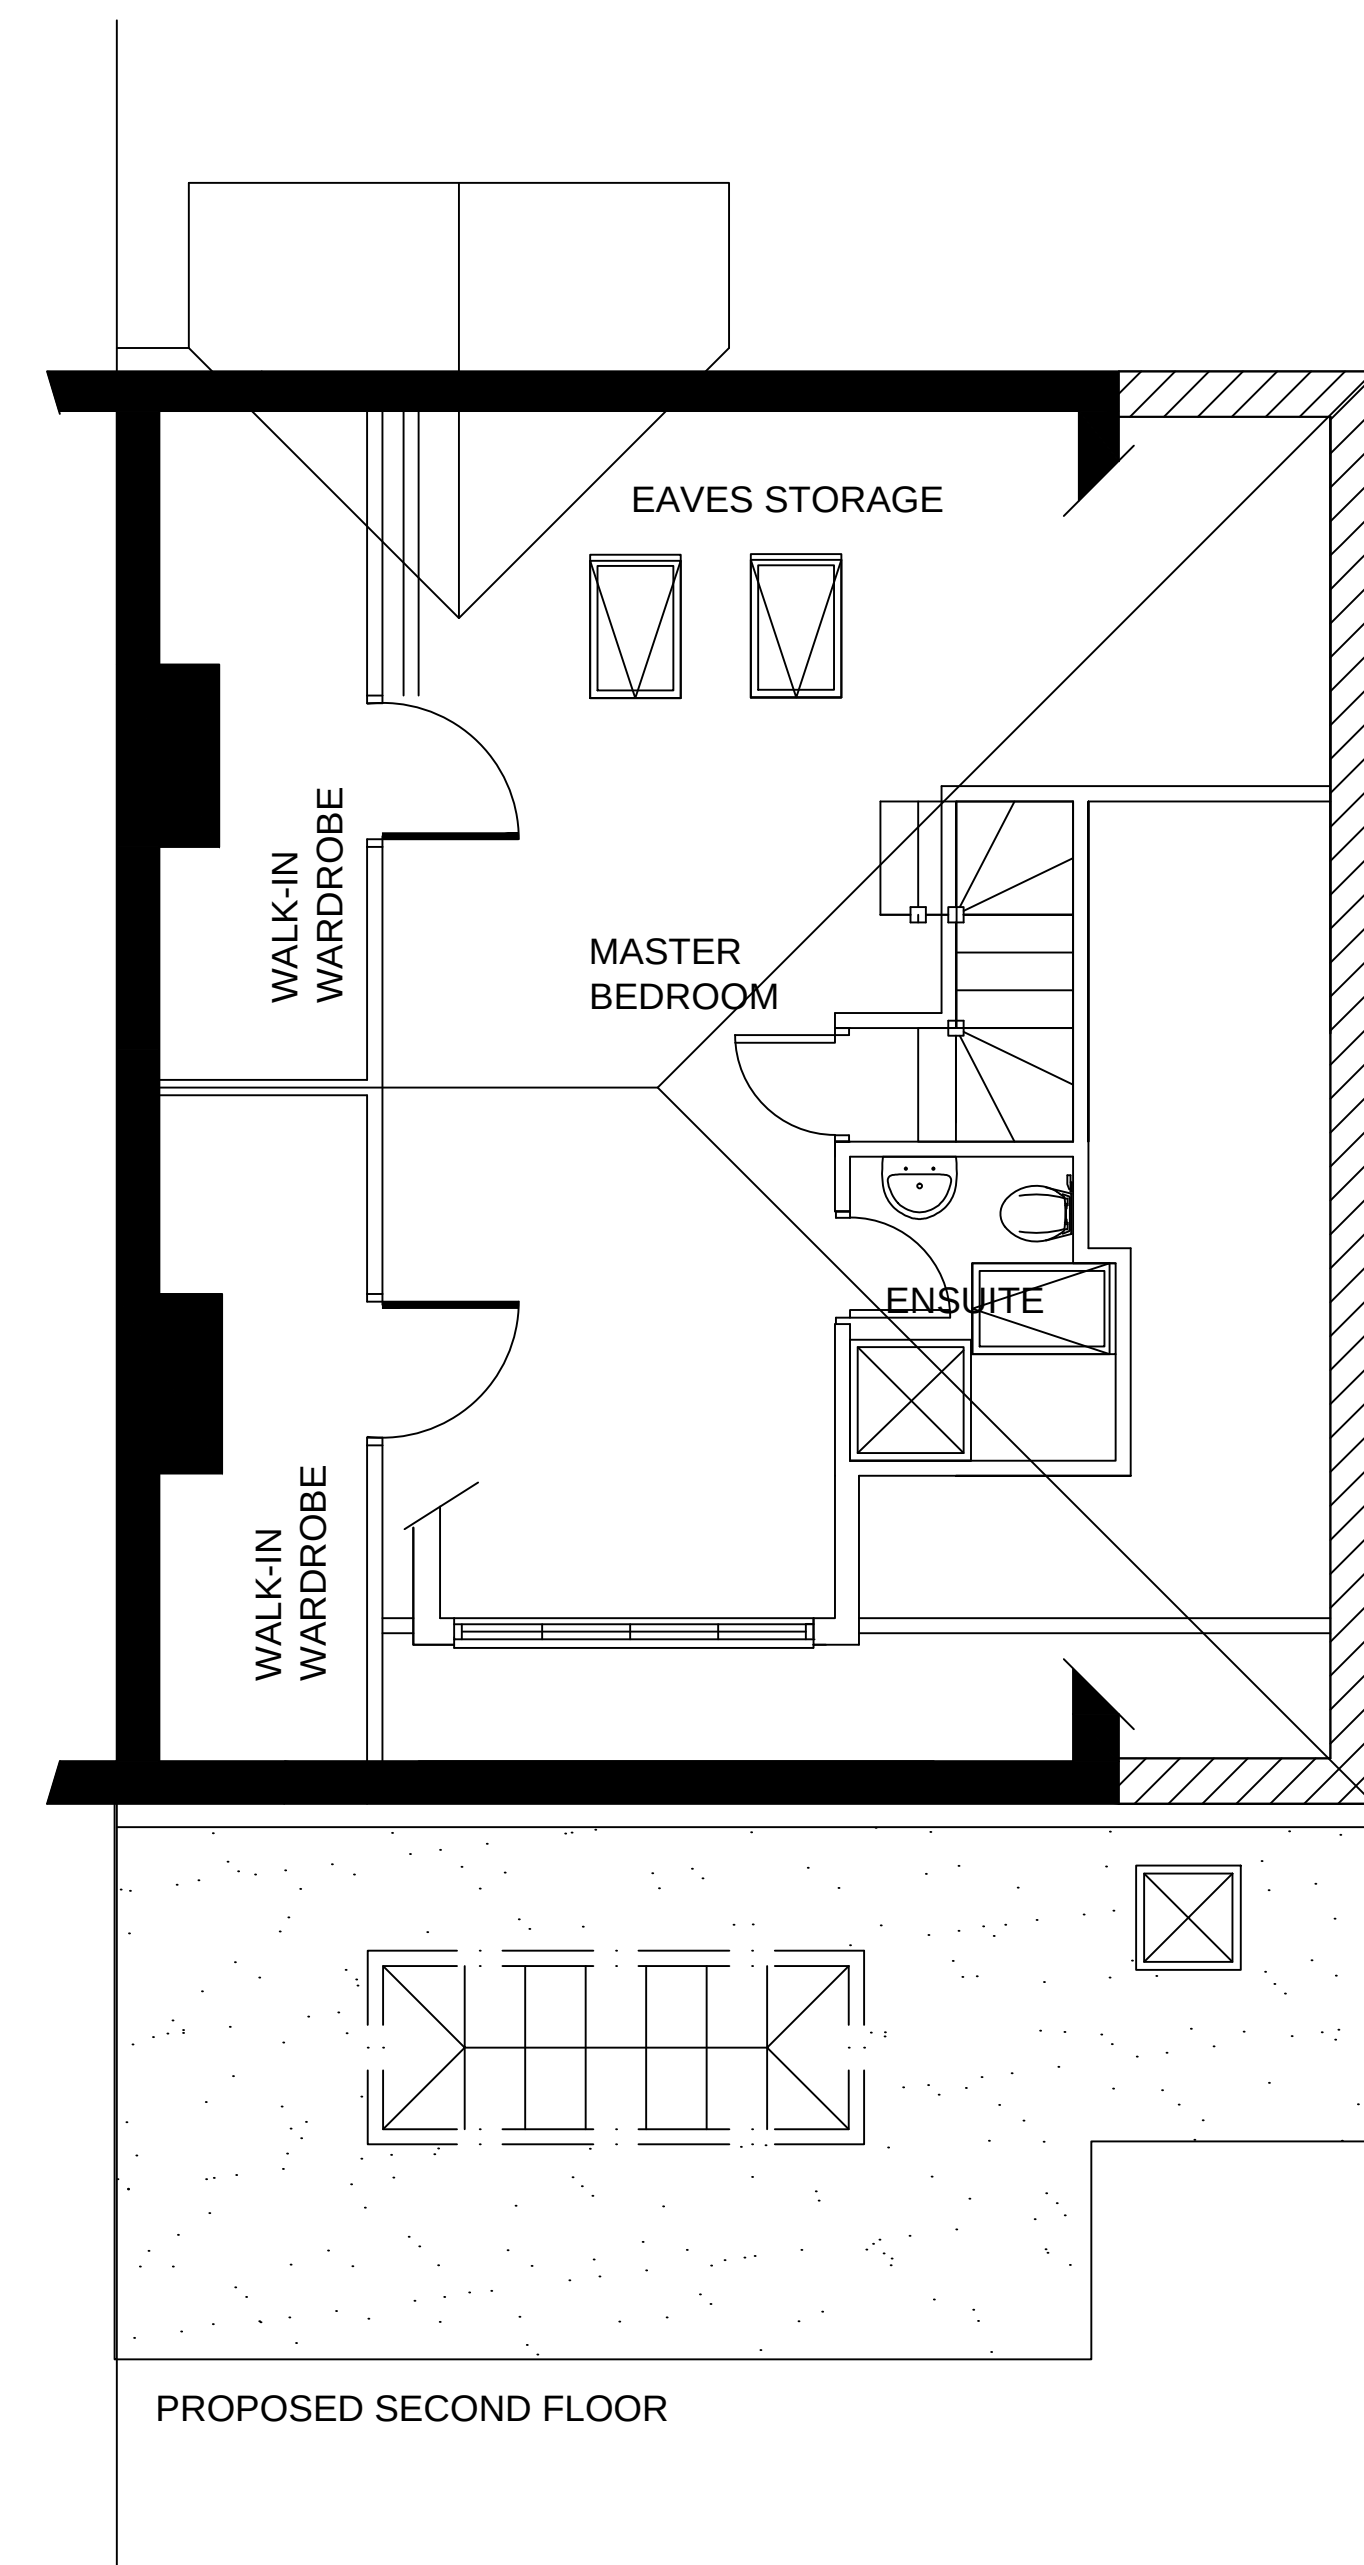
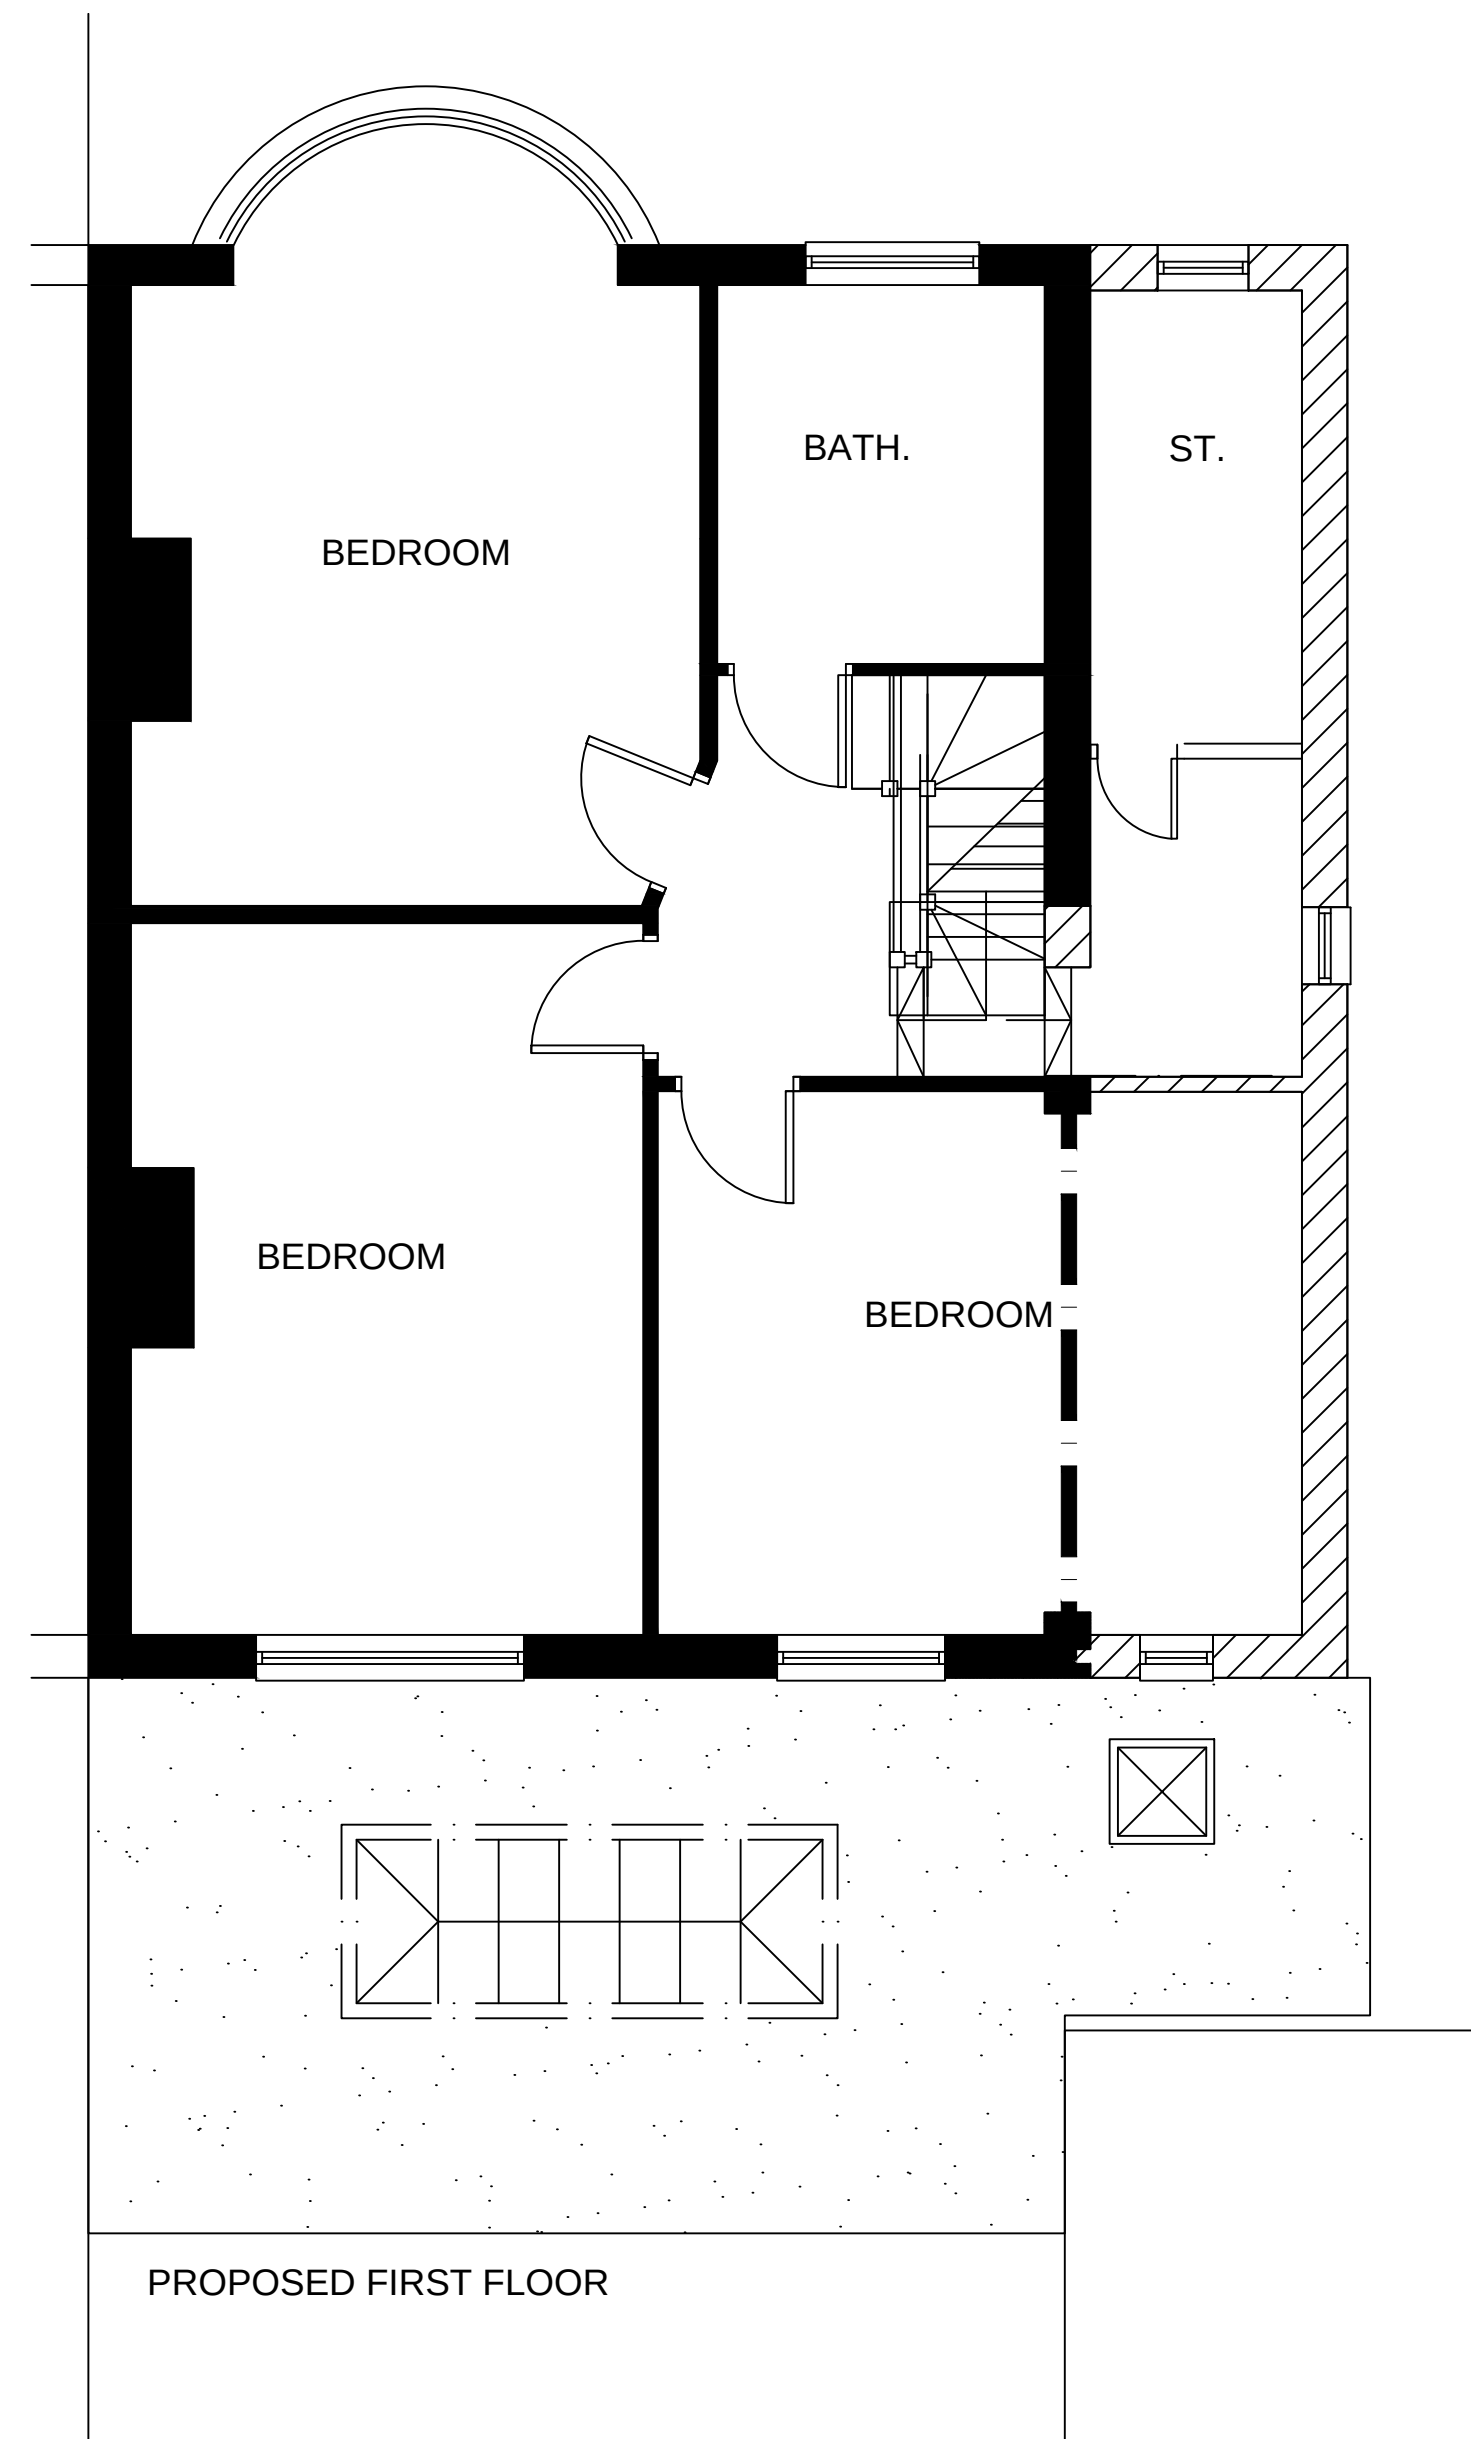


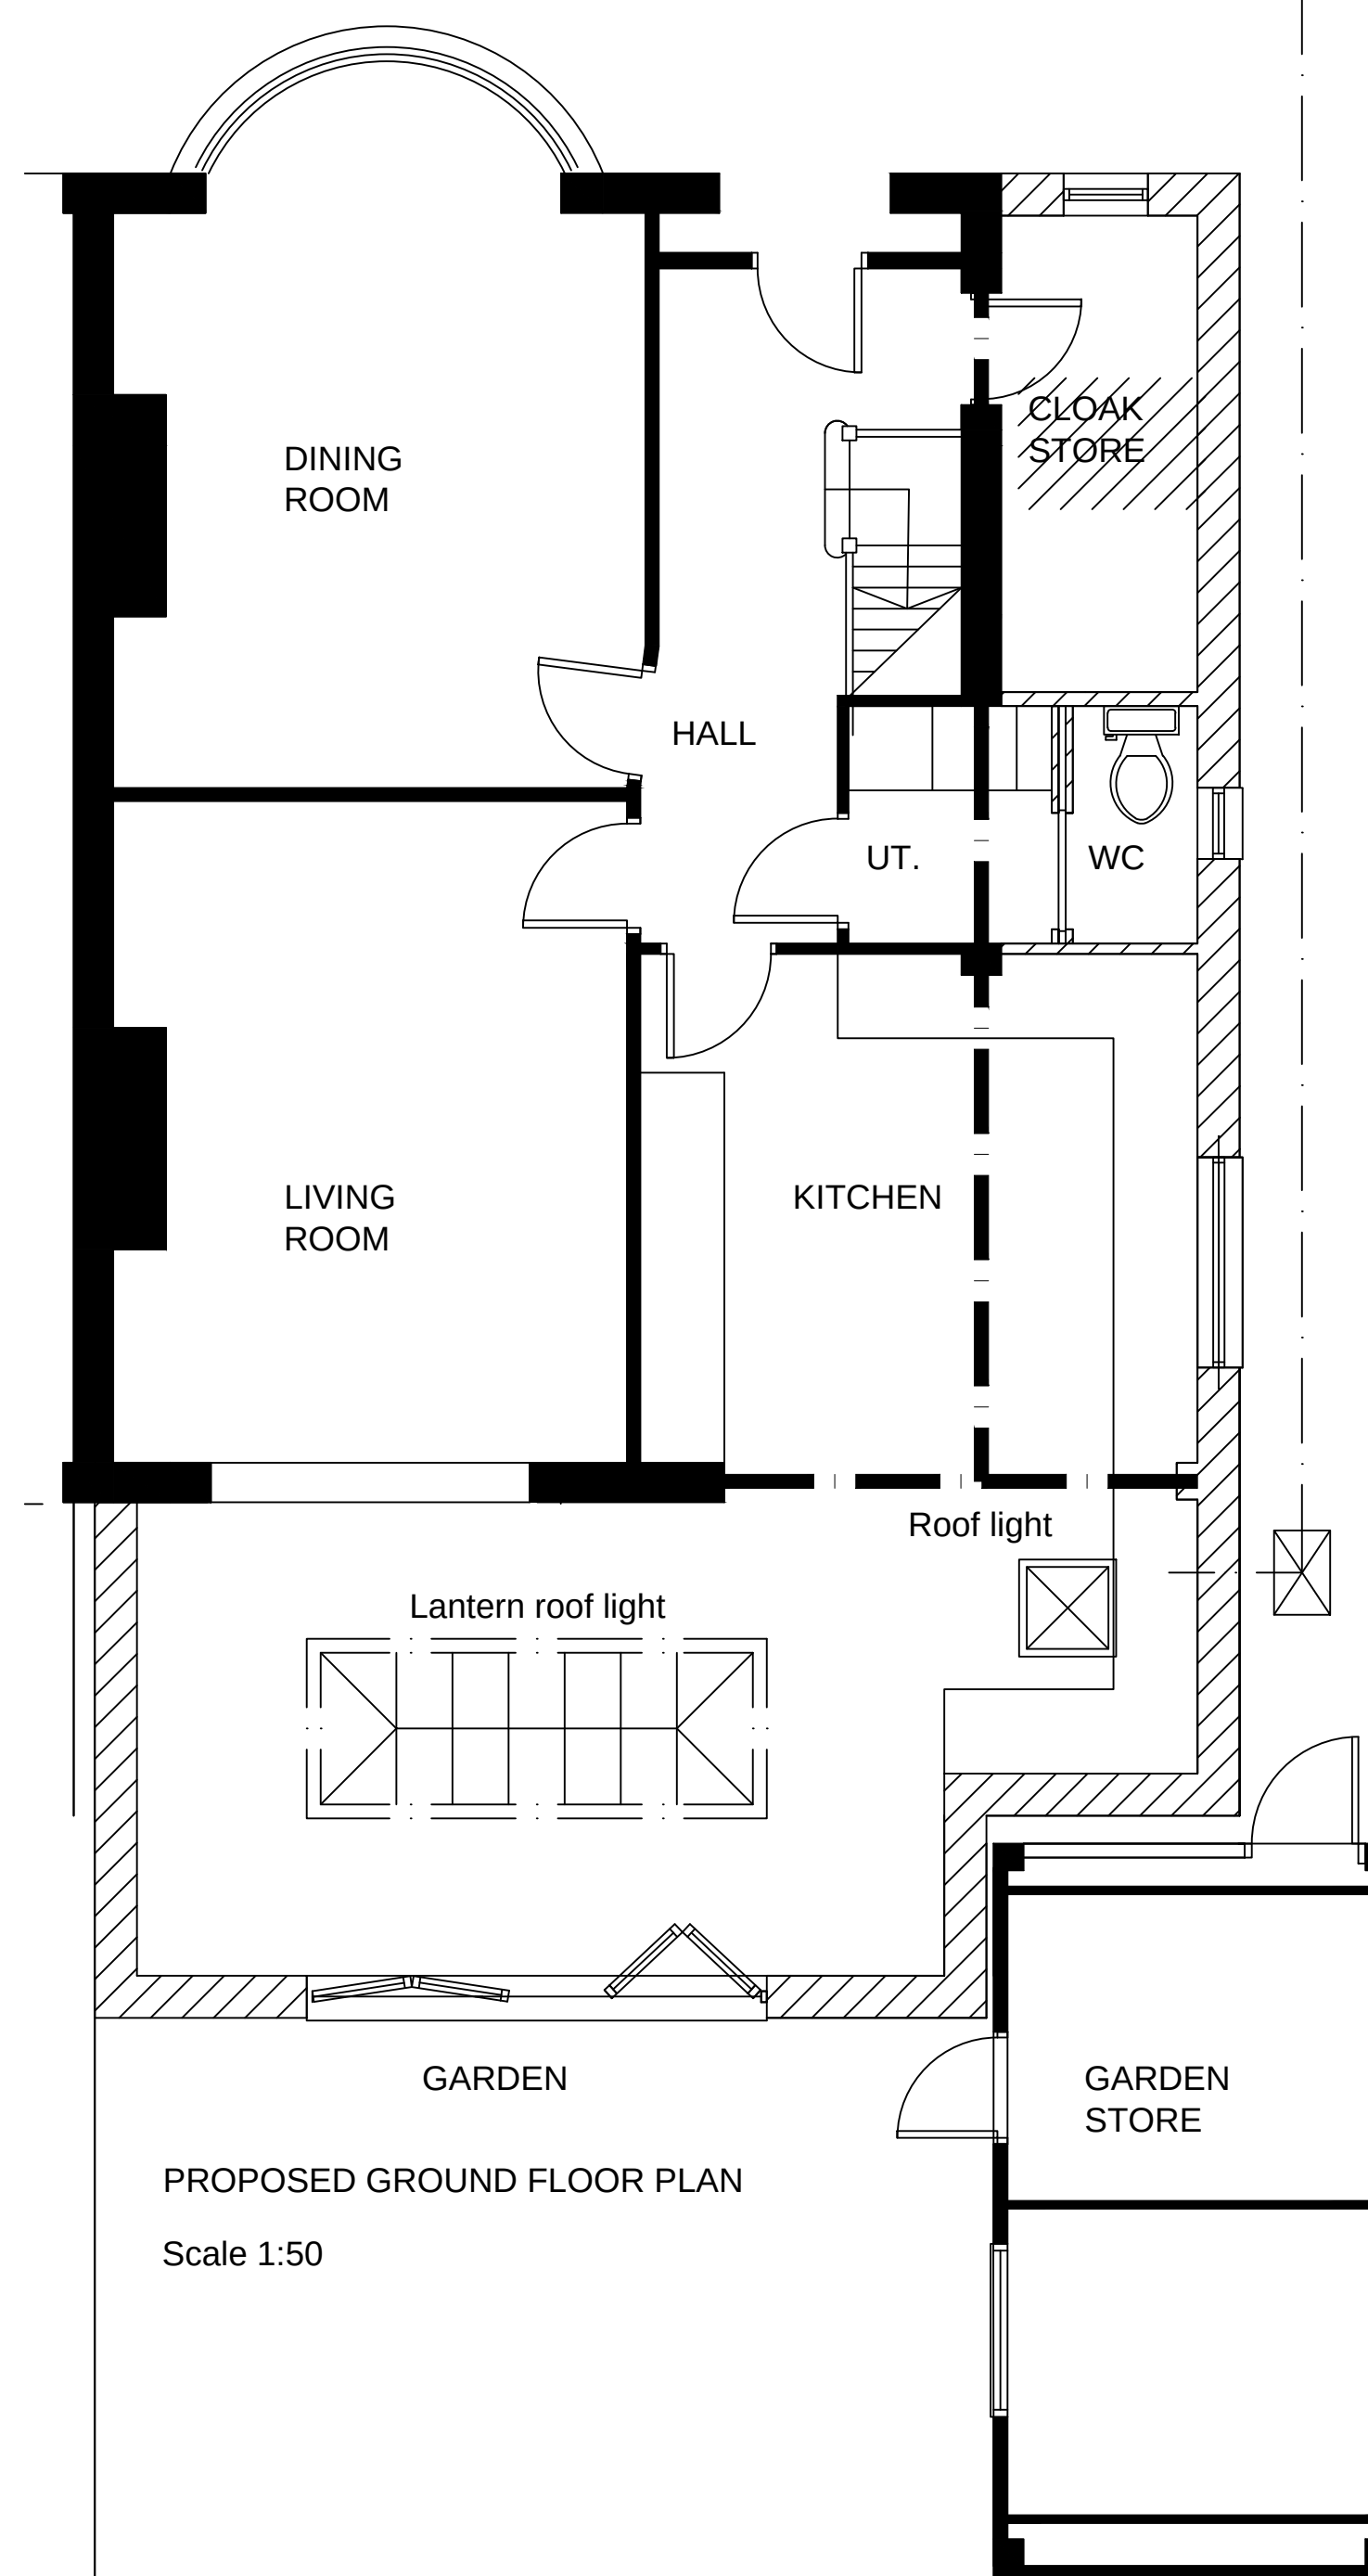

## BESPOKE architects

66, Fishbourne Road West, Fishbourne, West Sussex  
Tel: 01243 373245 Mobile: 07970439156

**Project:**  
43 Bedhampton Road, Havant  
Proposed side and rear extension  
and loft conversion

**Drawing:**  
**PROPOSED PLANS & ELEVATIONS**

**14.004**

**Drawing.: PL 02B**