
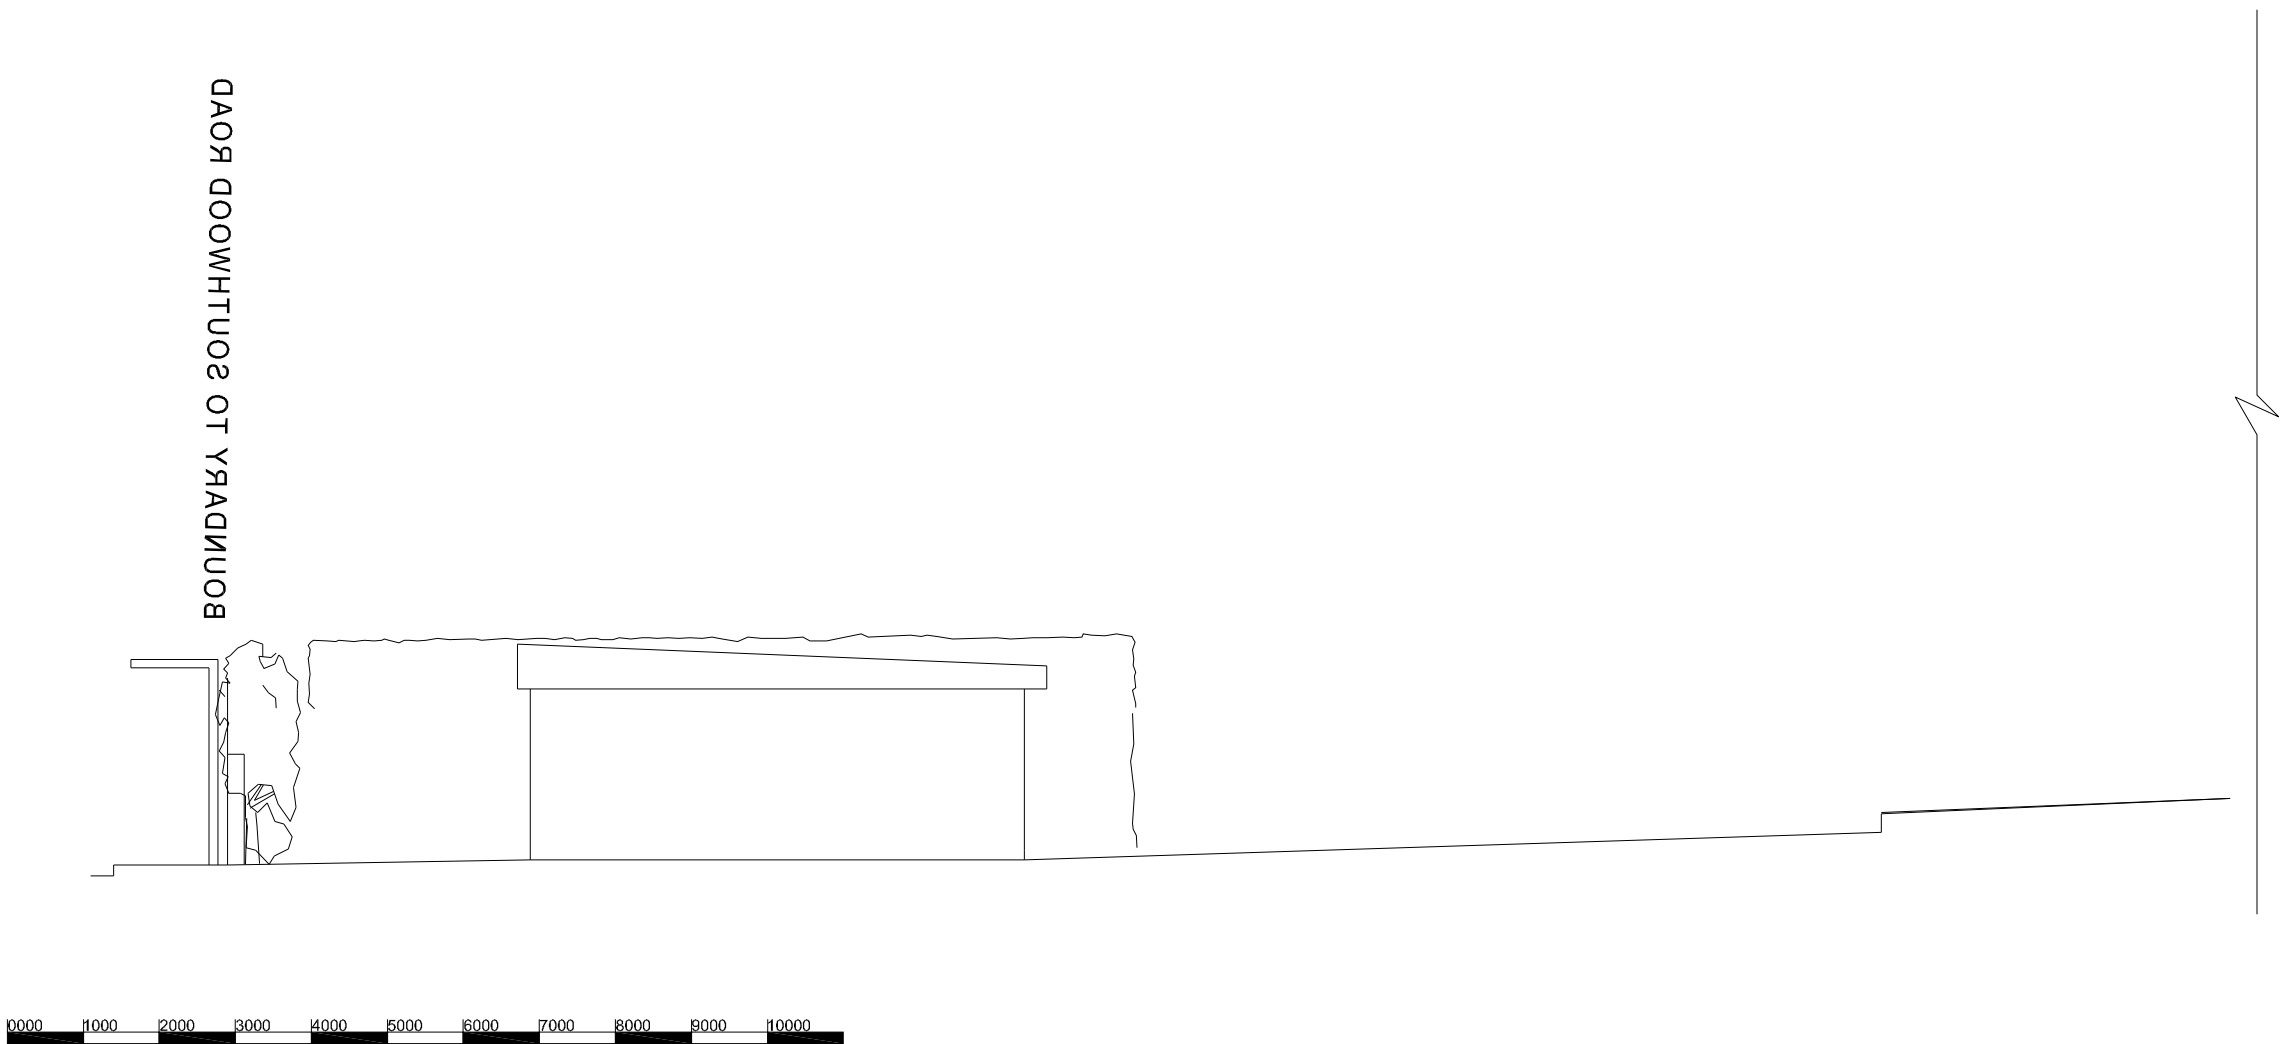


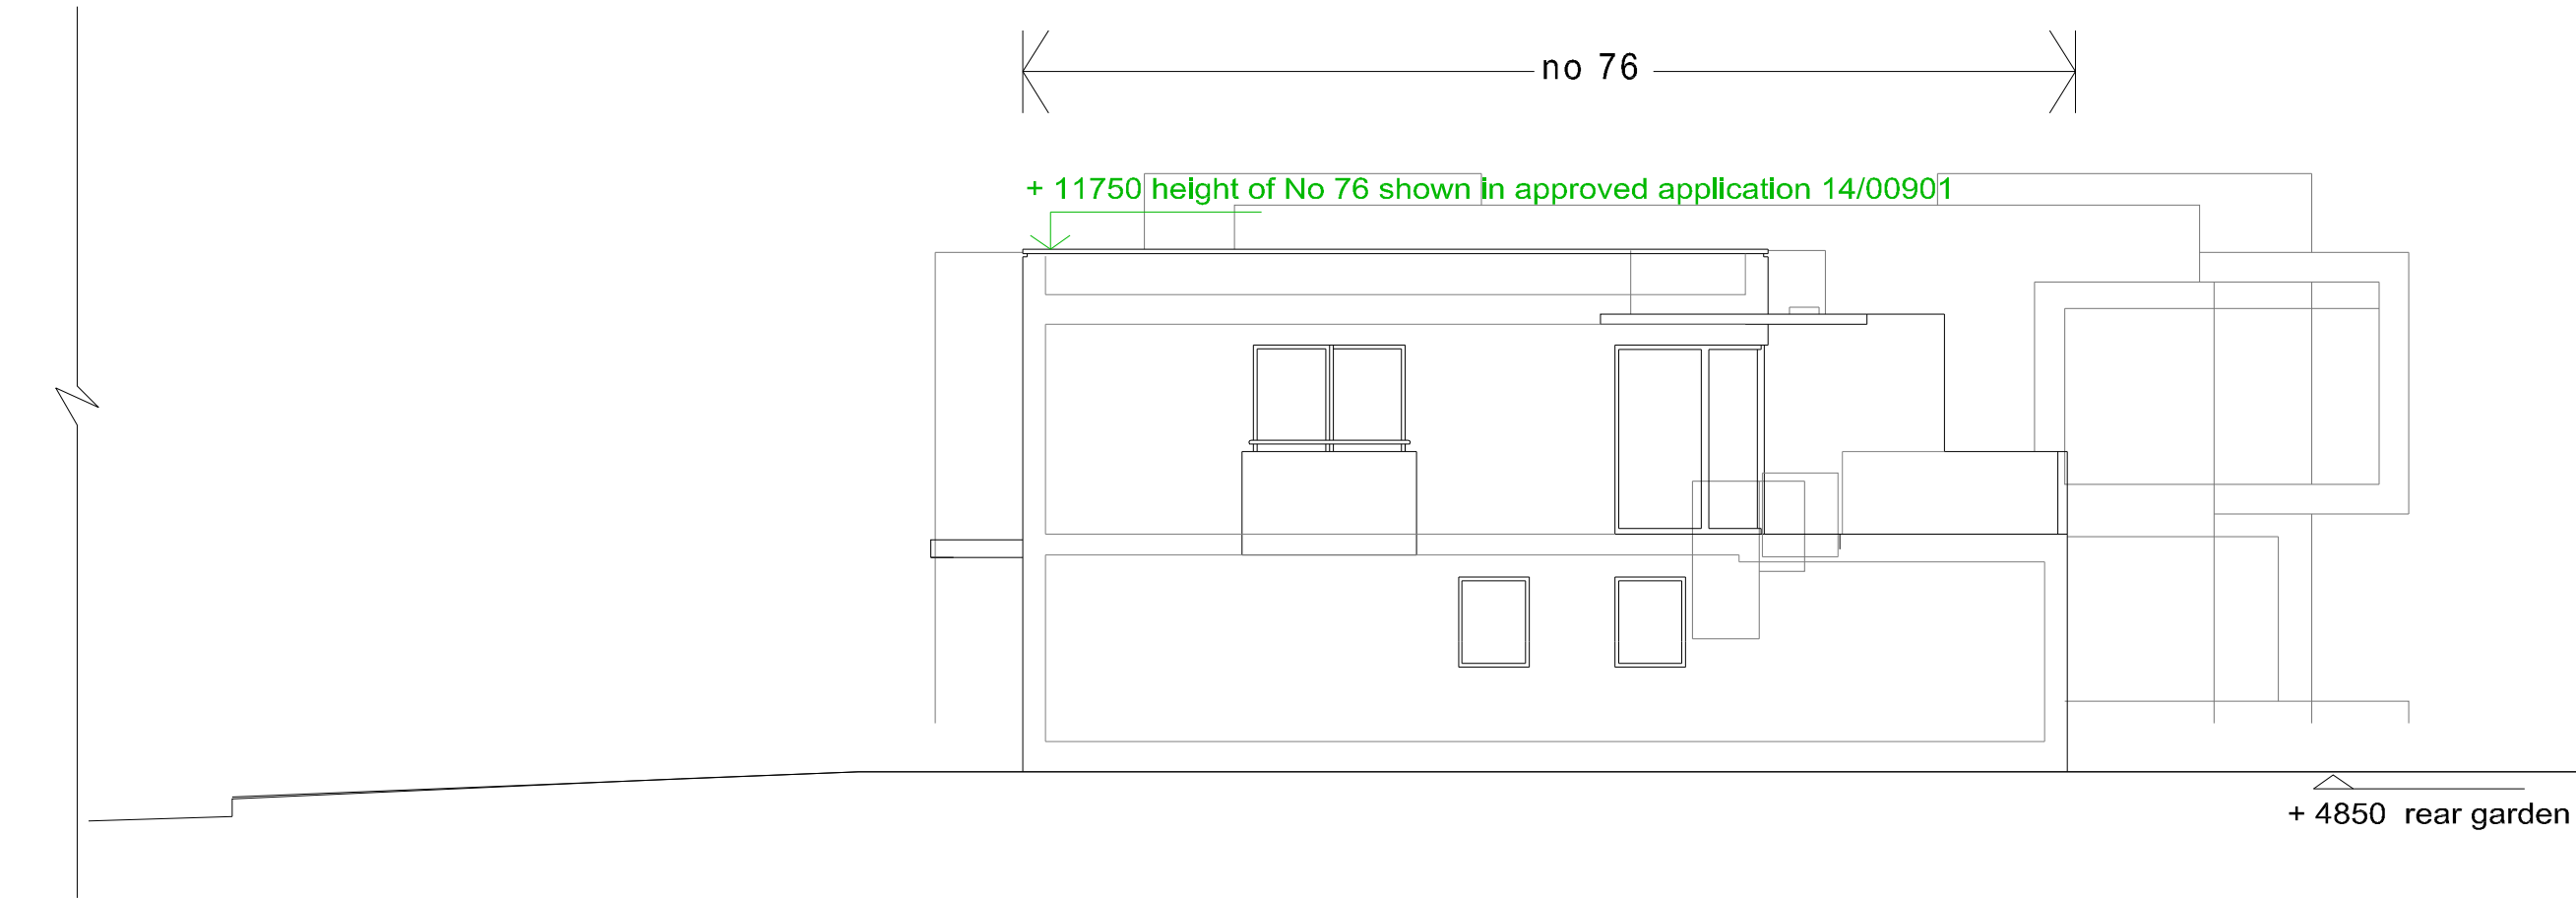

NOTES:

REFER TO STRUCTURAL ENGINEERS REPORT FOR ANY STRUCTURAL CALCULATIONS AND DETAIL.

ALL MEASUREMENTS MUST BE CHECKED ON SITE PRIOR TO WORKS.

CLIENT / BUILDER SHOULD CHECK WITH BUILDING CONTROL THAT CURRENT REGULATIONS ARE COMPLIED WITH.

Rev.	Date	Description.

halcyon design

91 Kings Road, Godalming
Surrey, GU7 3EU.
01483 860583 07956 497350
stuart@halcyondesign.co.uk
www.halcyondesign.co.uk

© Copyright
Client:

Mike Greenwood

Job Title:

**76 Southwood Road
Hayling Island.
PO11 9QF.**

Drawing Title and Reference:

**Proposed Side (West)
Elevation - approved**

Scale @ A3:

1:100

Drawing ref:

76SWR_NMA005

Date:

13.05.15