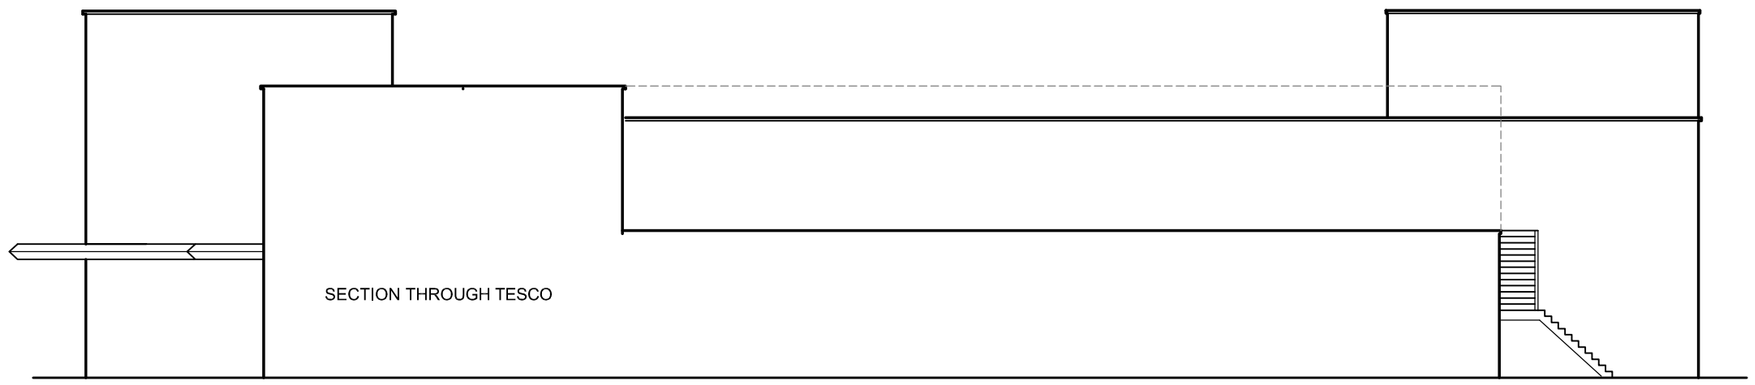

D - EXISTING SECTION/ELEVATION

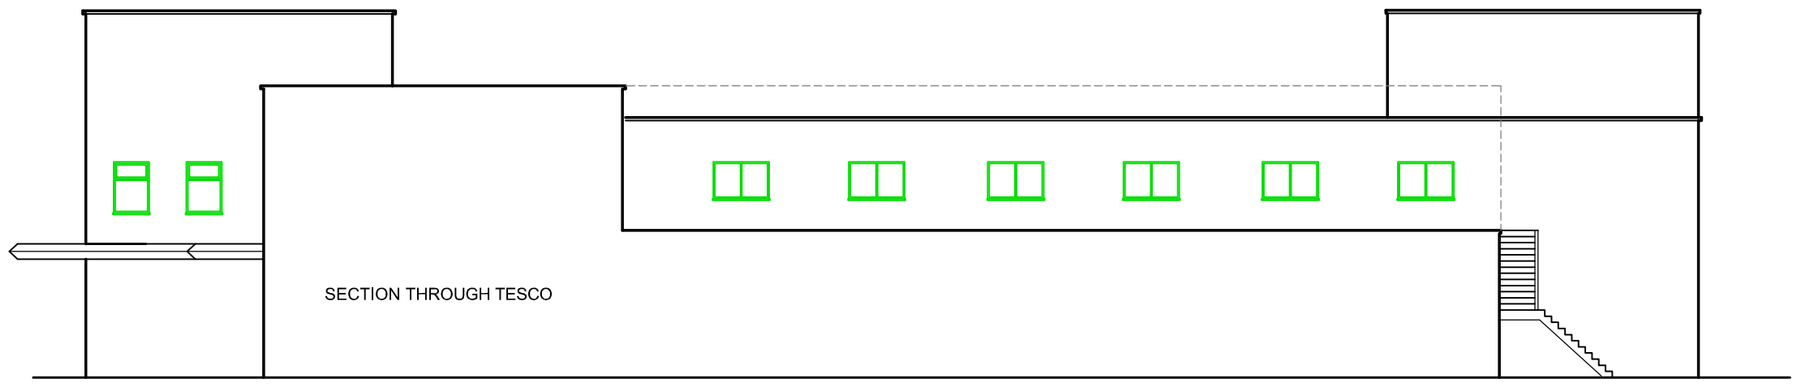

D - PROPOSED SECTION/ELEVATION

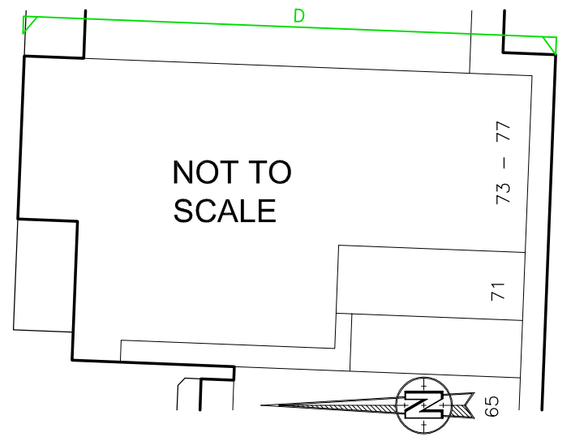

ELEVATION KEY

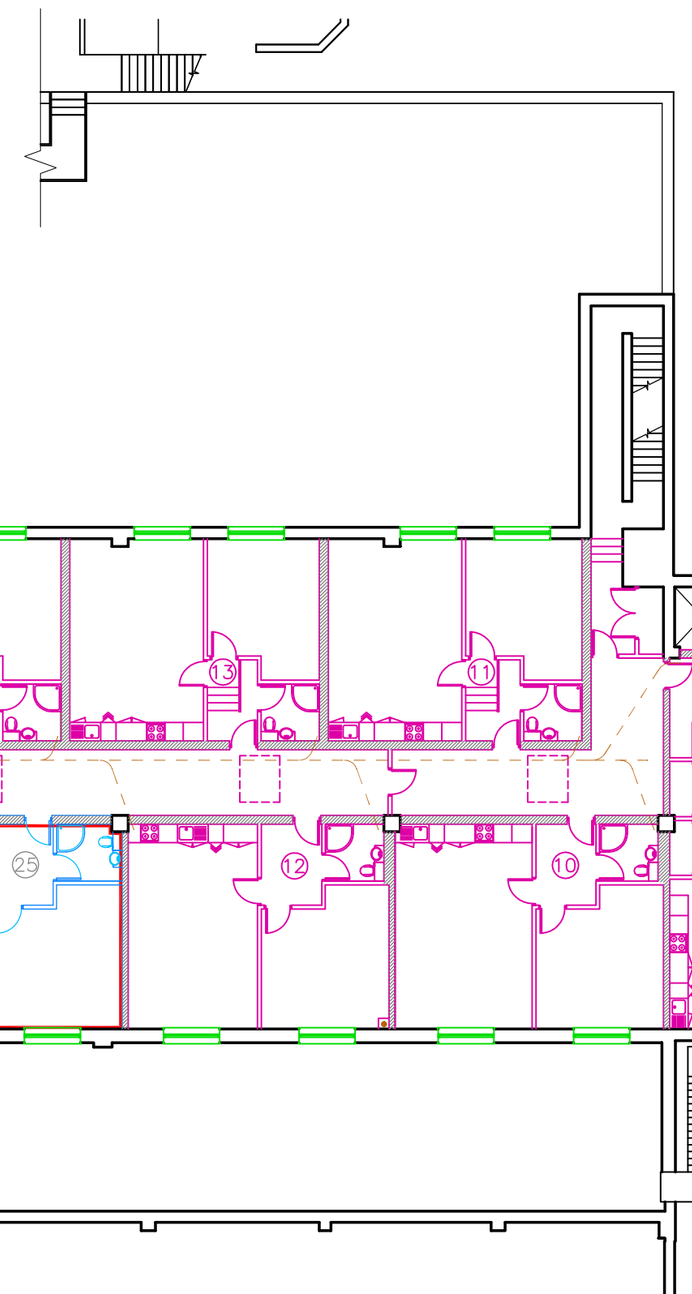

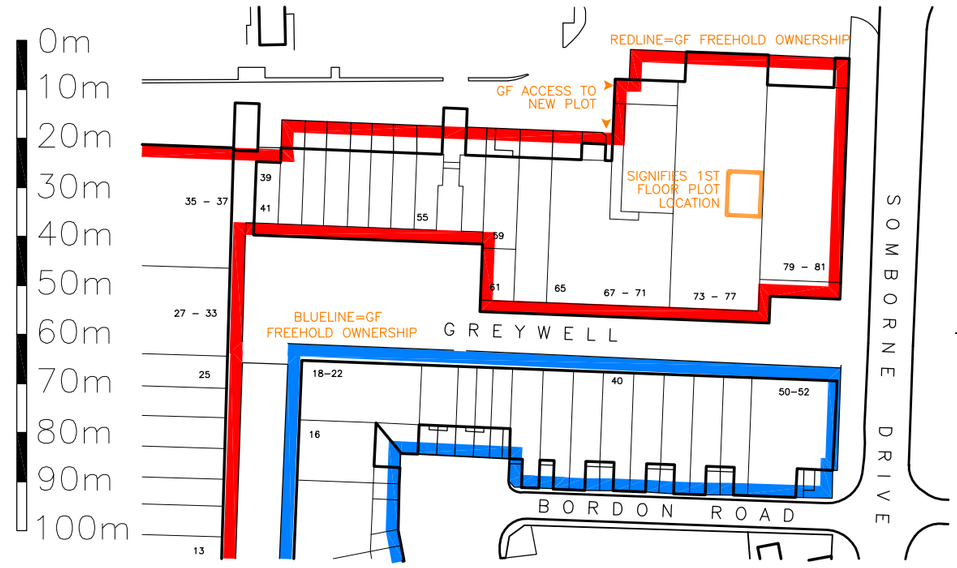

LOCATION PLAN 1:1250@A2

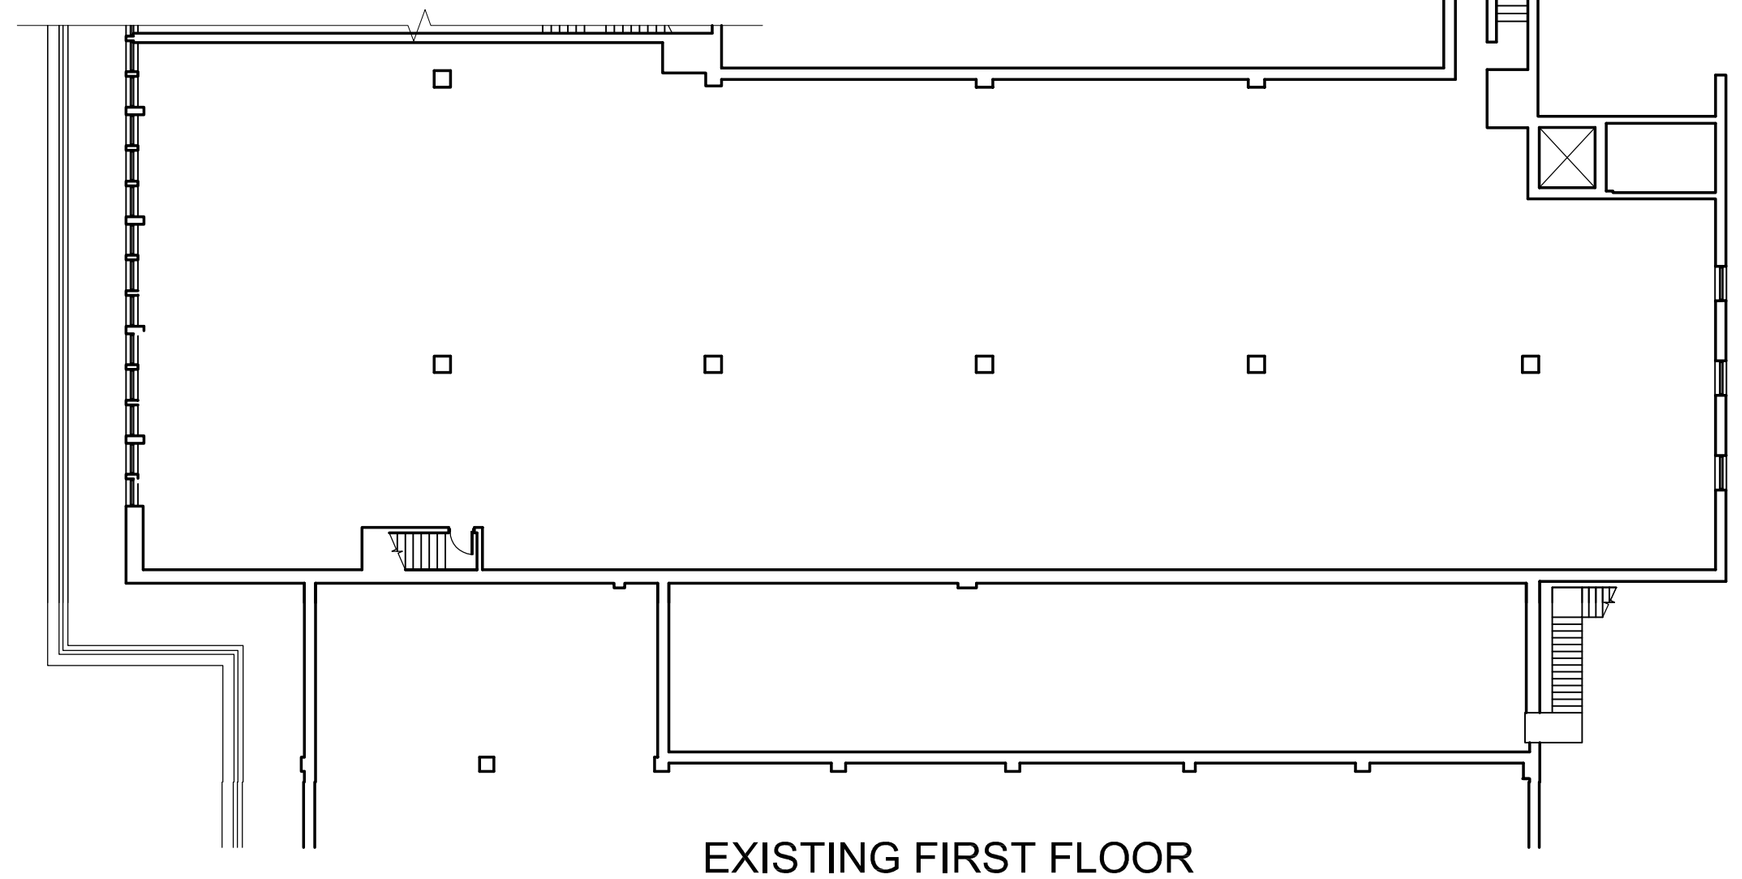

EXISTING FIRST FLOOR

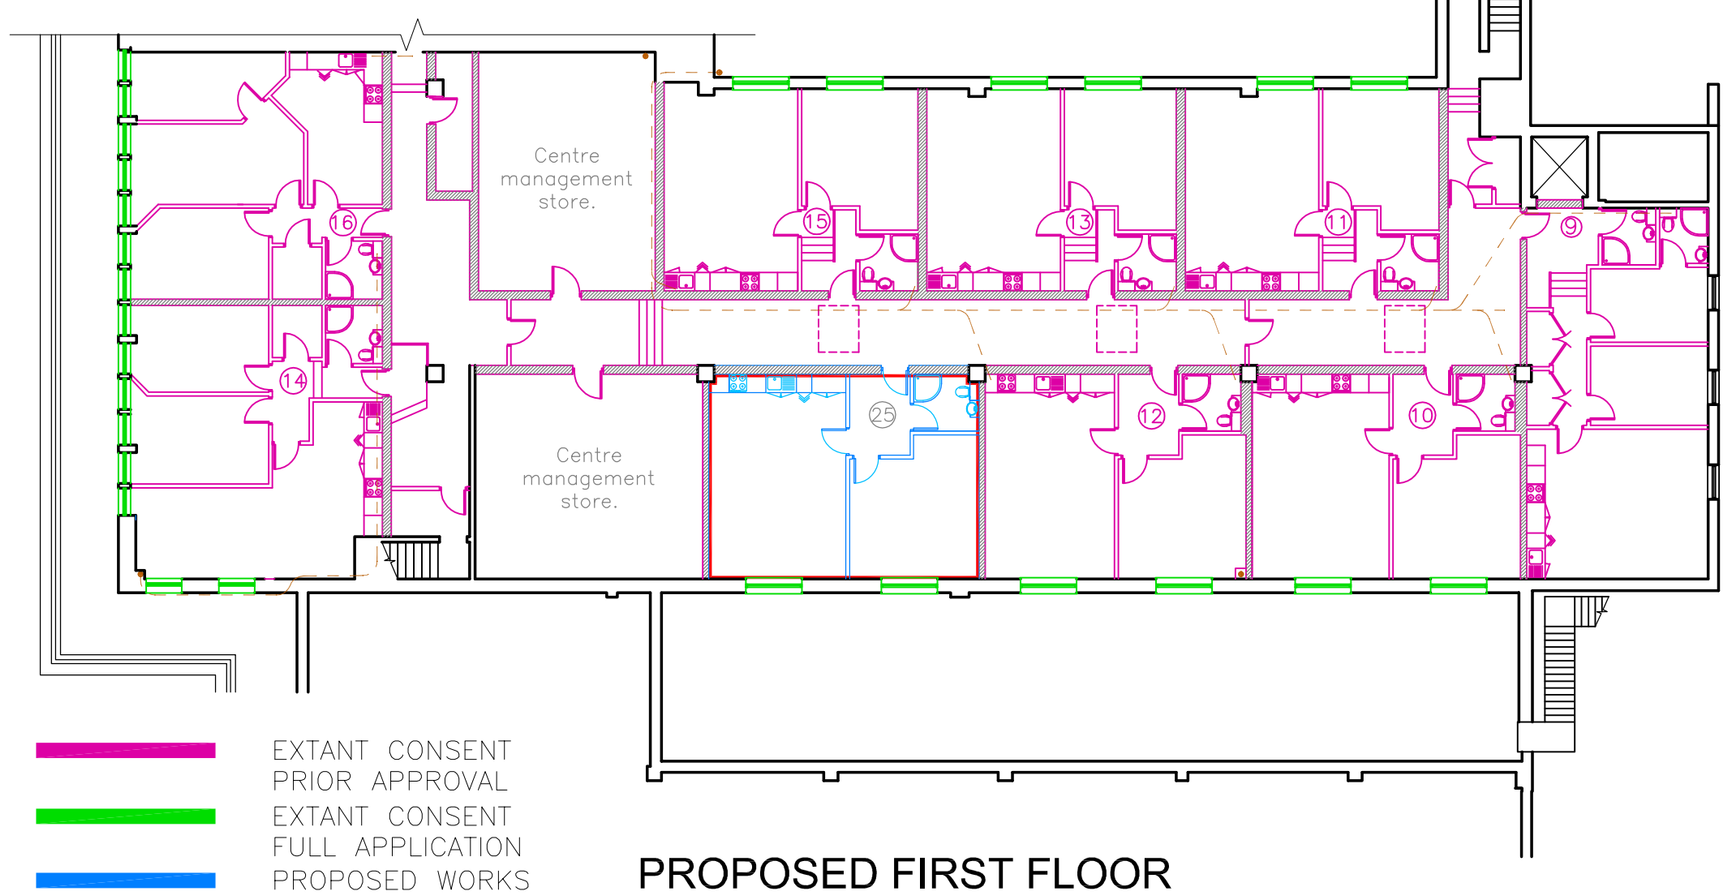

EXTANT CONSENT PRIOR APPROVAL
EXTANT CONSENT FULL APPLICATION
PROPOSED WORKS

PROPOSED FIRST FLOOR

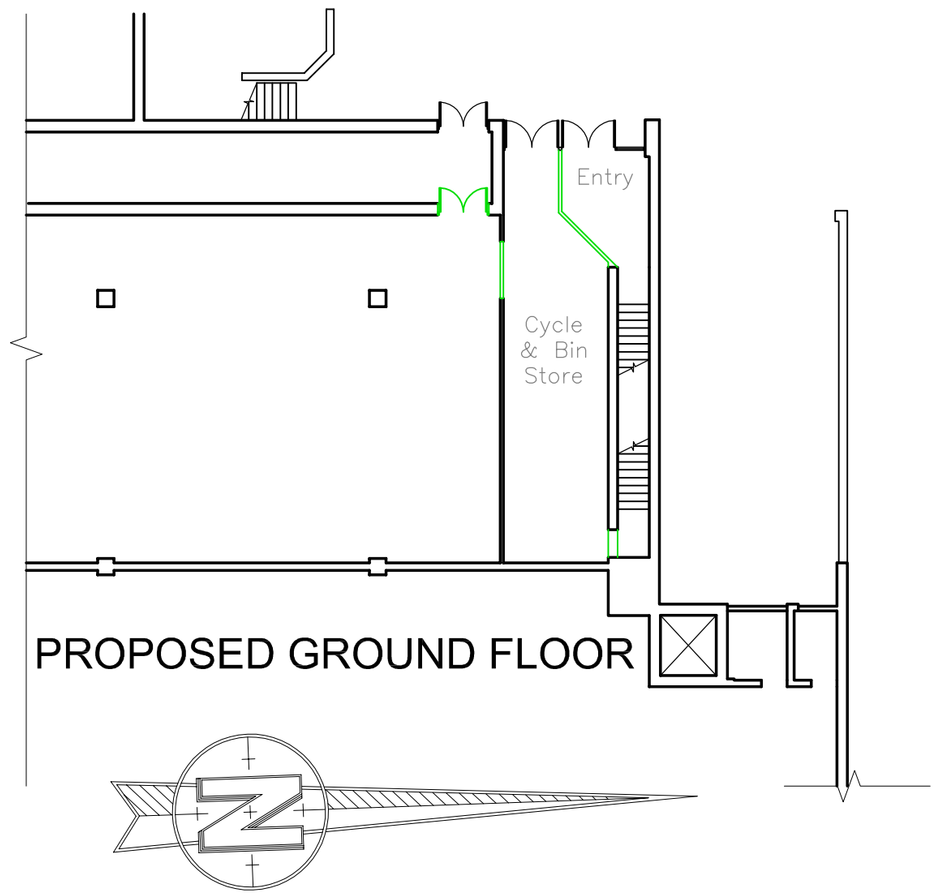

PROPOSED GROUND FLOOR

Rev	Revision	By	Date

KNIGHT ARCHITECTURAL DESIGN
K.A.D. Ltd.
The Gatehouse, Admirals Wood
7 Coldeast Way
Sarisbury Green
Southampton
SO31 7AT
m: 07801 346 479
t: 01489 660 194
e: ian@k-a-d.co.uk

Client
SINCLAIR CLARK ALLEGRA LTD

Project
GREYWELL SHOPPING CENTRE
LEIGH PARK, HAVANT

Drawing
GRANTED AND PROPOSED WORKS

Scale	Date
1:200@A2	DEC 15

Project no.	Sequential	Bldg/Floor	Detail	Rev
KAD	37	A	PRO	C