



Department of Planning and
Development
Havant Borough Council
Public Service Plaza
Civic Centre Road
Havant
Hampshire
PO9 2AX

Developer Services
Southern Water
Sparrowgrove House
Sparrowgrove
Otterbourne
Hampshire
SO21 2SW

Tel: 0330 303 0119

Email: developerservices@southernwater.co.uk

Your Ref

APP/15/01014

Our Ref

PLAN-011308

Date

05/10/2015

Dear Sir

Proposal: Two storey side extension with rear conservatory.
Site: 42 Lone Valley, Waterloooville, PO7 5EB.
APP/15/01014

Thank you for your letter of 23/09/2015.

The attached plan shows that the proposed extension lies close/over an existing public sewer. An investigation of the sewers is required to ascertain its condition, the number of properties served, and potential means of access, before any decision can be made as to whether it would be acceptable for the proposed development to be constructed over or close to the sewer. Part H of the Building Regulations dictates that the matter is determined by the sewerage undertaker – in this case Southern Water. The applicant is advised to discuss the matter further with Southern Water, Sparrowgrove House Sparrowgrove, Otterbourne, Hampshire SO21 2SW (Tel: 0330 303 0119) or www.southernwater.co.uk.

Due to changes in legislation that came in to force on 1st October 2011 regarding the future ownership of sewers it is possible that a sewer now deemed to be public could be crossing the above property. Therefore, should any sewer be found during construction works, an investigation of the sewer will be required to ascertain its condition, the number of properties served, and potential means of access before any further works commence on site.


The applicant is advised to discuss the matter further with Southern Water, Sparrowgrove House Sparrowgrove, Otterbourne, Hampshire SO21 2SW (Tel: 0330 303 0119) or www.southernwater.co.uk.

Southern Water requires a formal application for a connection to the public foul and surface water sewer to be made by the applicant or developer.

We request that should this application receive planning approval, the following informative is attached to the consent:

"A formal application for connection to the public sewerage system is required in order to service this development, please contact Southern Water, Sparrowgrove House Sparrowgrove, Otterbourne, Hampshire SO21 2SW (Tel: 0330 303 0119) or www.southernwater.co.uk".


Yours sincerely

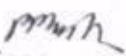
Developer Services

HAVANT BOROUGH
COUNCIL

✖ - 8 OCT 2015

RECEIVED

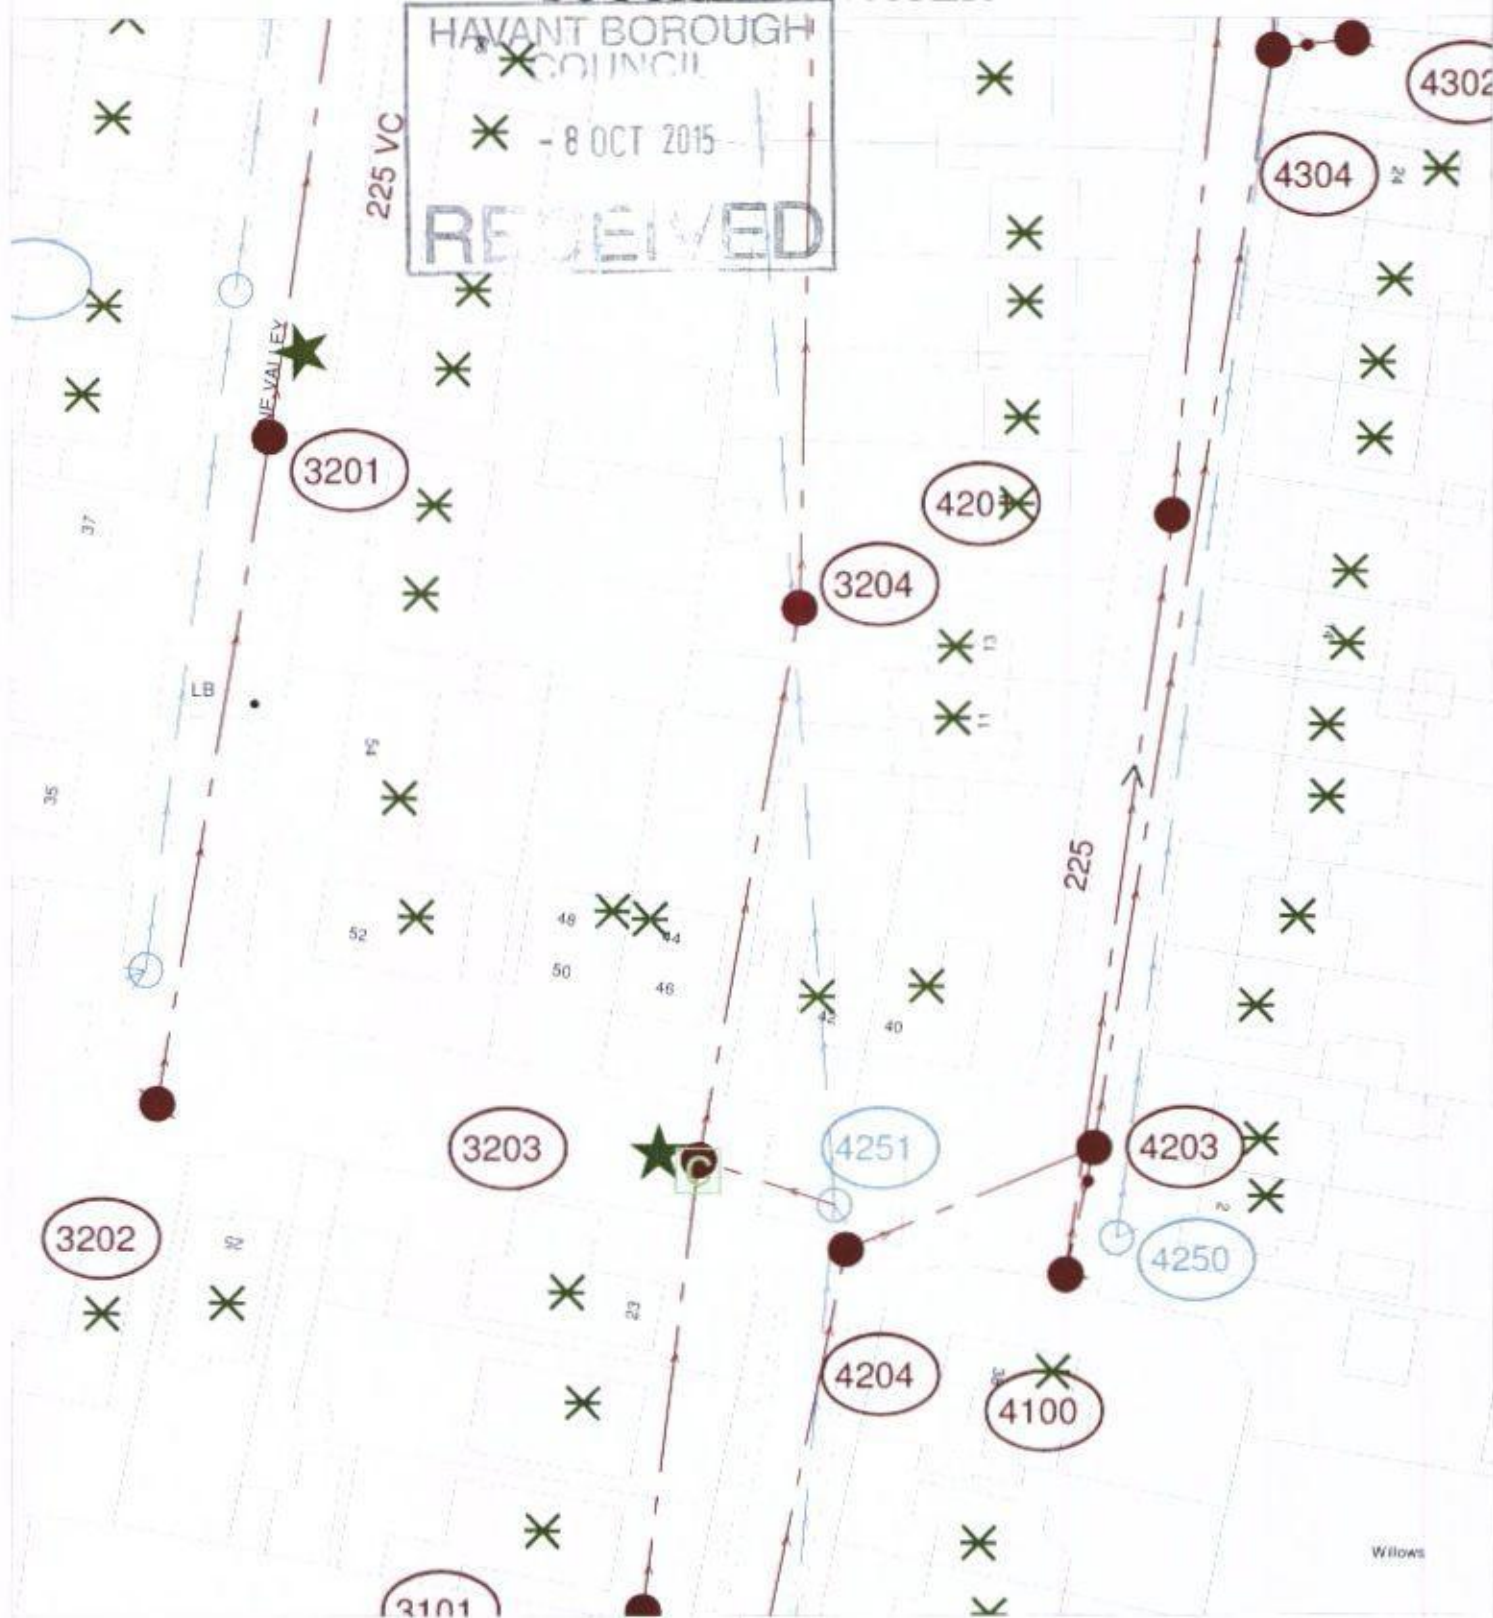

The positions of pipes shown on this plan are believed to be correct, but Southern Water Services Ltd accept no responsibility in the event of inaccuracy. The actual positions should be determined on site.

Based upon Ordnance Survey Digital Data with the permission of the controller of HM S.O. Crown Copyright Reserved Licence No. WI 2005/00

Scale: 1:625

N

WARNING: Unknown (UNK) materials may include Bonded Asbestos Cement



Date: 5-10-2015

Southern Water MapGuide Browser

Requested By: