



HANANT BOROUGH COUNCIL
- 8 SEP 2015
RECEIVED

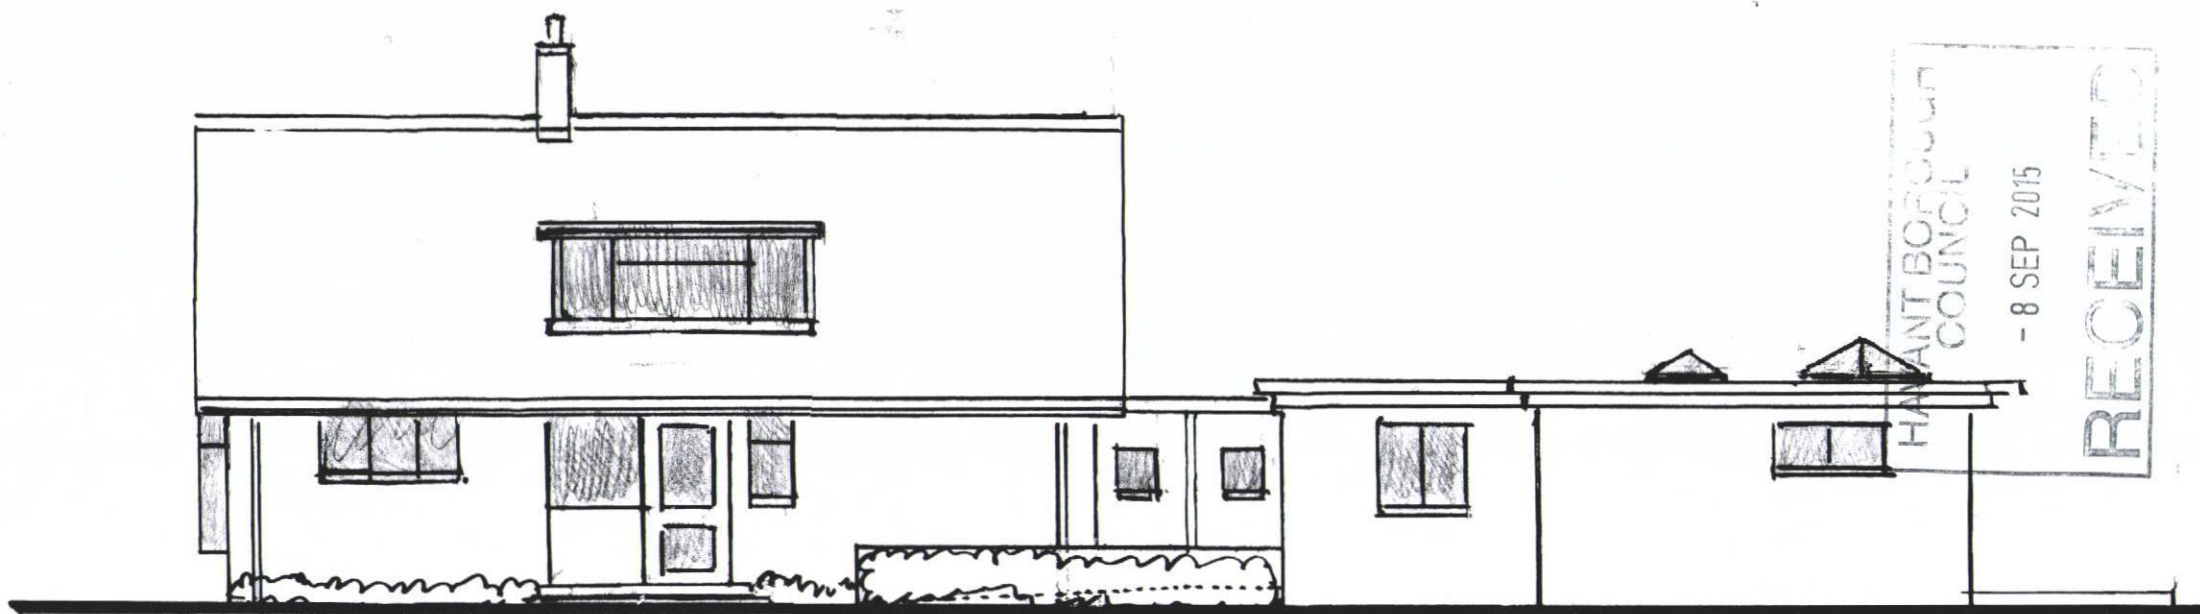

WEST

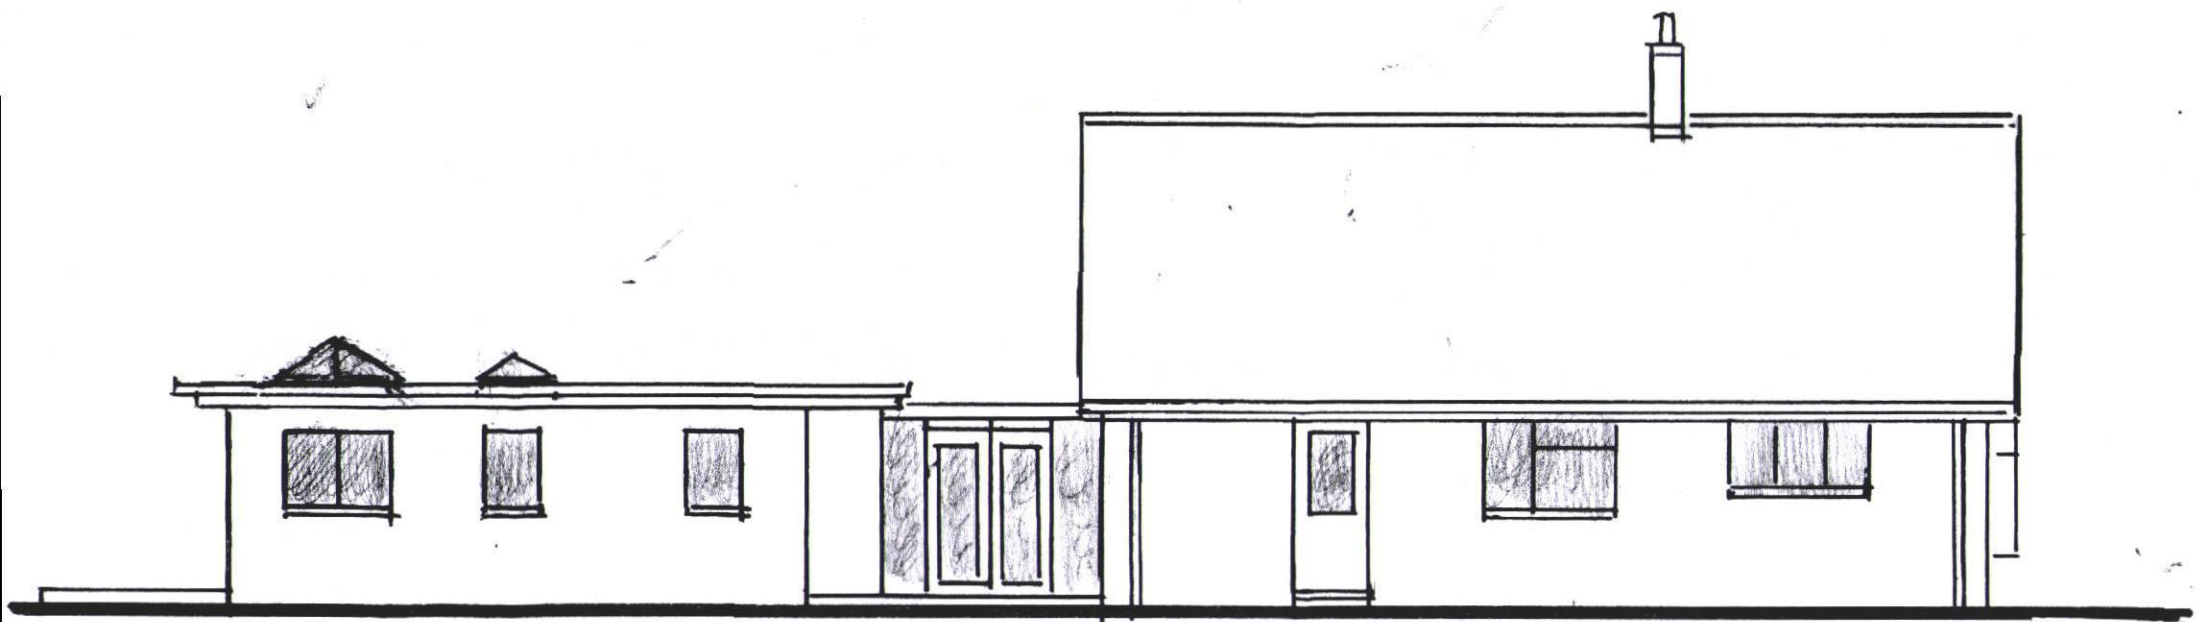

EAST

PROPOSED ANNEXE AT
12 GOODWOOD CLOSE, WATERLOOVILLE, PO8 8BG

DRG No 10

PROPOSED ELEVATIONS 1:100