



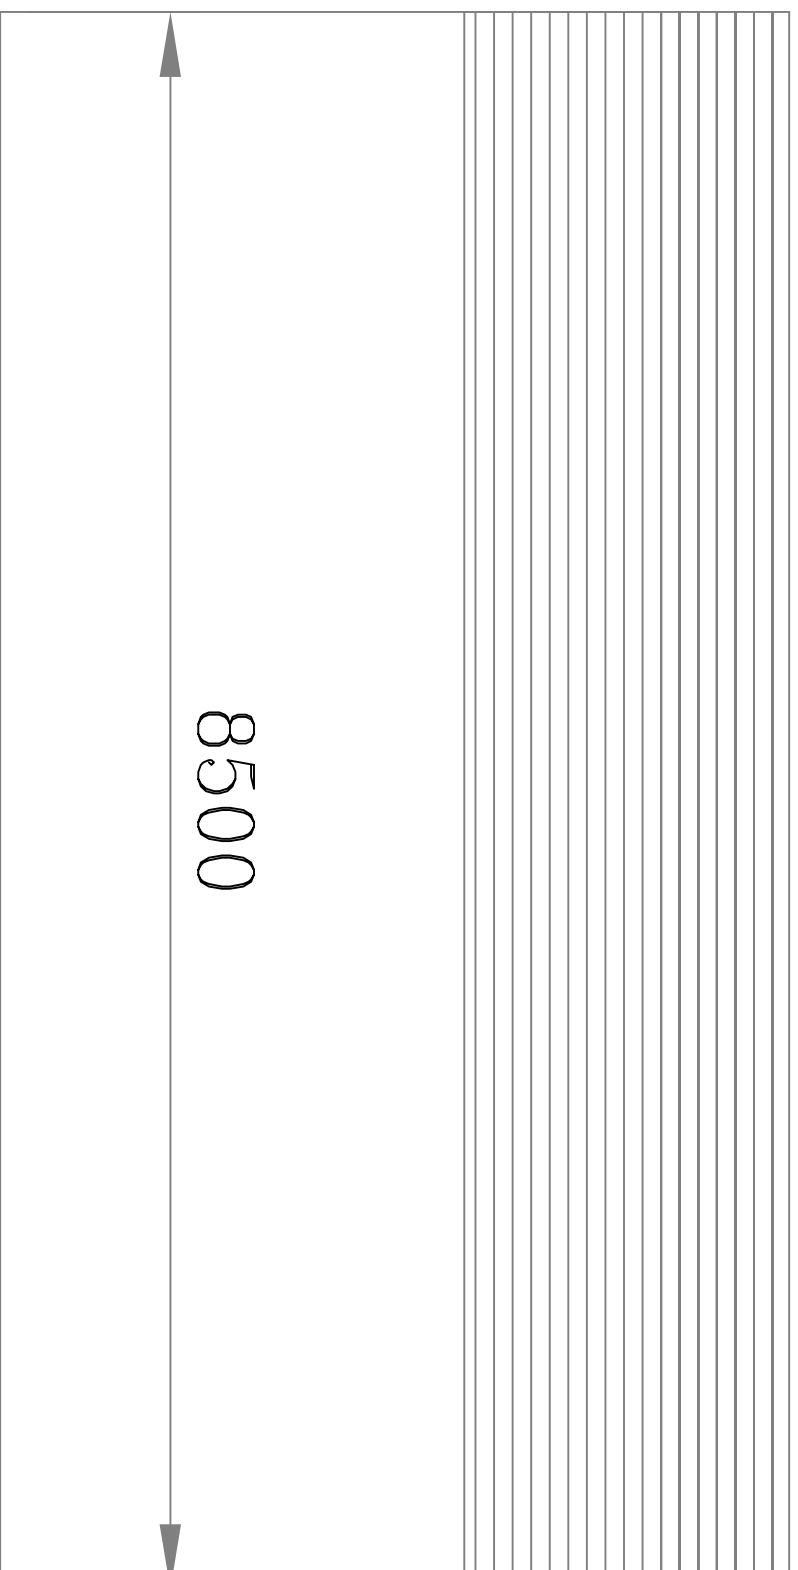

PROPOSED SIDE VIEW LOOKING WEST

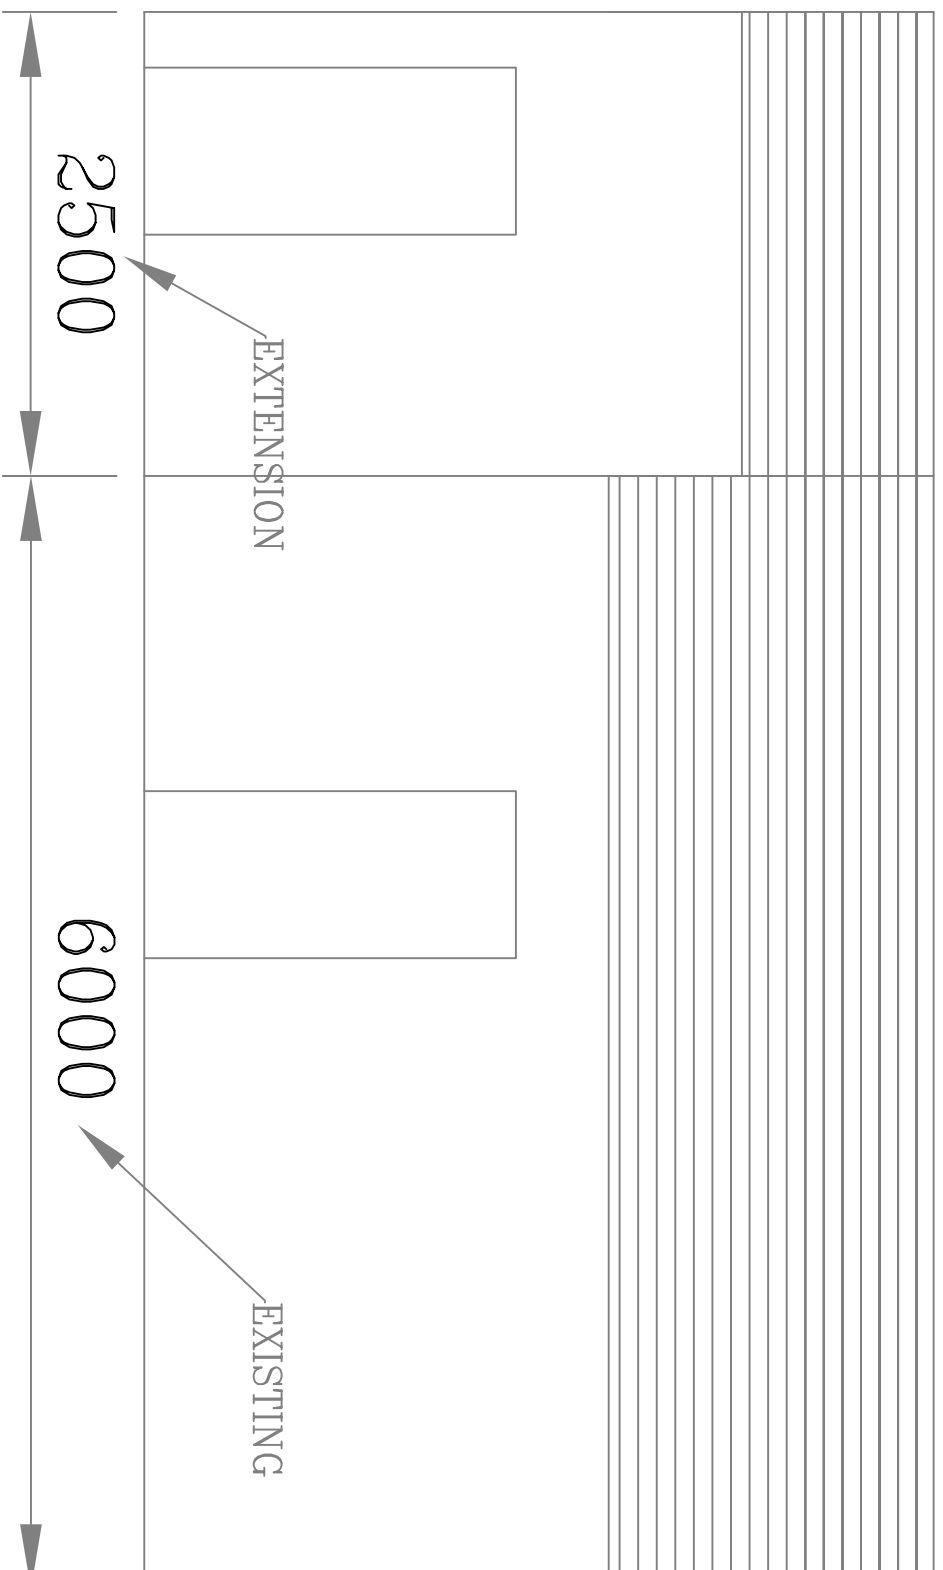

PROPOSED SIDE VIEW LOOKING EAST

TITLE		GARAGE MODIFICATIONS	
DIMENSIONS		3 CHAUCEUR CLOSE WATERLOOVILLE PD7 6A0	
SCALE	1:20 UNID.	MARK SKELTON - 07877 674 877	
SHEET	3	OF	3