

Department of Planning and
Development
Havant Borough Council
Public Service Plaza
Civic Centre Road
Havant
Hampshire
PO9 2AX

Developer Services
Southern Water
Southern House
Sparrowgrove
Otterbourne
Hampshire
SO21 2SW

Tel: 0330 303 0119

Email: developerservices@southernwater.co.uk

Your Ref
APP/15/00754

Our Ref
PLAN-010452

Date
30/07/2015

Dear Sir

Proposal: Proposed single storey side extension with pitched roof. Also proposed flat roof extension to the front elevation to form a porch. New drop kerb to allow for off road parking.
Site: 17 Exbury Road, Havant, PO9 5JA.
APP/15/00754

Thank you for your letter of 10/07/2015

Please find attached a plan of the sewer records showing the approximate position of a public surface water sewer within the site. The exact position of the public sewers must be determined on site by the applicant before the layout of the proposed development is finalised

Please note:

1. No construction works parallel to the sewer within 500mm (in plan).
2. Where within three metres, foundations to be taken down 150mm below the invert level.

Please note public foul sewer on the site. Not shown on records. An investigation of the sewer is required to ascertain its condition, the number of properties served, and potential means of access, before any decision can be made as to whether it would be acceptable for the proposed development close to the sewer. Part H of the Building Regulations dictates that the matter is determined by the sewerage undertaker – in this case Southern Water. The applicant is advised to discuss the matter further with Southern Water, Sparrowgrove House, Sparrowgrove, Otterbourne, Hampshire SO21 2SW (Tel: 0330 303 0119) or www.southernwater.co.uk.


Furthermore, due to changes in legislation that came in to force on 1st October 2011 regarding the future ownership of sewers it is possible that a sewer now deemed to be public could be crossing the above property. Therefore, should any sewer be found during construction works, an investigation of the sewer will be required to ascertain its condition, the number of properties served, and potential means of access before any further works commence on site.

Southern Water requires a formal application for any new connection to the public foul and surface water sewer to be made by the applicant or developer.

We request that should this application receive planning approval, the following informative is attached to the consent:


"A formal application for connection to the public sewerage system is required in order to service this development, please contact Southern Water, Sparrowgrove House Sparrowgrove, Otterbourne, Hampshire SO21 2SW (Tel: 0330 303 0119) or www.southernwater.co.uk".

Yours sincerely

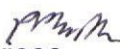
Developer Services

SOUTHERN WATER

HAVANT BOROUGH COUNCIL
31 JUL 2015
RECEIVED

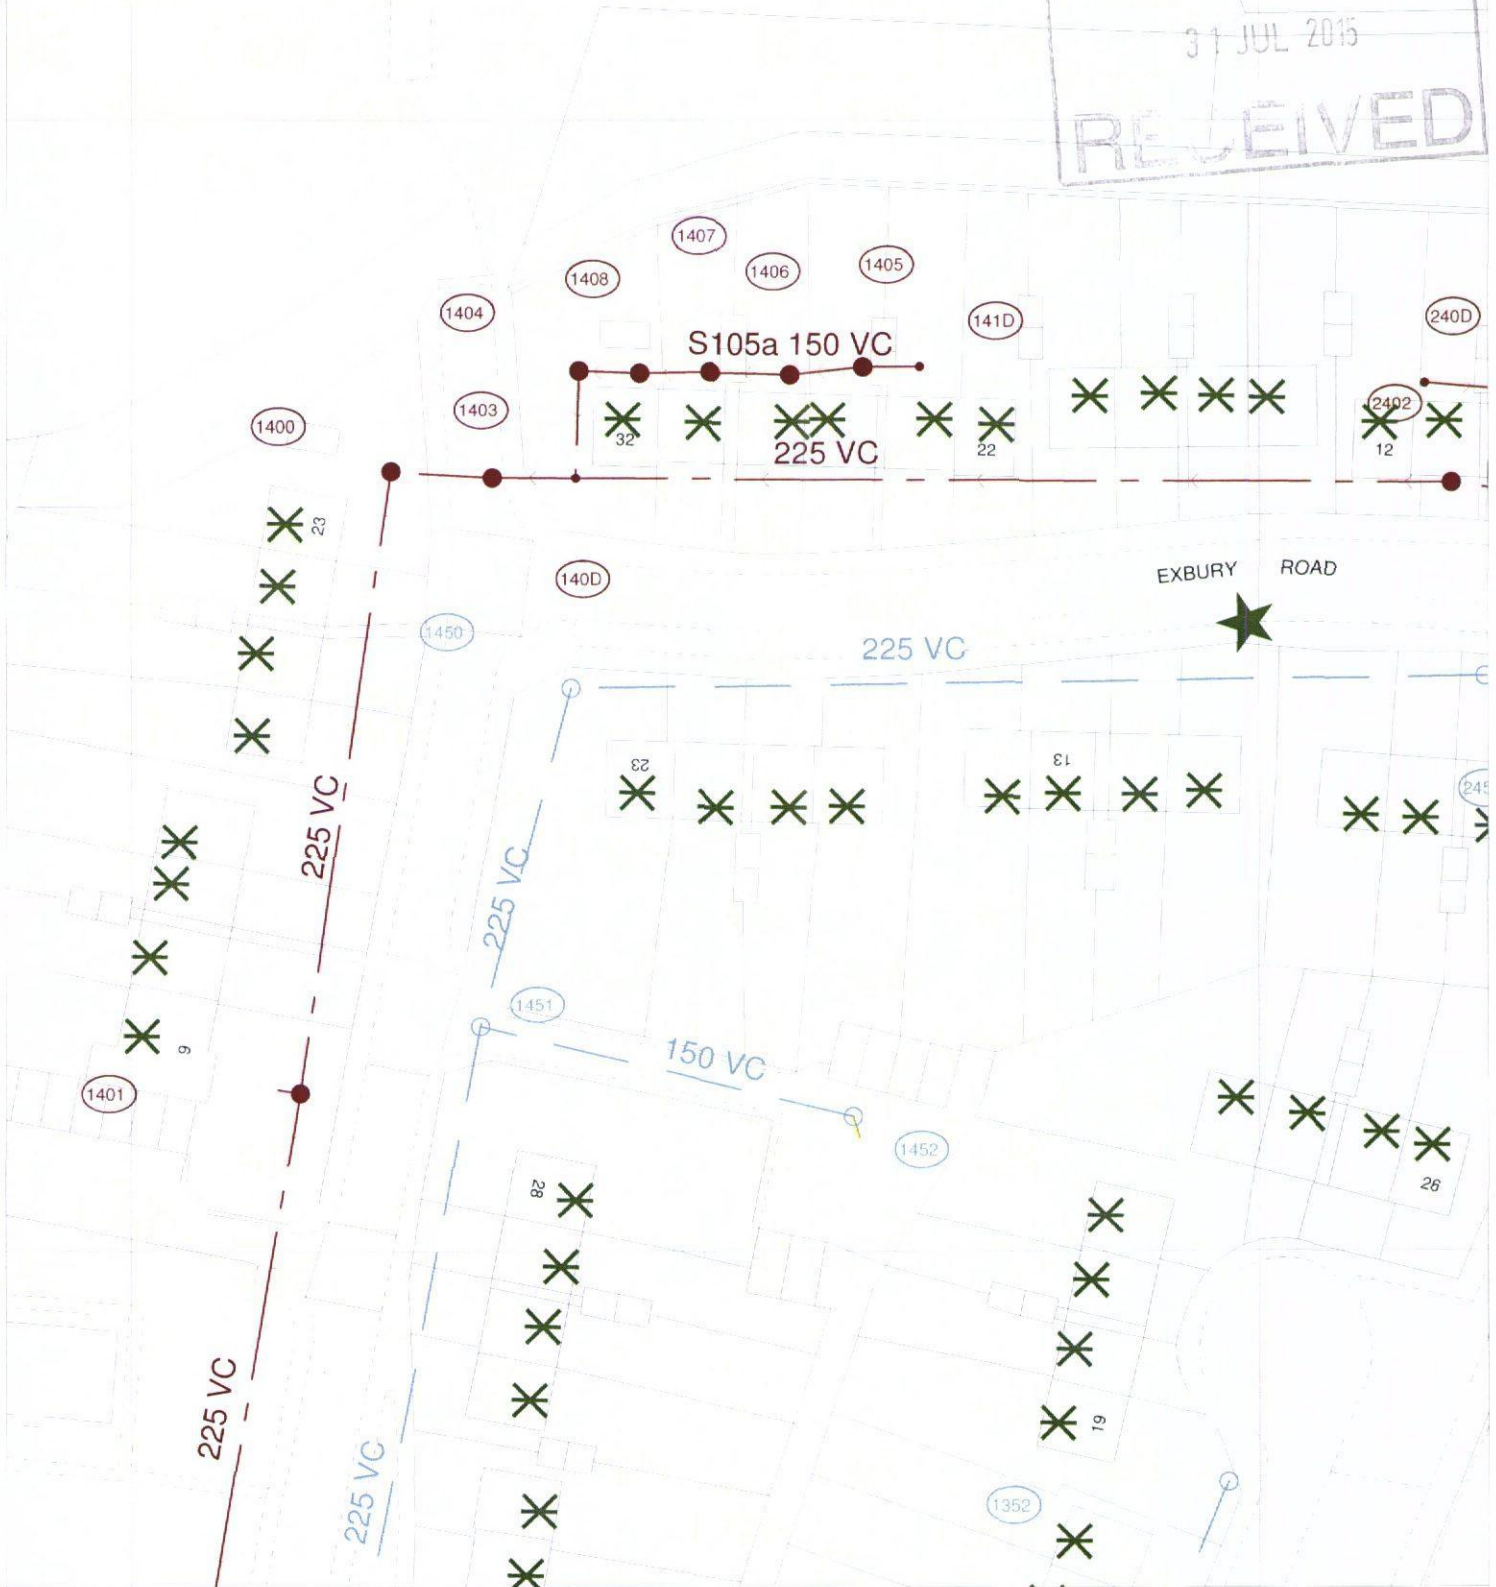

The positions of pipes shown on this plan are believed to be correct, but Southern Water Services Ltd accept no responsibility in the event of inaccuracy. The actual positions should be determined on site.

Based upon Ordnance Survey Digital Data with the permission of the controller of H.M.S.O. Crown Copyright Reserved Licence No. WU 298530

O.S. REF: SU7208SW

Scale: 1:625

Screen Print

WARNING: BAC pipes are constructed of Bonded Asbestos Cement

WARNING: Unknown (UNK) materials may include Bonded Asbestos Cement

 Southern Water



Printed By: banuh

Date: 22-7-2015

Southern Water MapGuide Browser

Requested By: