




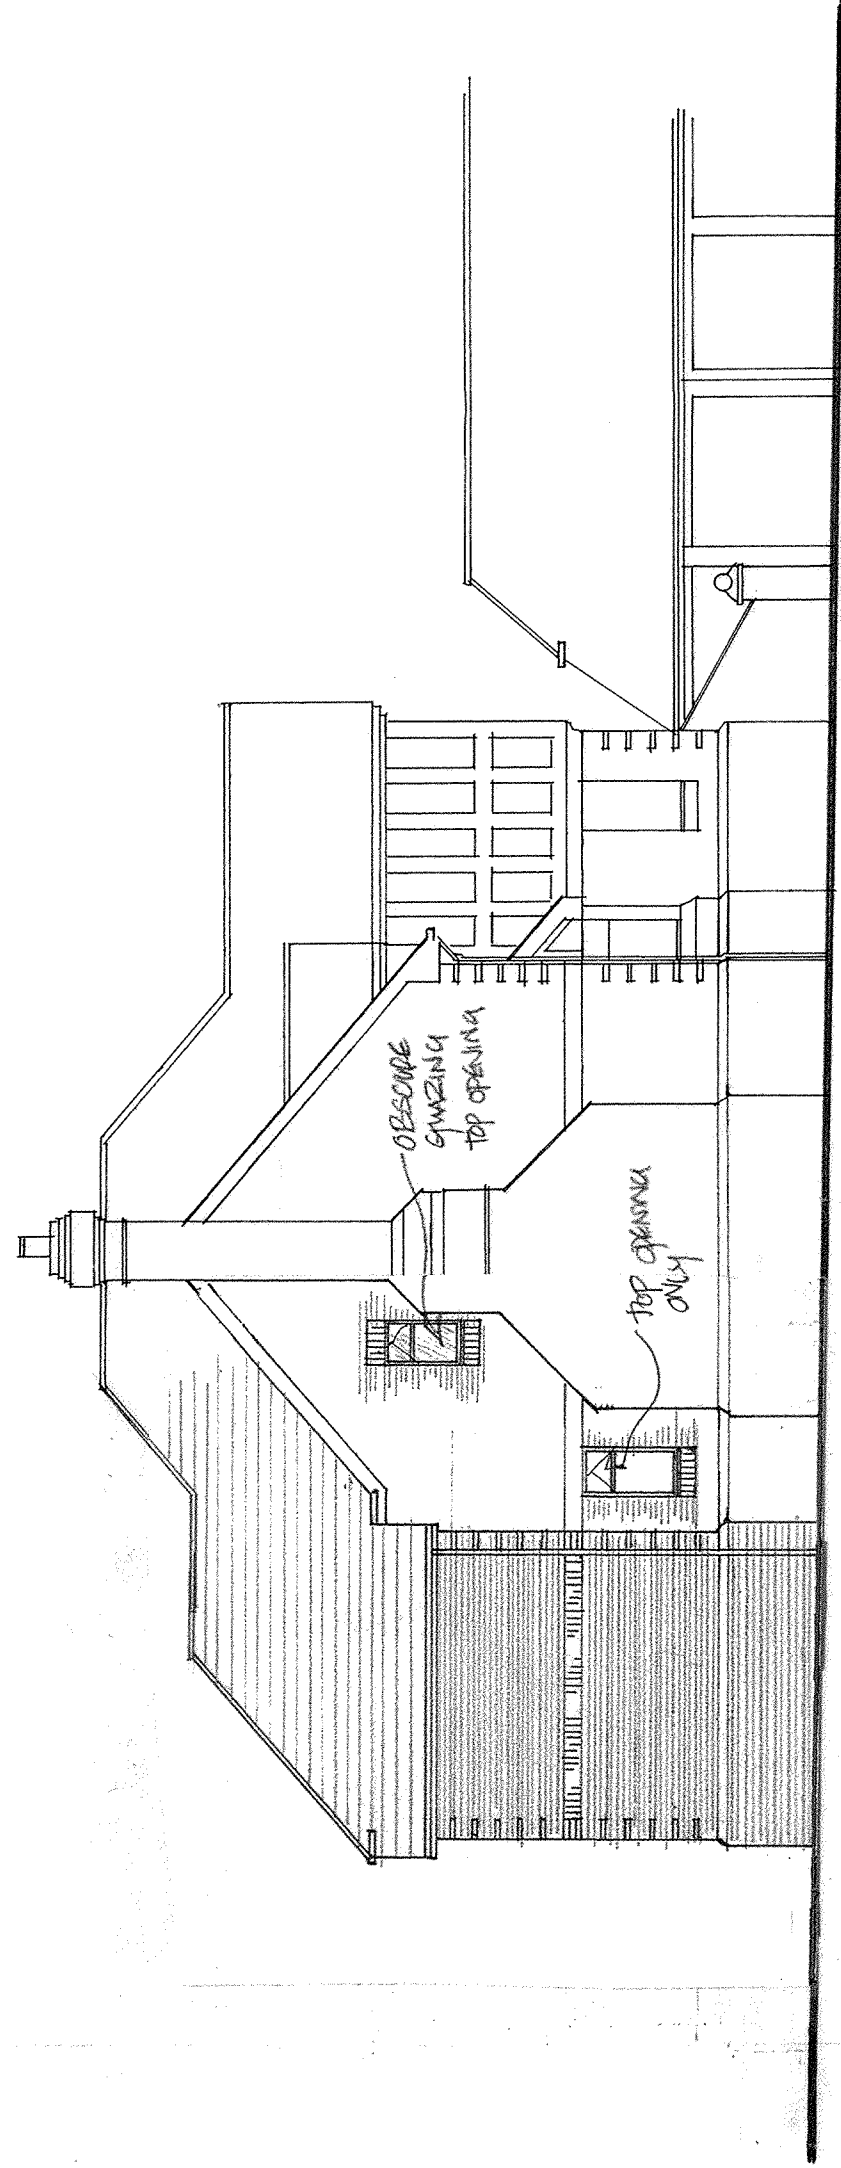

SIDE

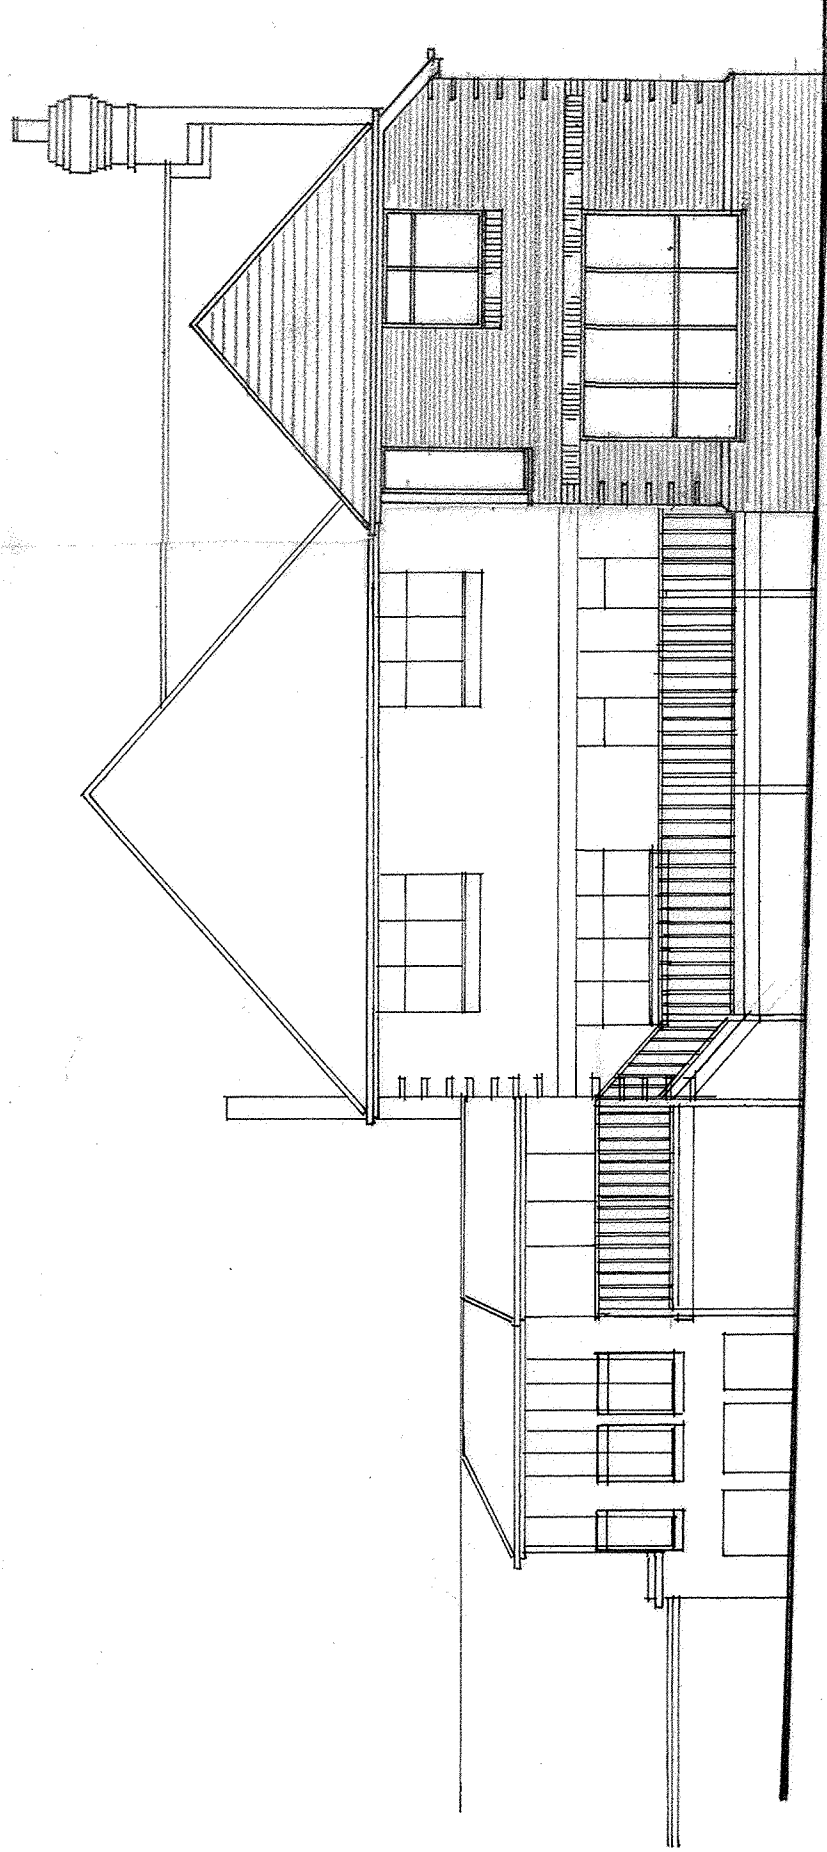

REAR

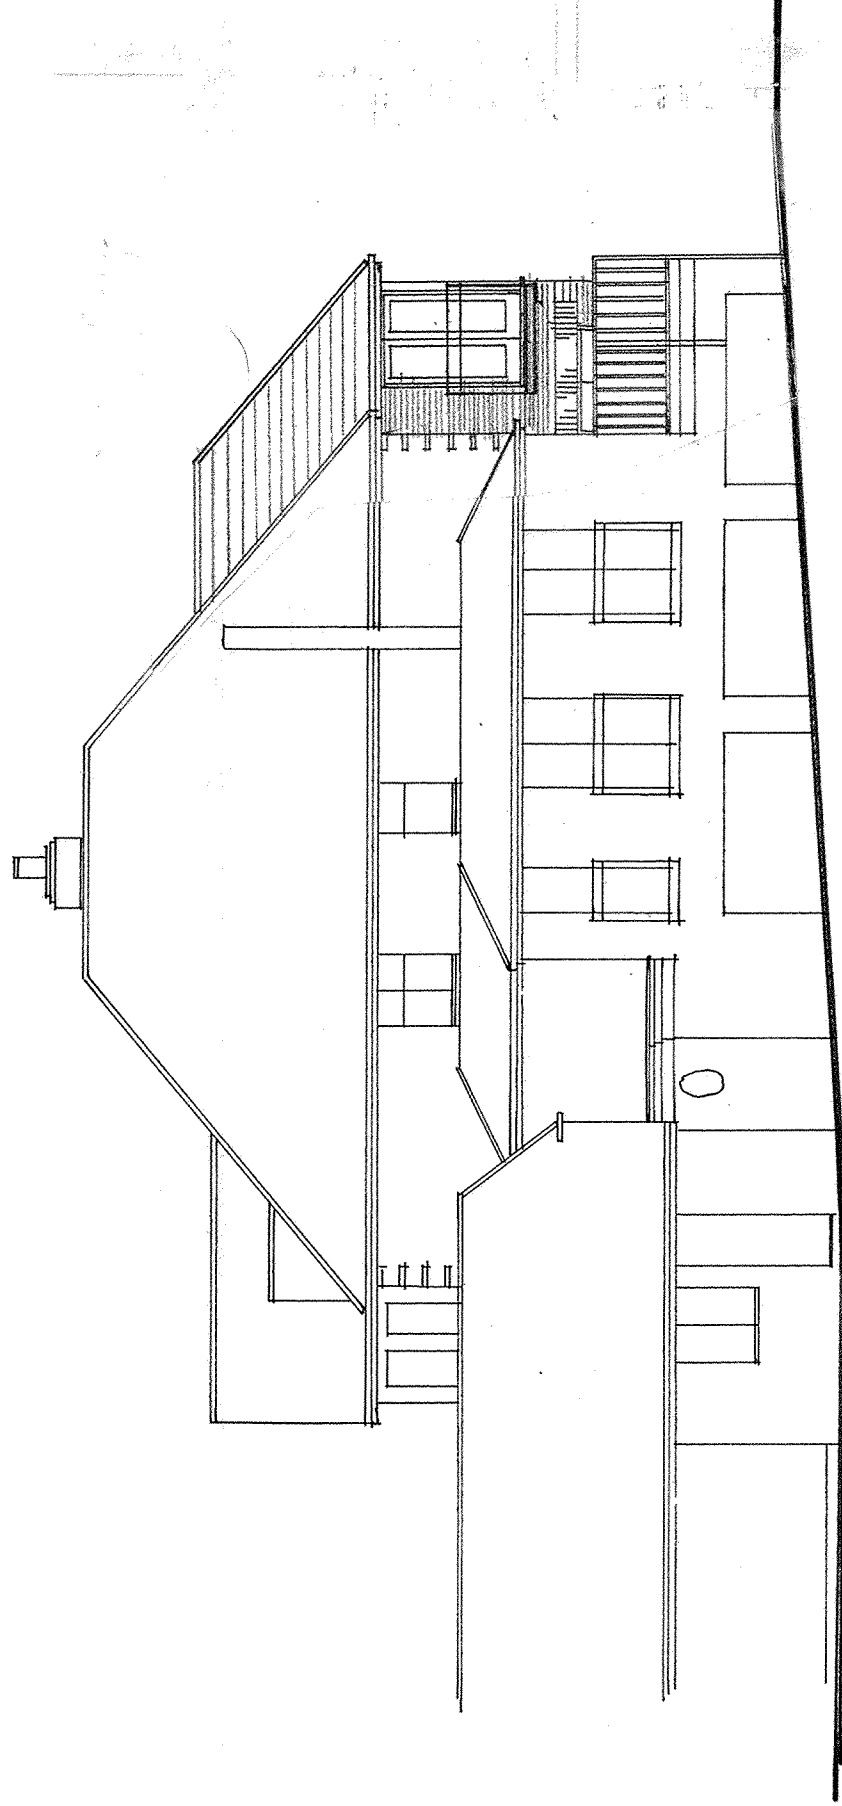

SIDE

B	JAN/15	EXTERIOR REVISED	PT		
A	SEP/14	CLIENT REVISIONS	PT		
BARRY BOWHILL ARCHITECTURAL CONSULTANT 3 The Merchant House, High Street Bishops Waltham, Hampshire SO32 1AA Tel: 01 489 891558 Email: barry@barrybowhill.co.uk					
Project		REAR EXTENSION TO SAMPHIRE HOUSE 17 SEAFARER WALK, HAYLING			
Client		Mr D ROBINS			
Subject		PROPOSED ELEVATIONS			
Date:		July 2014	Scale: 1 : 100 @ A2		
Rev:		B	Drg. No. 729/09		
• Copyright reserved. • All dimensions are to be site confirmed and should not be scaled. • Verify all queries with the office.					