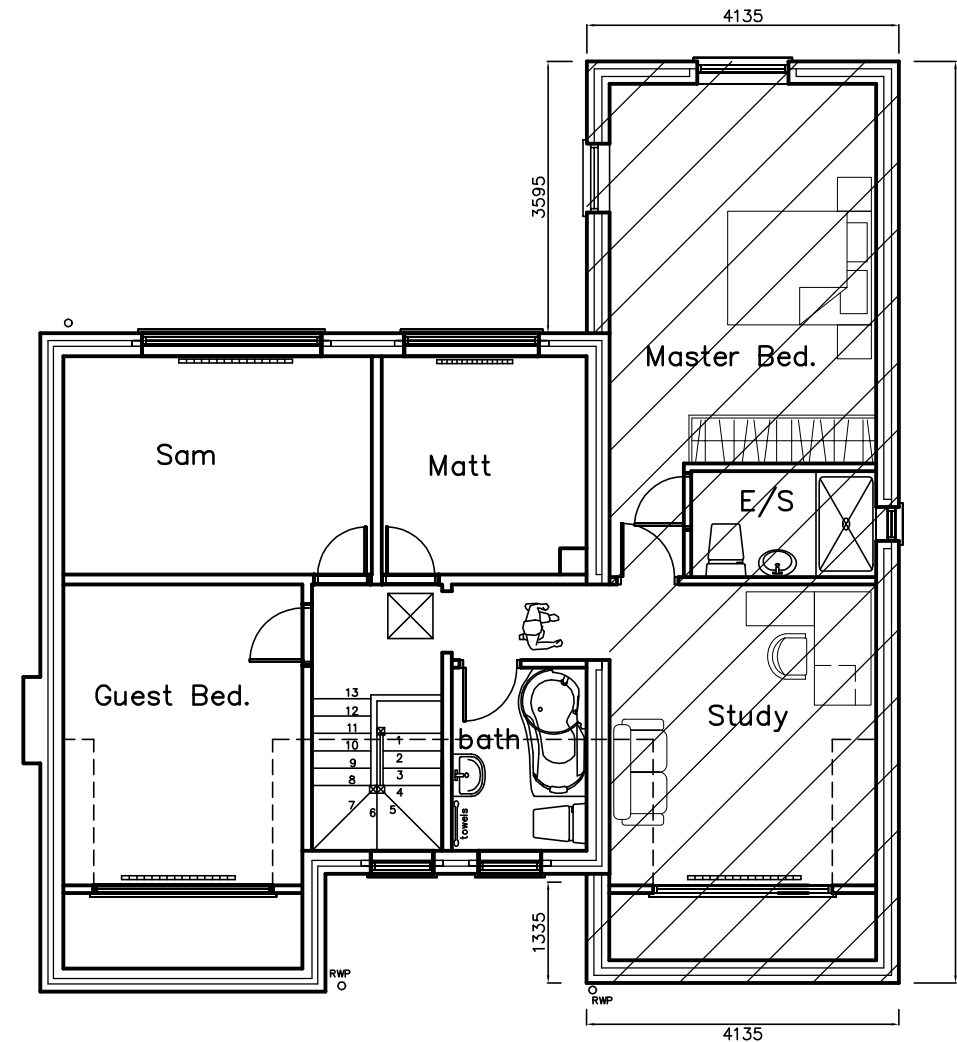
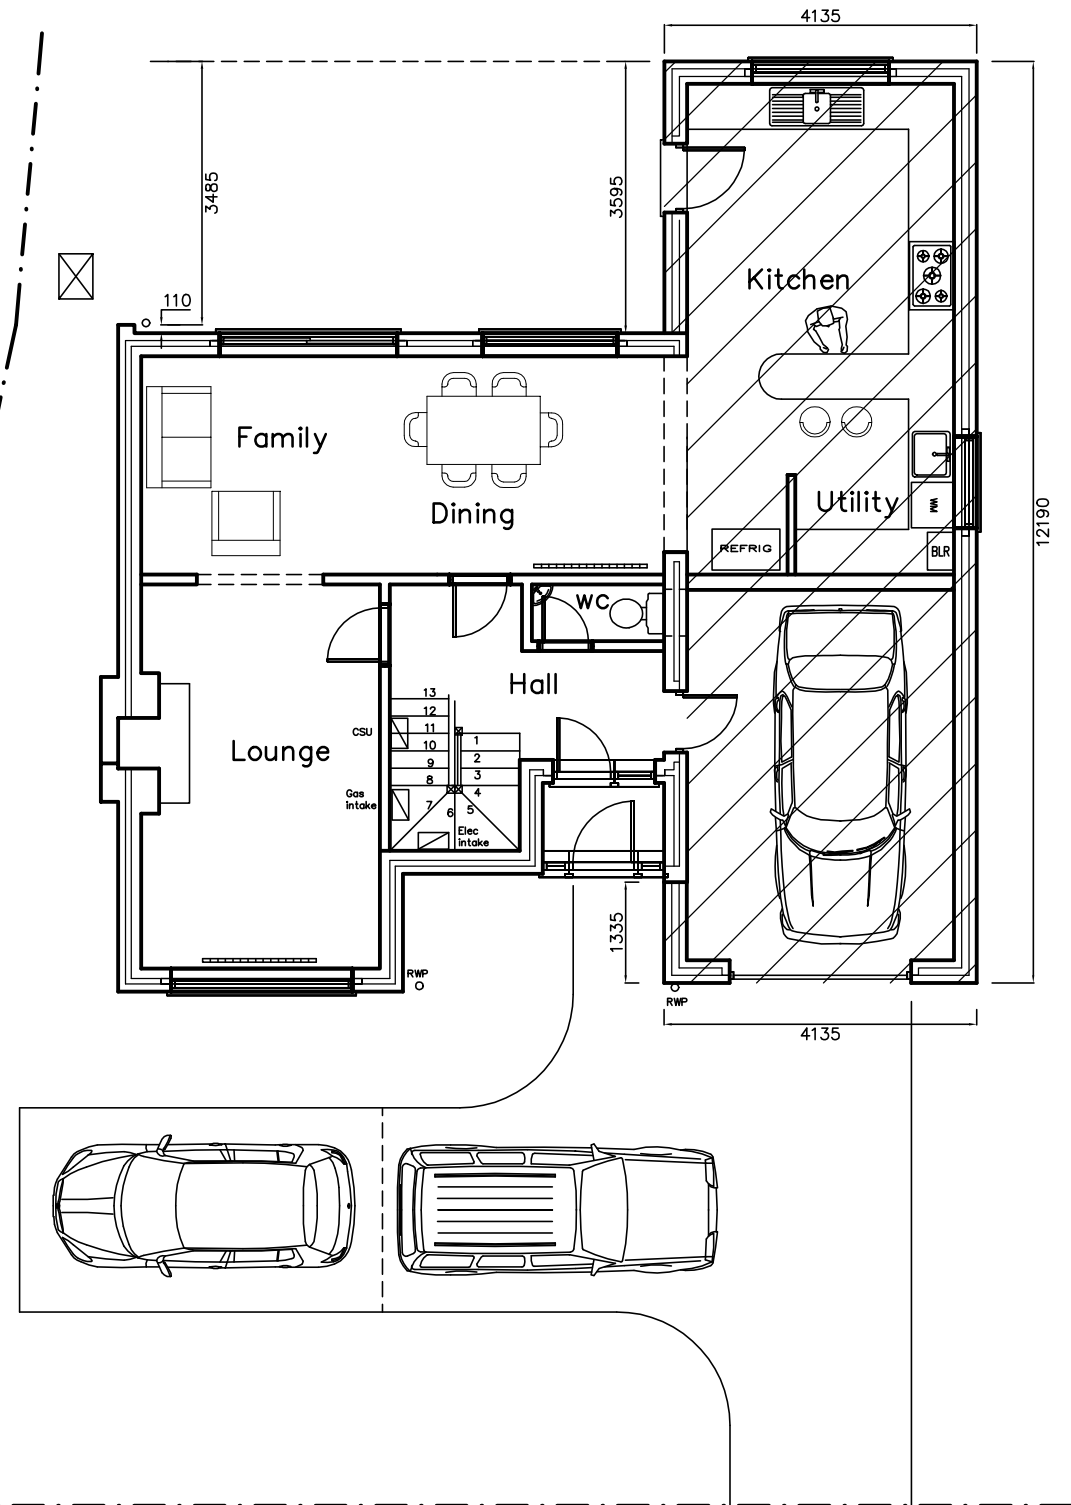


First

48 Highfield Ave.
Waterlooville
P07 7PX

Proposed
Plans

Martin Critchley
Chartered Architect
7 North Street
Havant, Hampshire, PO9 1PW
023 92 474 919
critchleyarchitect@hotmail.com

Scale A1 = 1:50, A3 = 1:100
Date 09/12/13
Drawn MHC/JHL/KML

Revisions
A. Minor revisions. 13/11/13
B. Lengthened extension 09/12/13
C. Parking shown (3). 19/12/13
D. Rear Dimension added. 22/11/14

1346-303^D

Ground

FOOTPATH

Crossover

VERGE

metres

10

20

30

40