




WEST

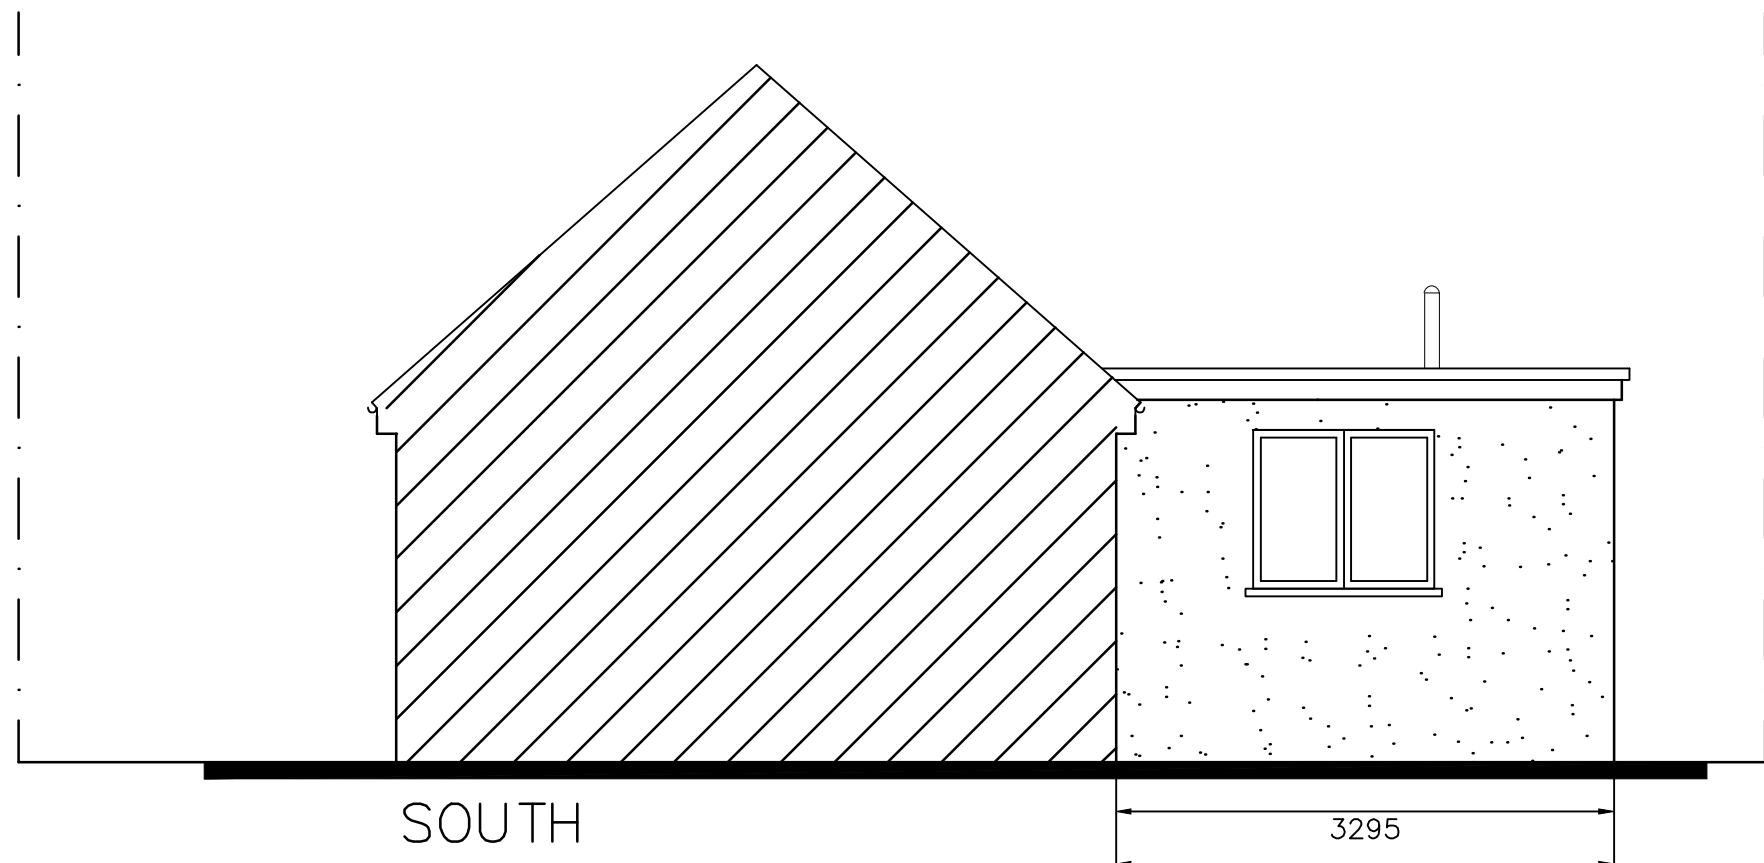

SOUTH

3295
Proposed Addition


24 Fairlight, Salterns La.
Hayling Island
PO11 9PJ
metres

PROPOSED ELEVATIONS

Revisions

A.
B.
C.

10

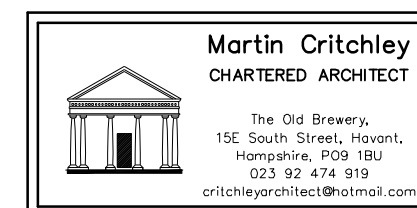

Scale A3 =1:50
Drawn JGF
Date 07/12/15

1589-501⁰