


0m 2.5m 5.0m 7.5m

Scale 1:250 @ A3

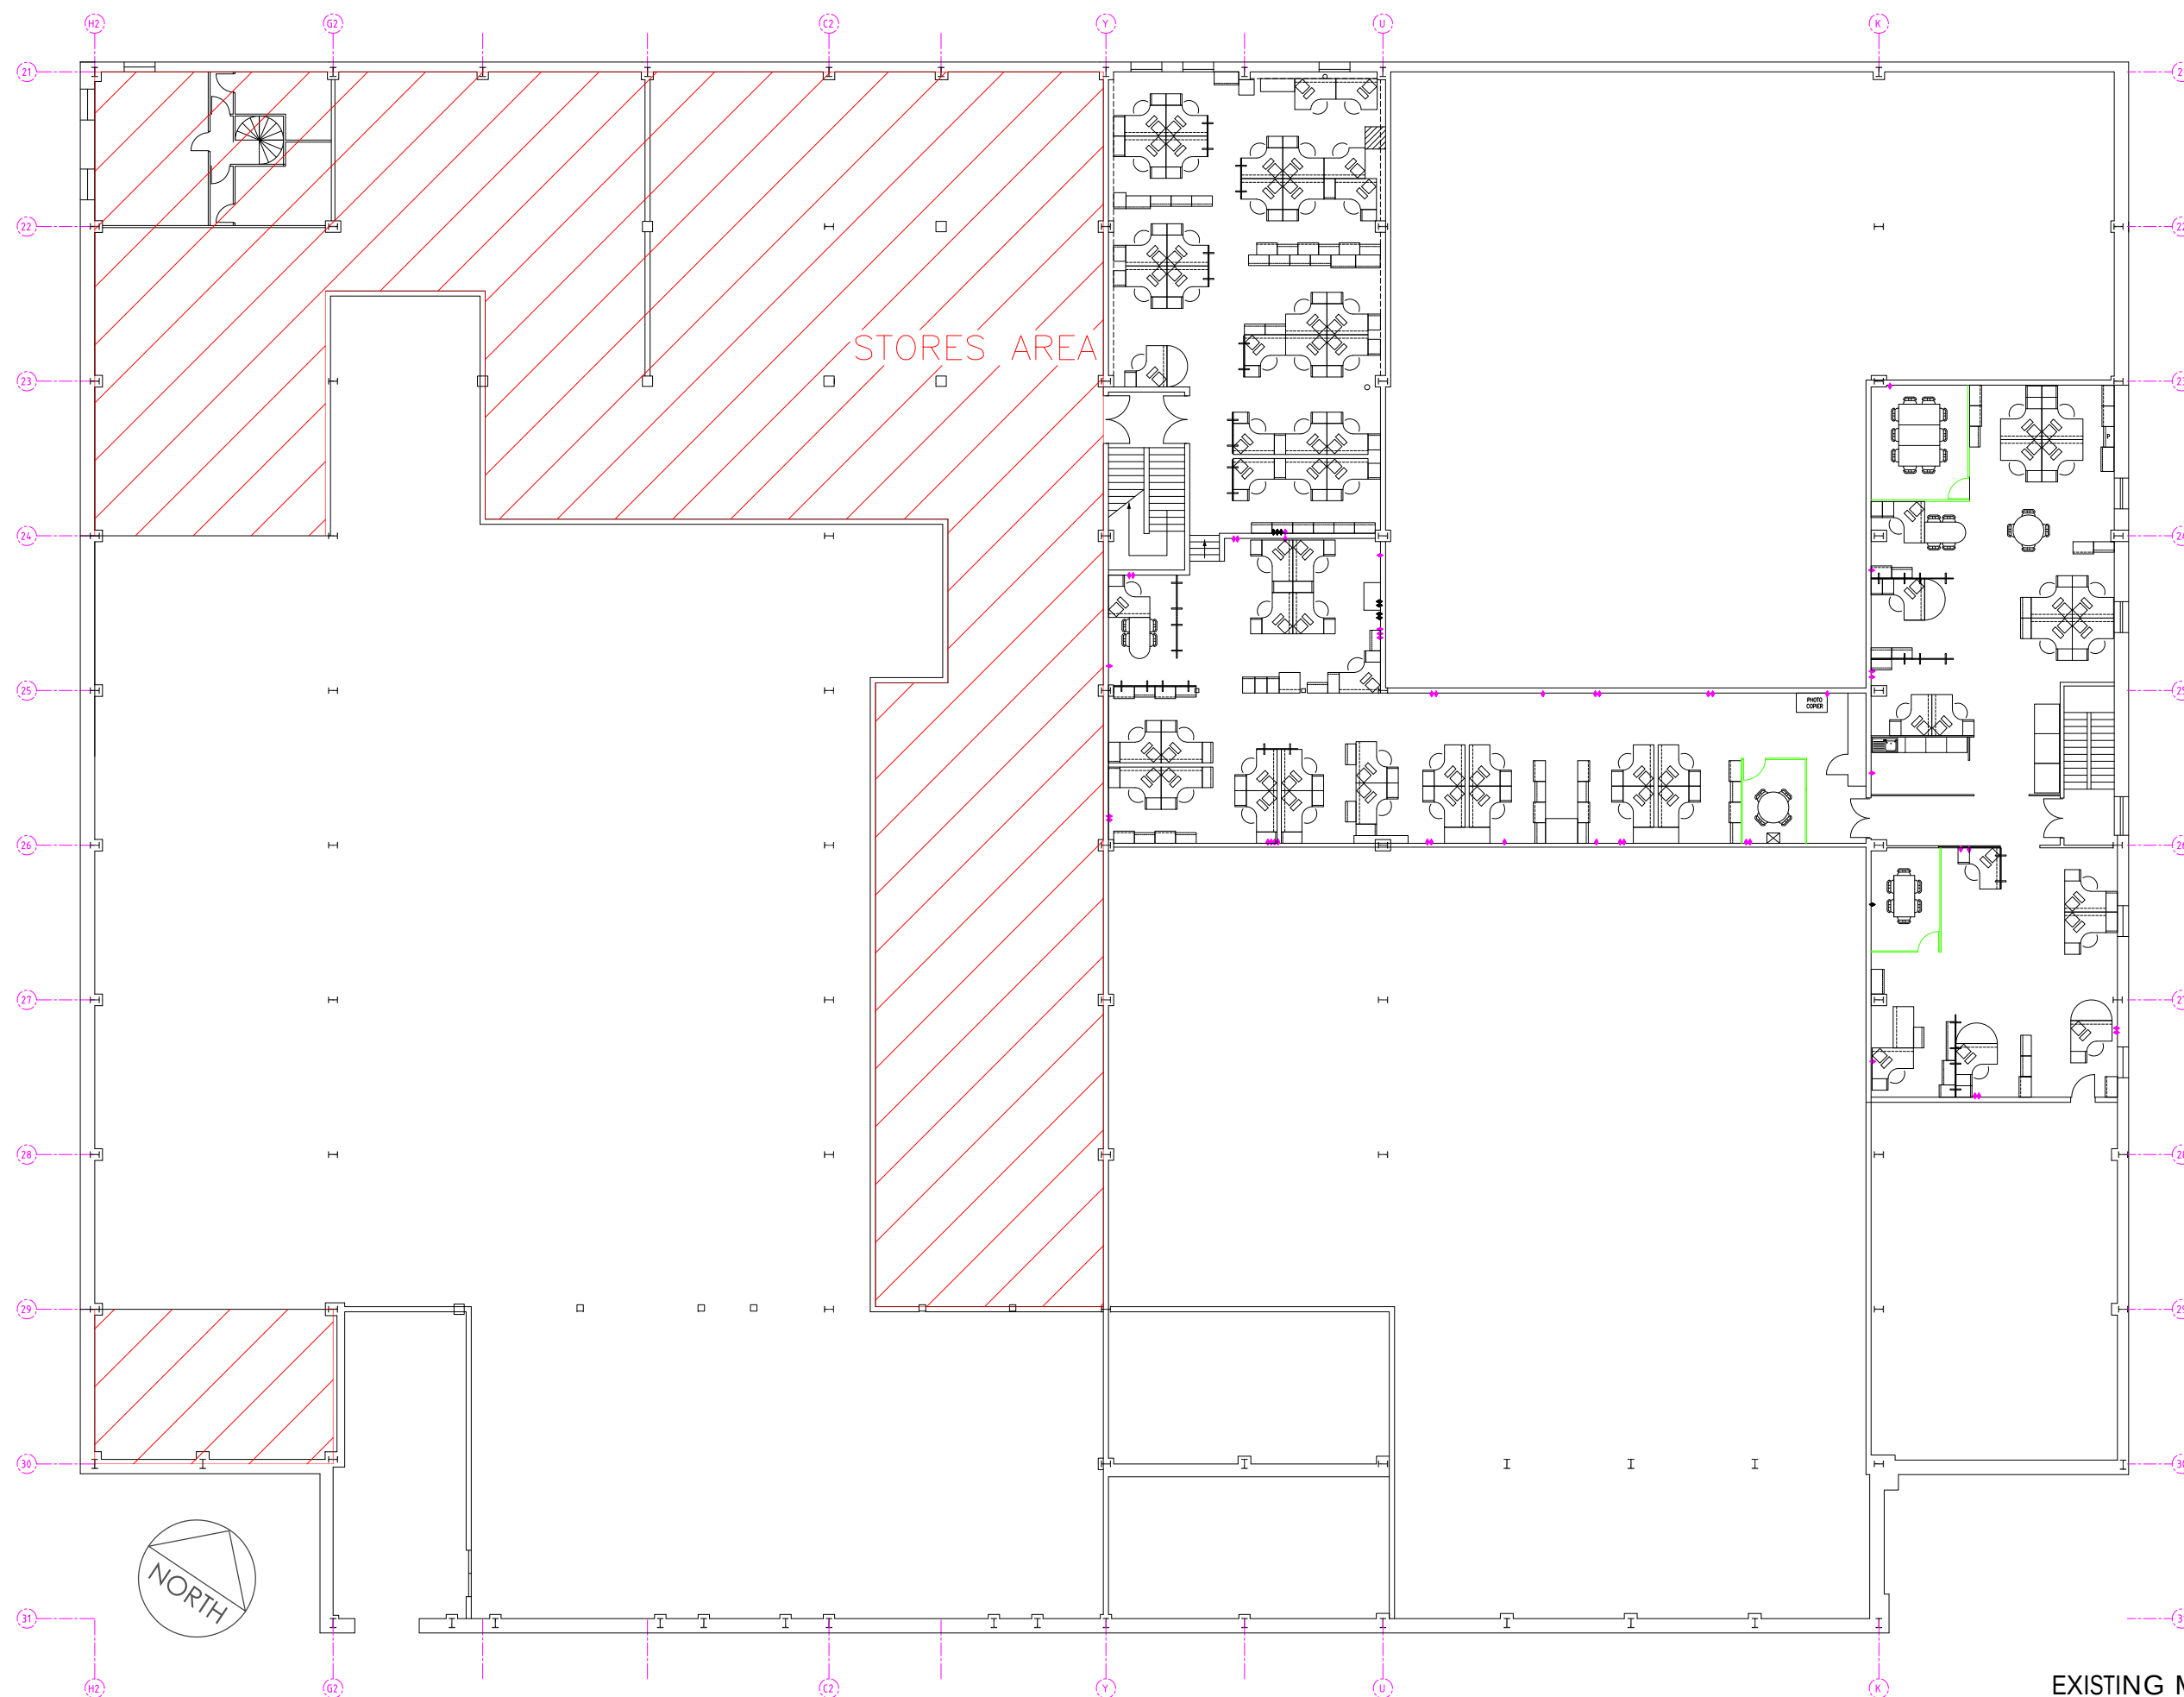

EXISTING MEZZANINE LAYOUT
Block E, Elettra Avenue, WATERLOOVILLE