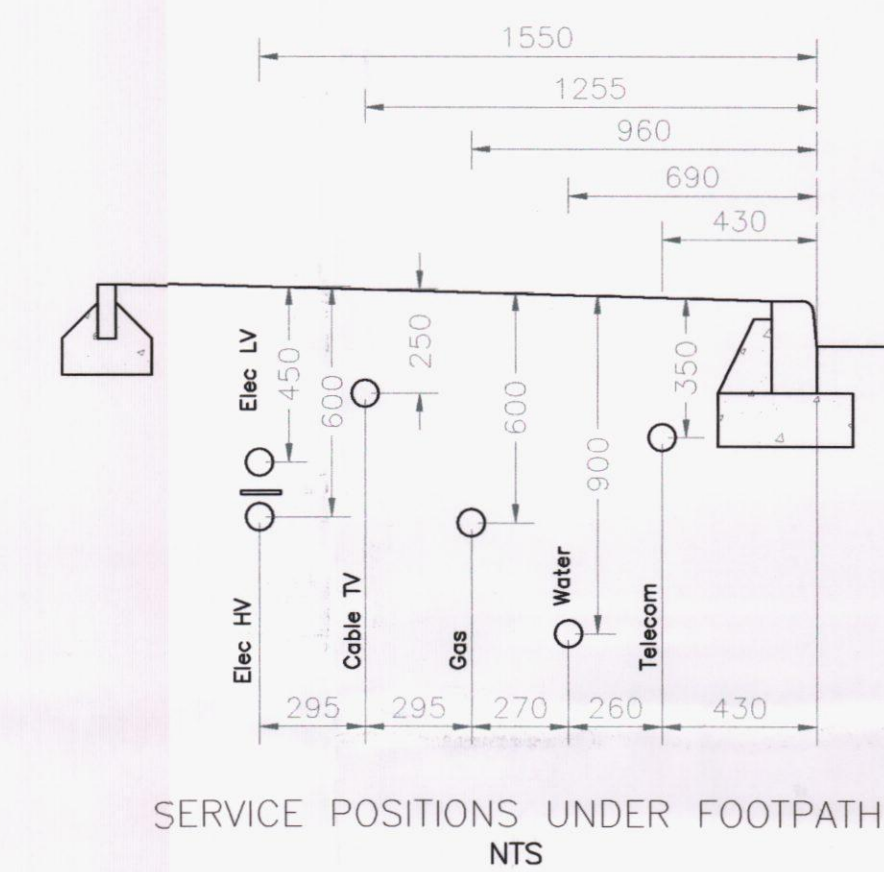
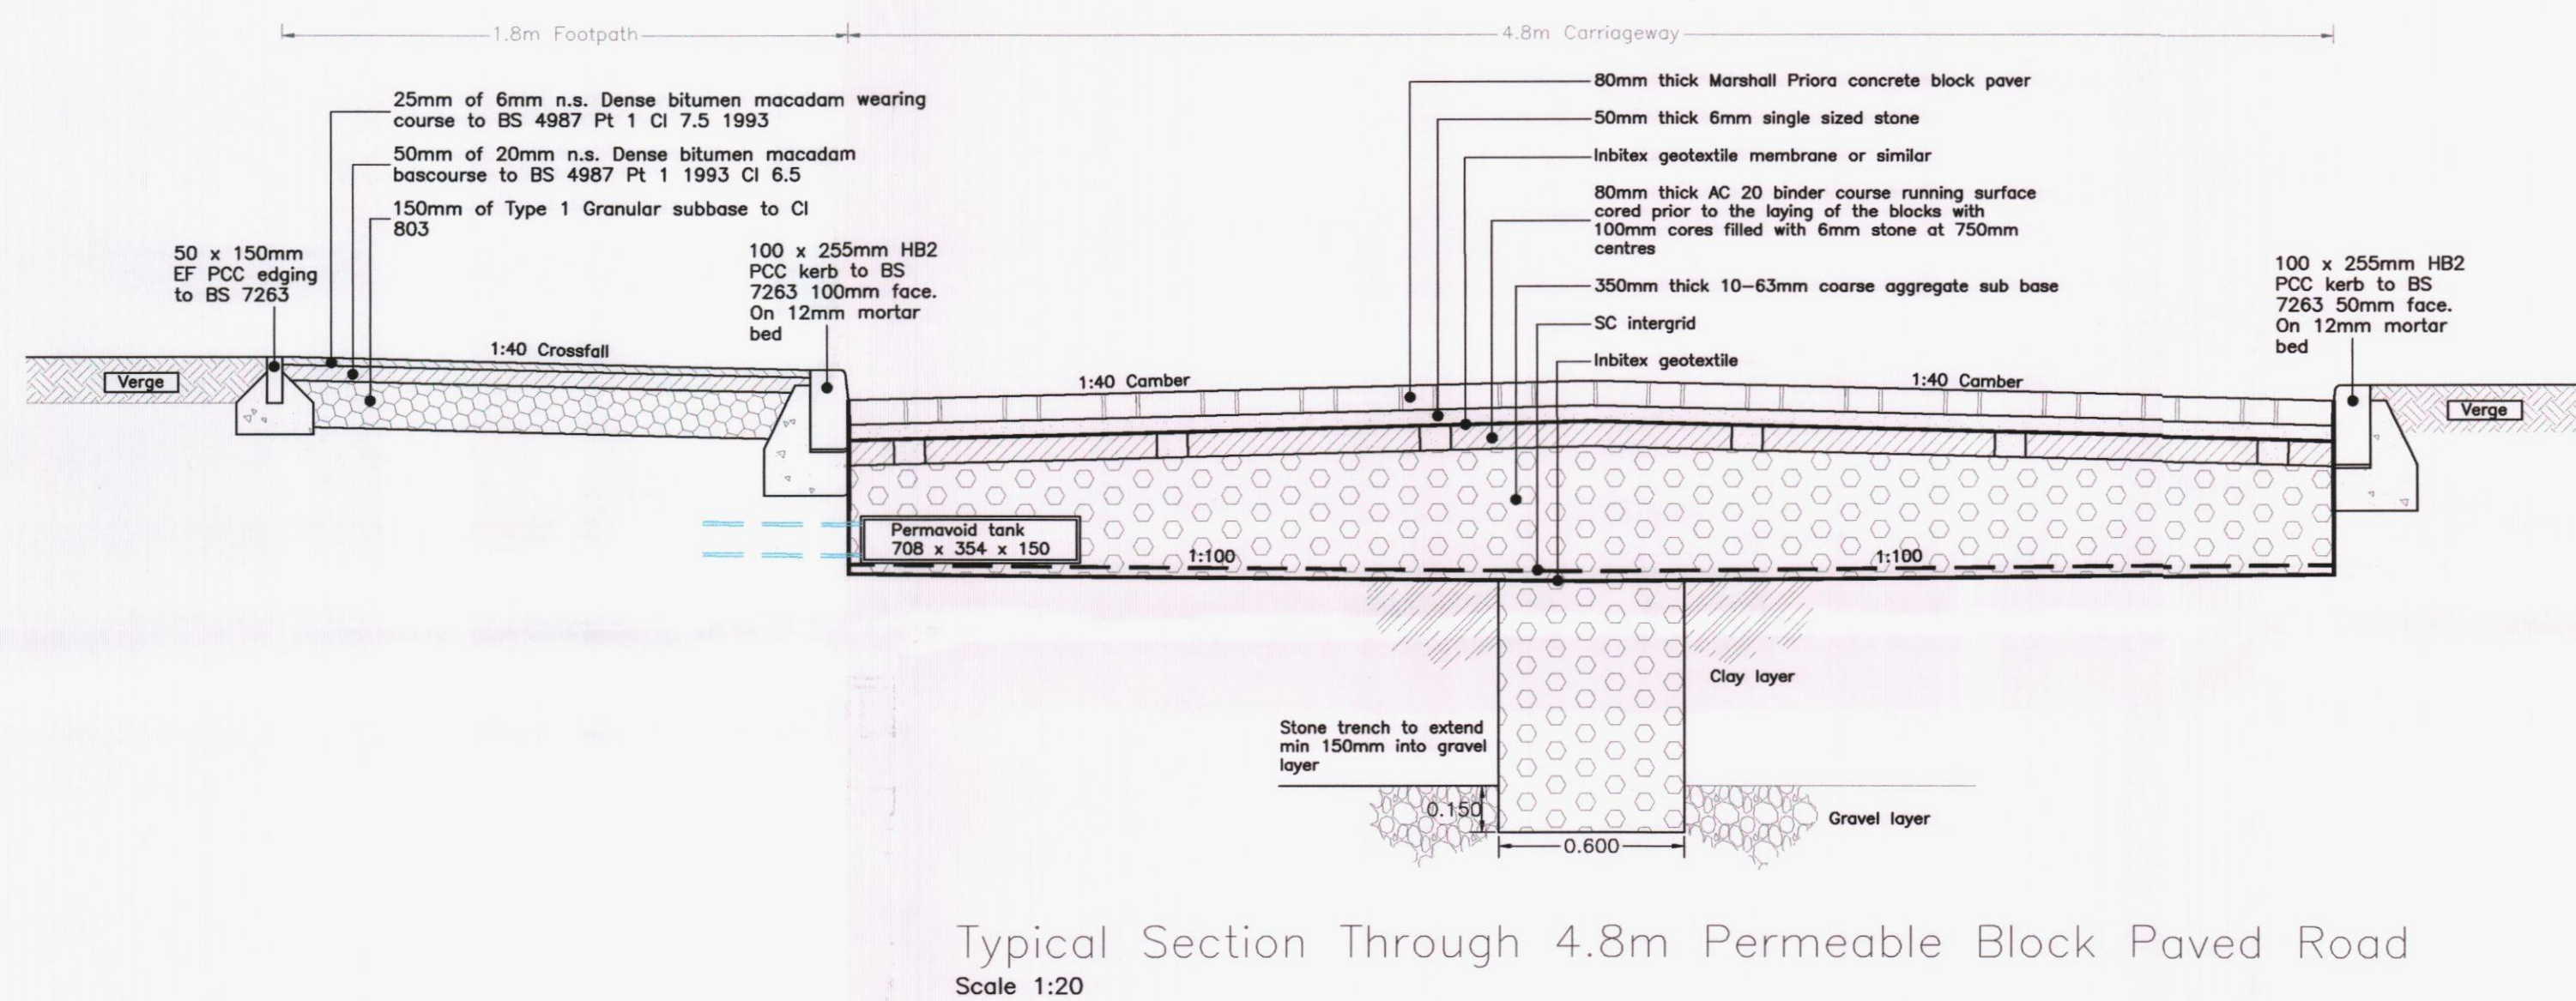
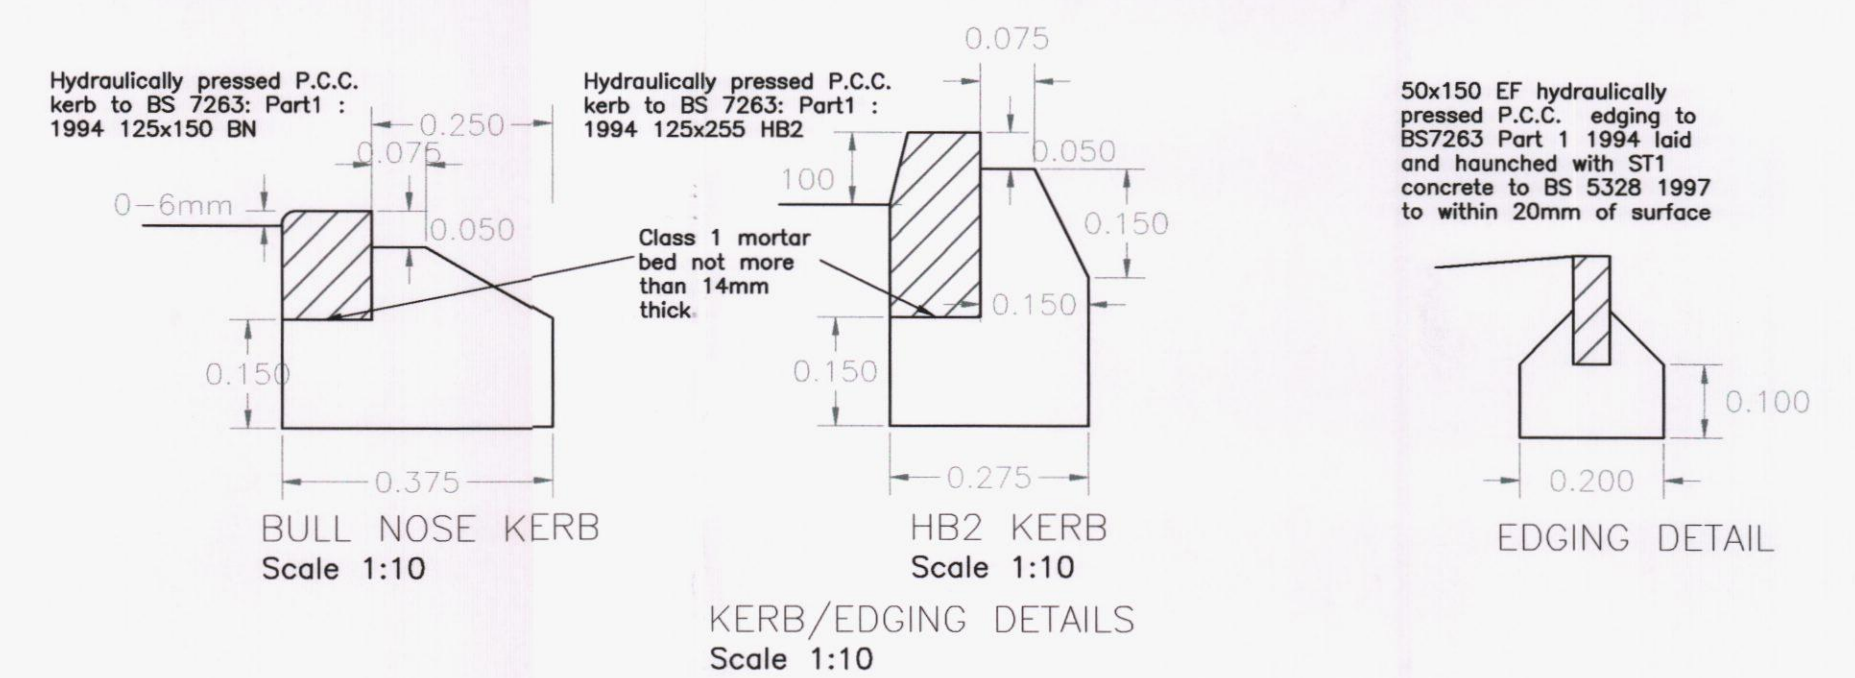
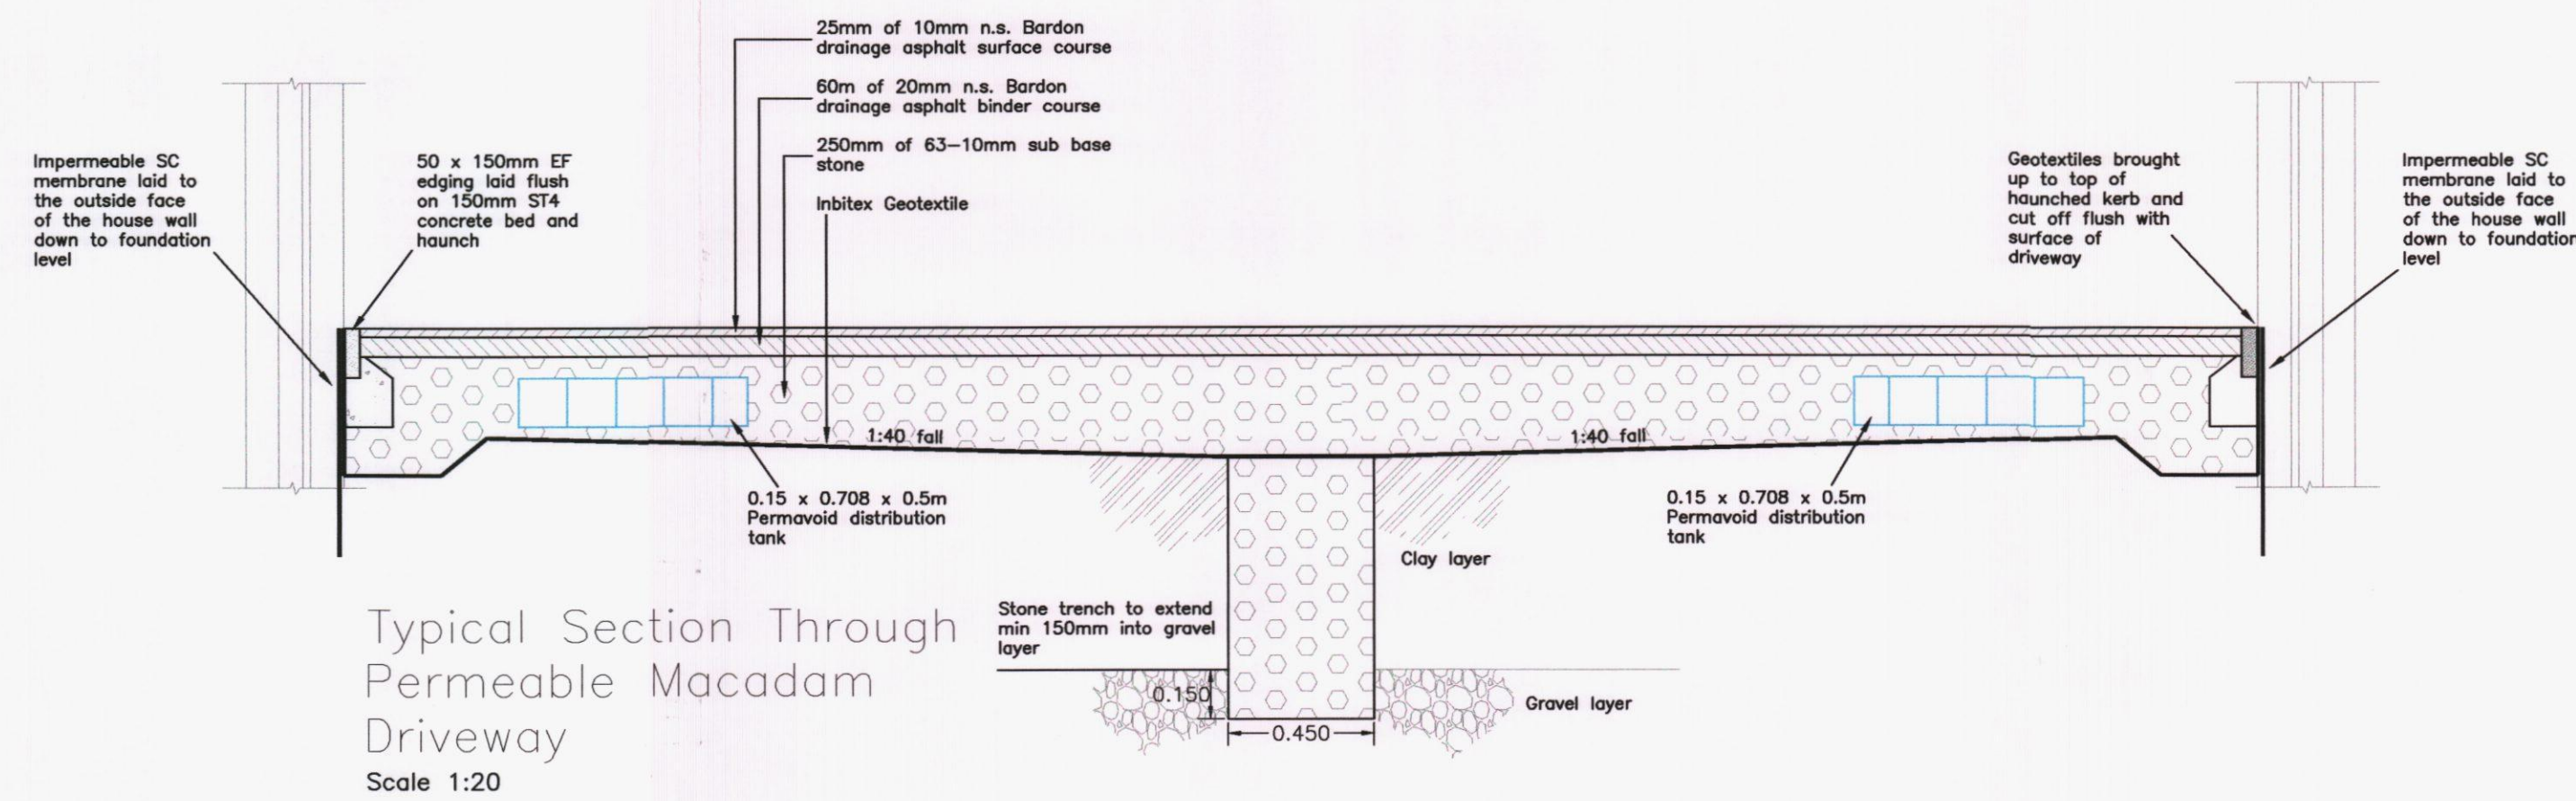


CONSTRUCTION			
REV. No.	DATE	DESCRIPTION	INITIALS
A	08-11-13	Revised to construction as requested by Client	KTG
Client			
BARRATT SOUTHAMPTON		MJA CONSULTING CIVIL AND STRUCTURAL ENGINEERS	
Project Copsey Nursery Denvilles		Monarch House, Barton Lane, Abingdon, Oxon, OX14 3NB Tel: 01235 555173 Fax: 01235 523228	
Title Construction Details		Scale 1:200A1	Date Aug 13
Checked KTG		Drawn JOK	Drawing No. 4884:20
			Rev A