




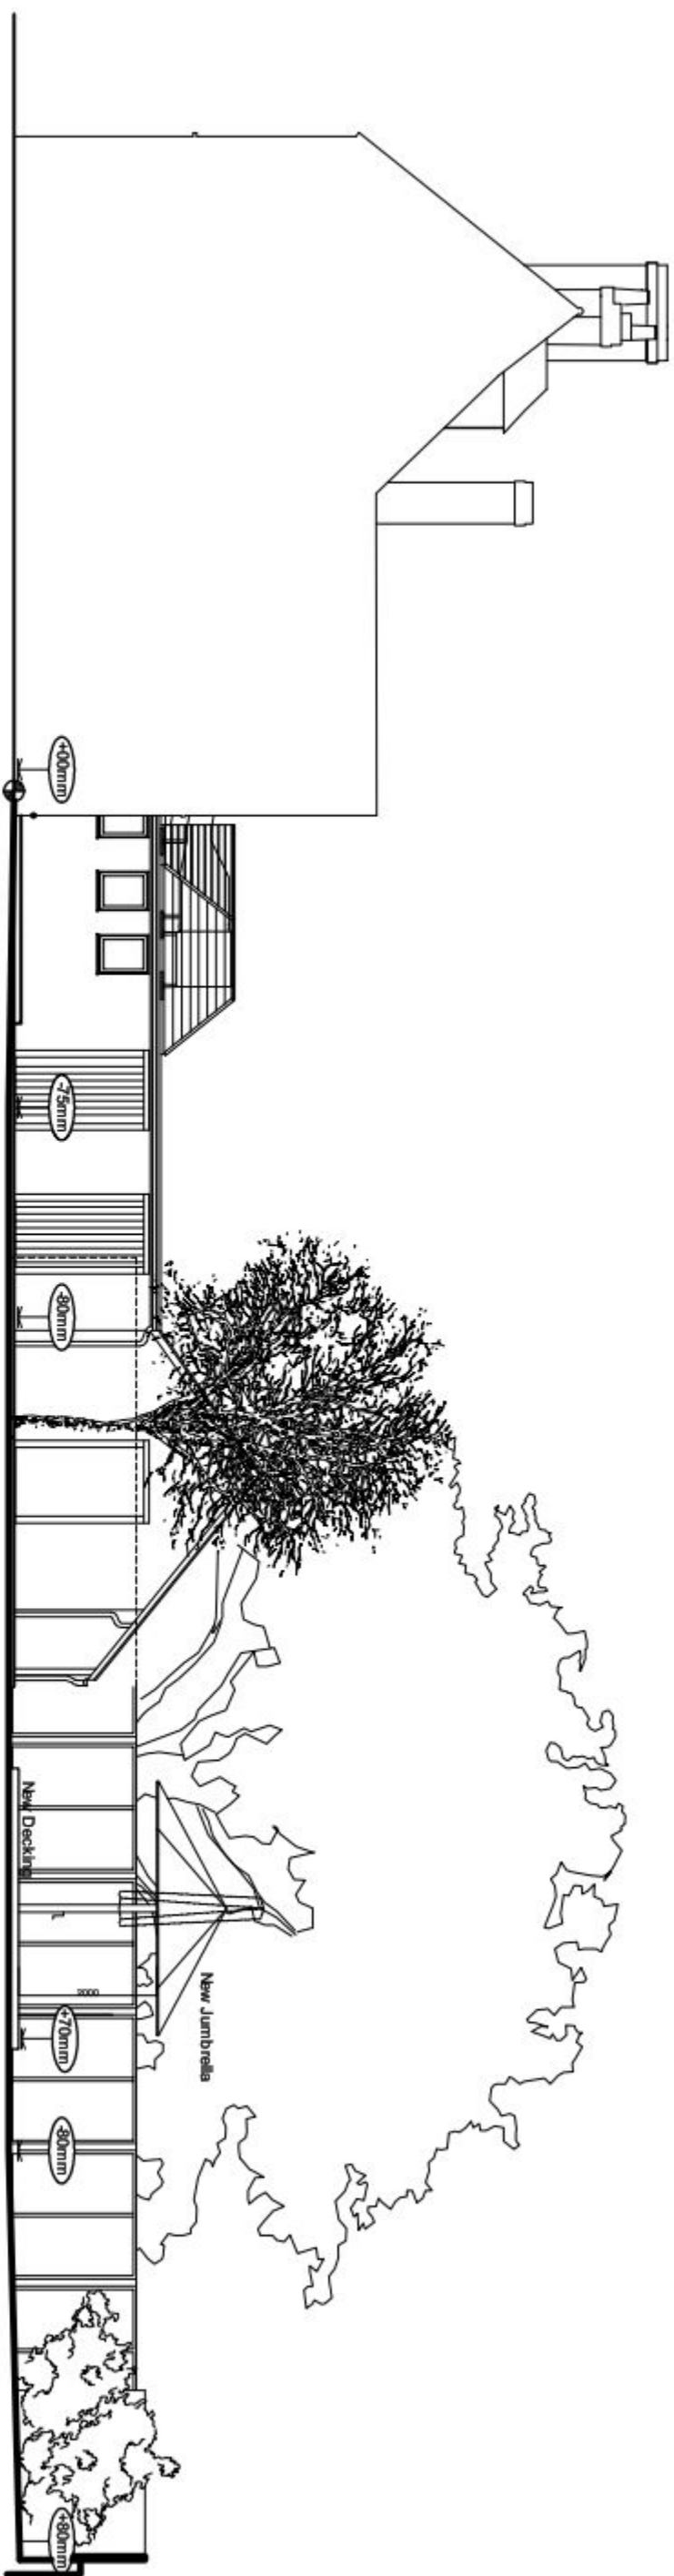



SECTION A-A
SCALE 1:100

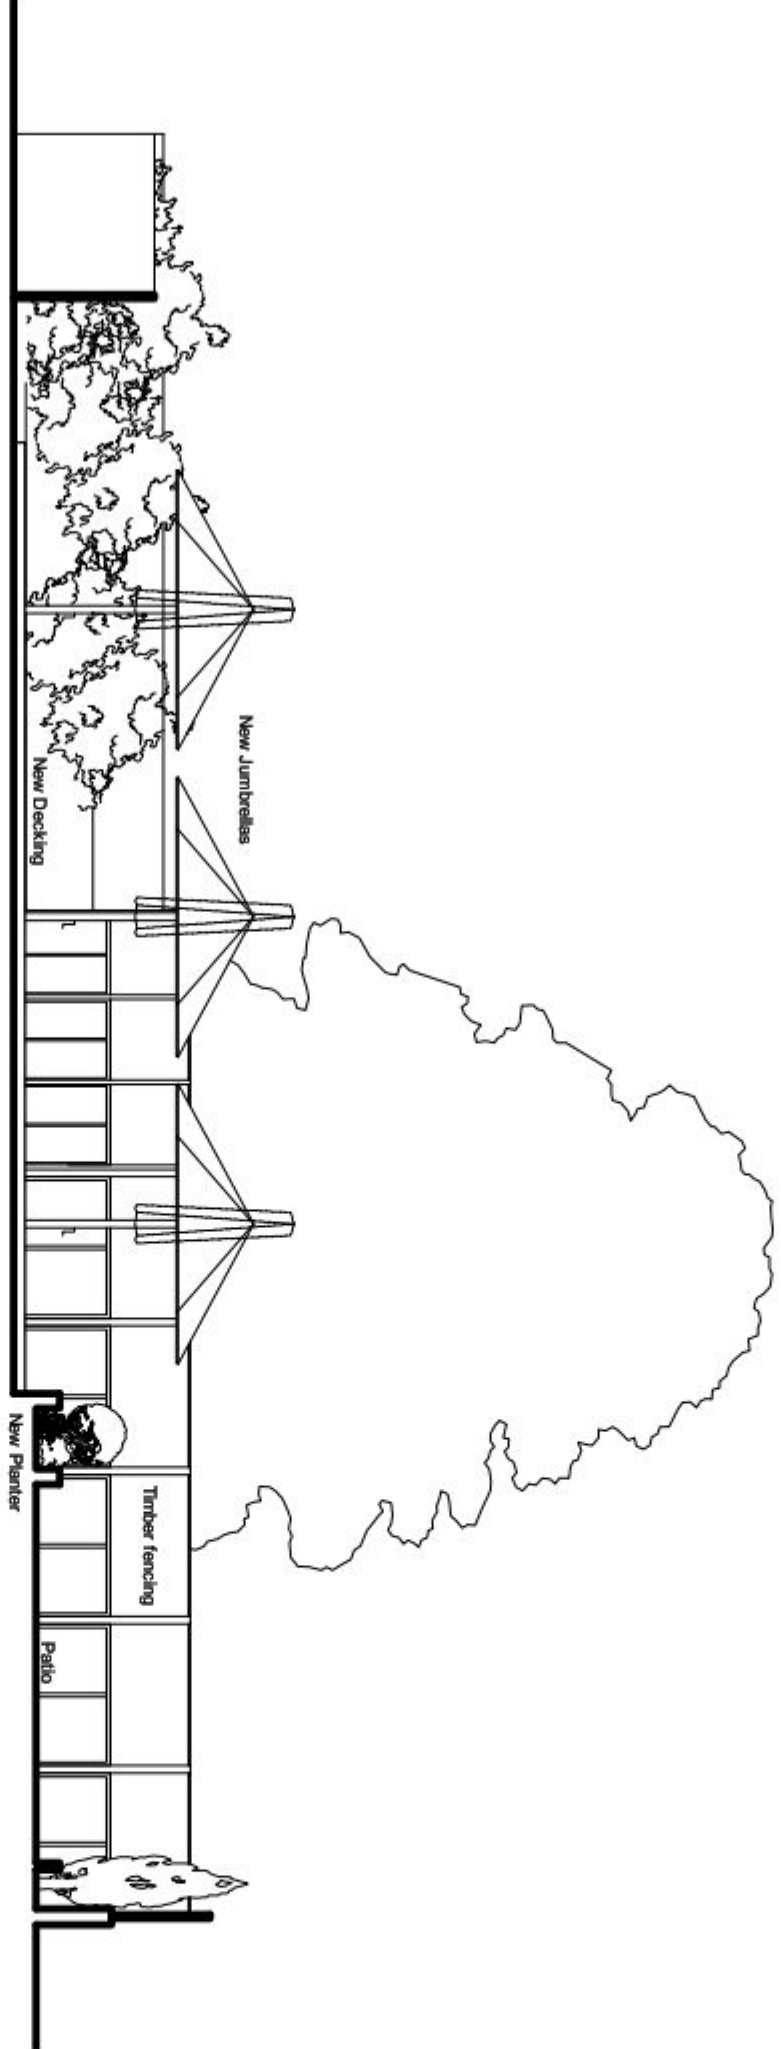

SECTION B-B
SCALE 1:100

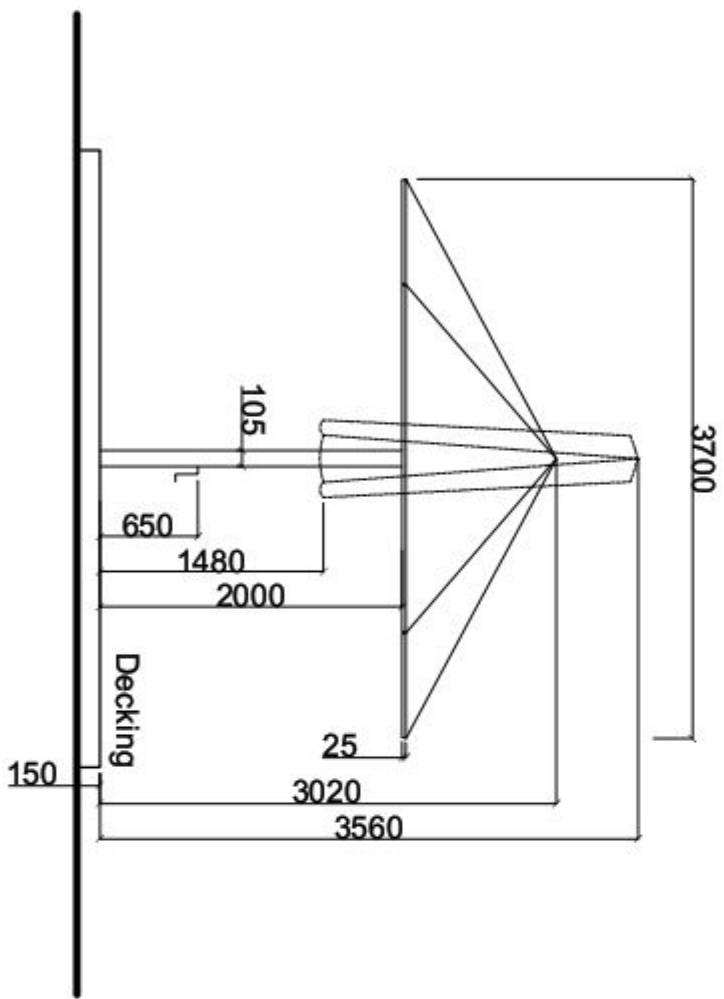

JUMBRELLA DETAIL
SCALE 1:50

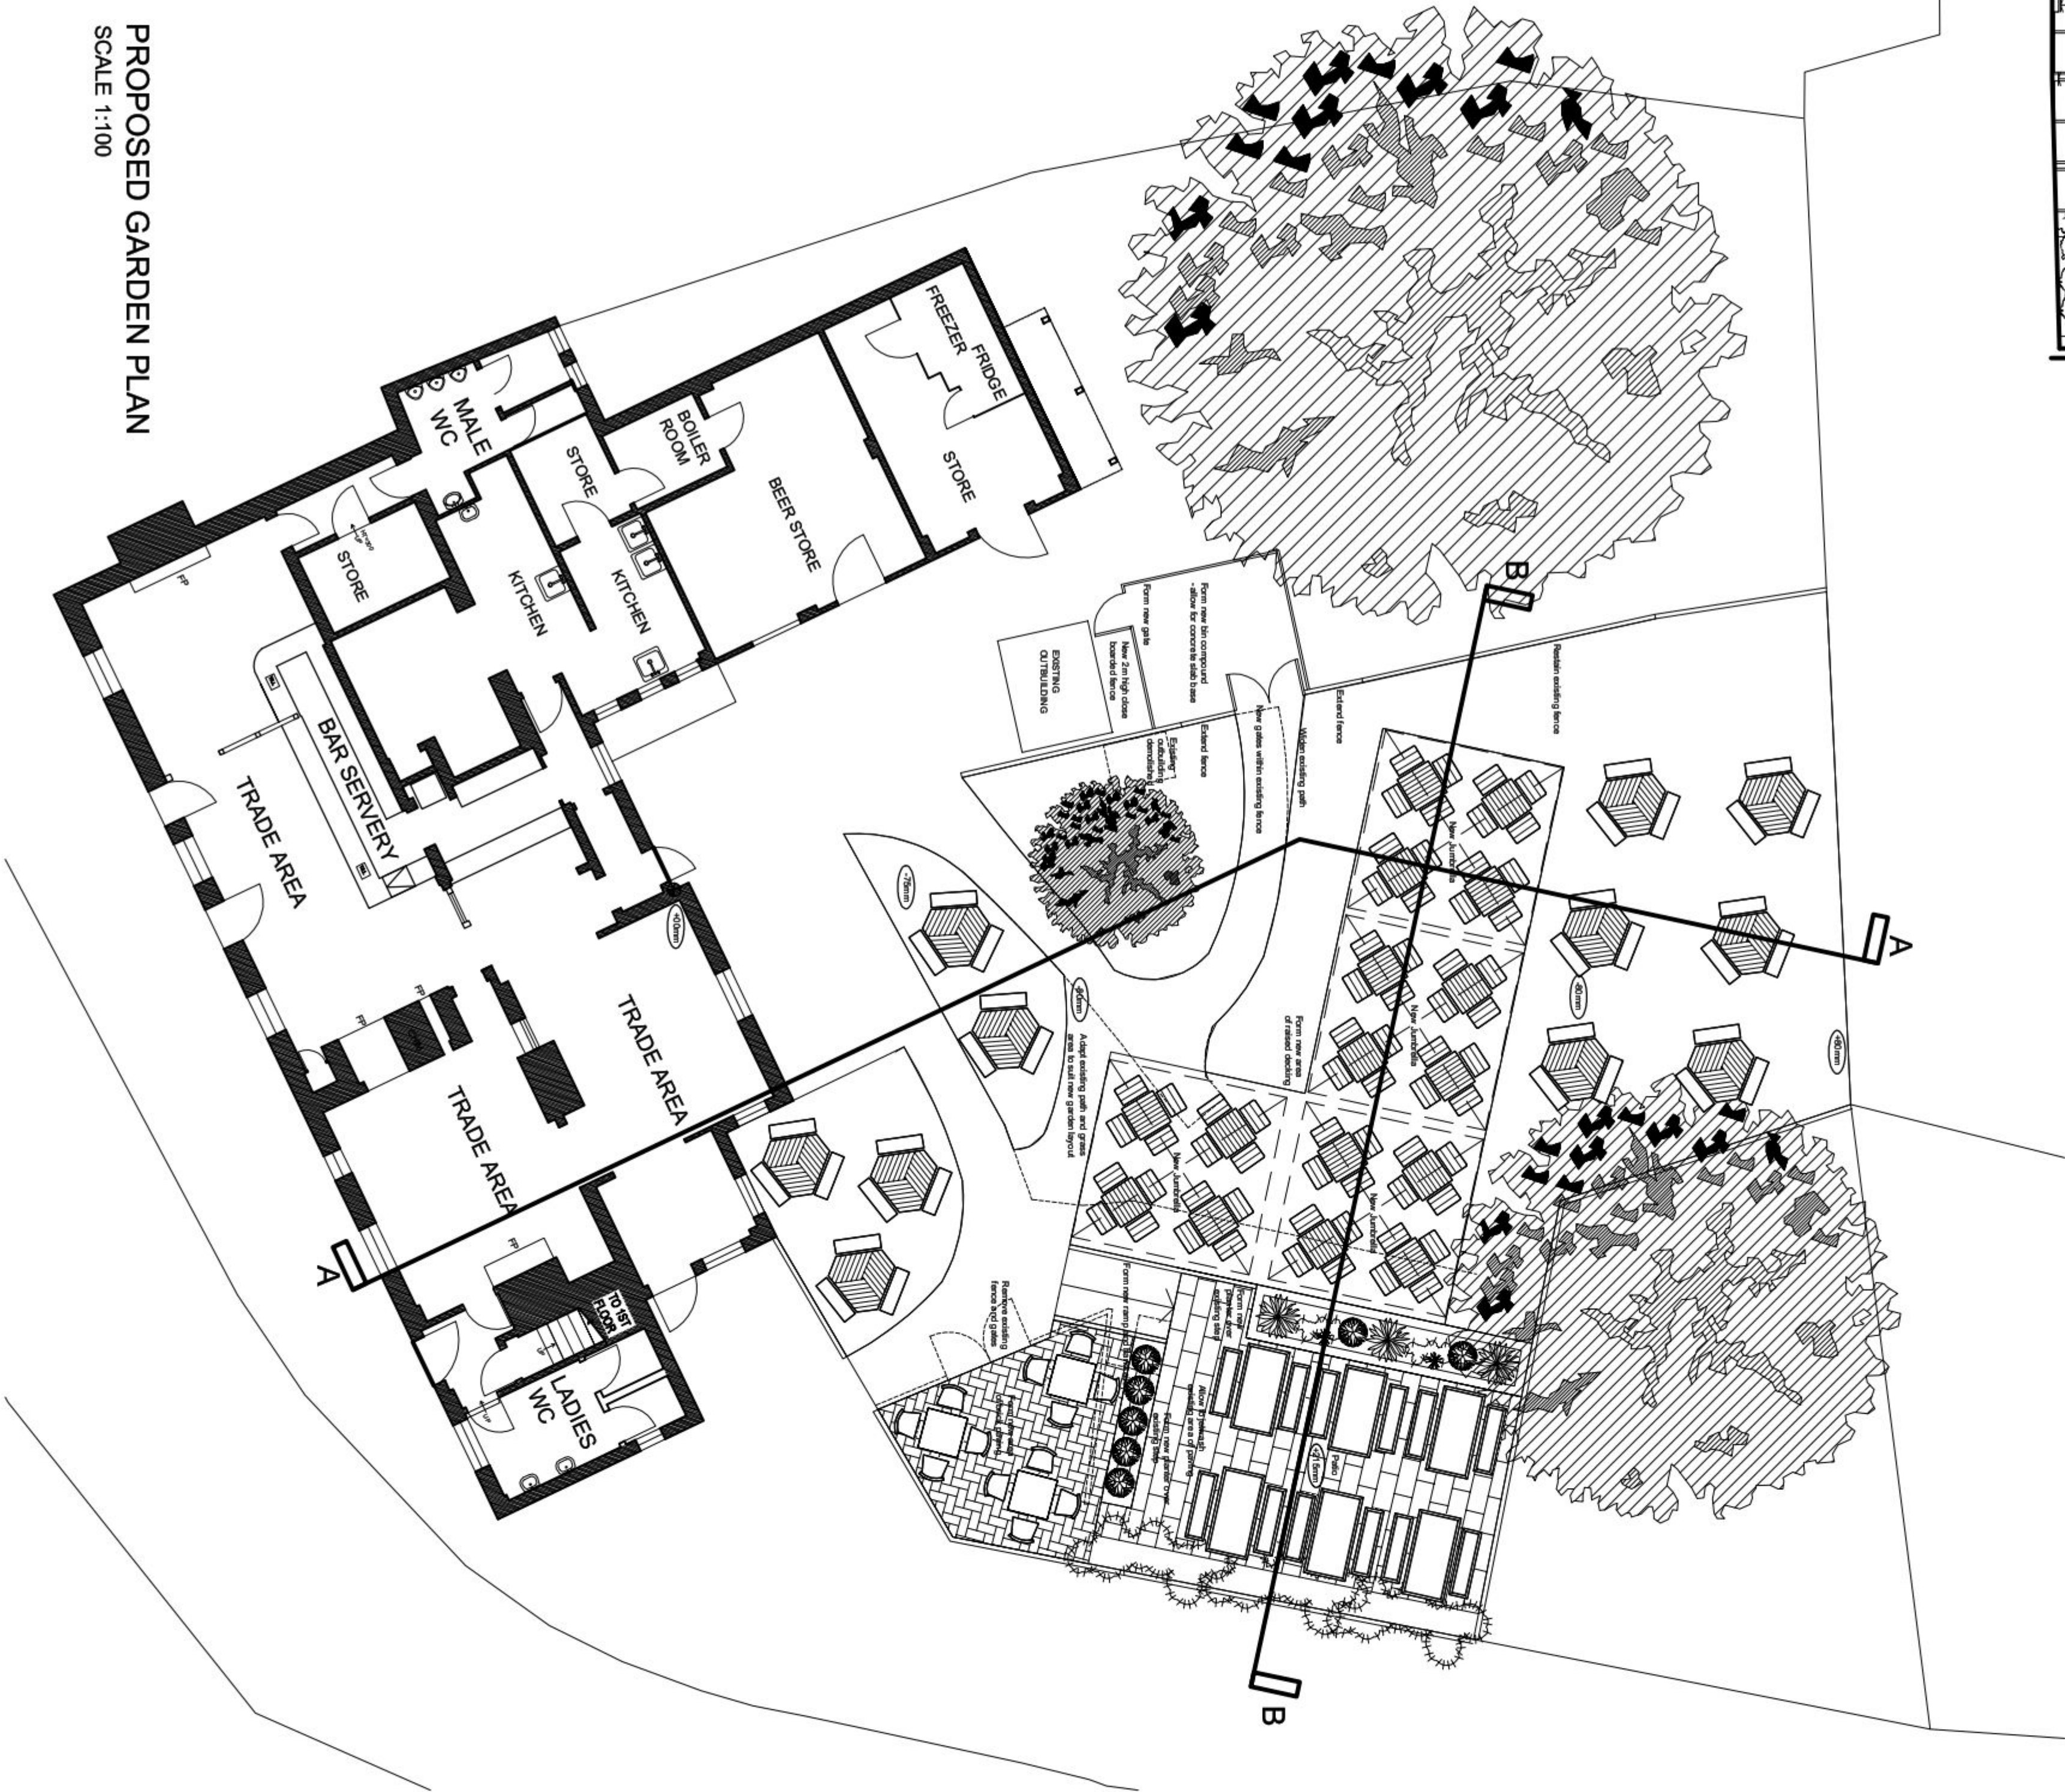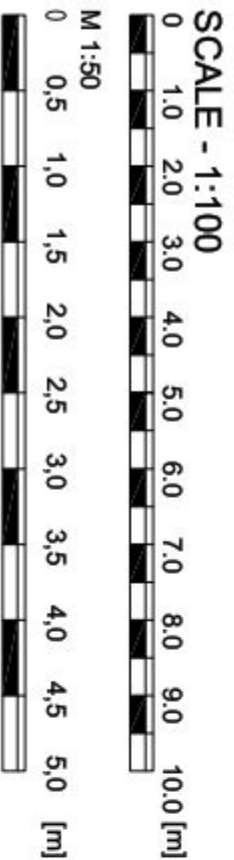

PROPOSED GARDEN PLAN
SCALE 1:100

NOTE:
The Contractor is to check and verify all building and site dimensions, levels and sewer invert levels at connection points before work starts. This drawing must be read with and checked against any structural or other specialist drawings provided.
The Contractor shall comply in all respects with the relevant Building Regulations whether or not specifically stated on these drawings. This drawing is not intended to show details of foundation or ground conditions. Each area depicted must be investigated by the Contractor and suitable methods of foundation be provided.

A	LEVELS AND SECTIONS ADDED	ARC	15.01.15
Rev.		By	Date

Habitat
ARCHITECTS AND DESIGN TEAM LTD
230 Ashby Road, Birmingham, B24 5AG
Tel: 0121 709 1111
Email: info@habitatarchitects.co.uk

Brand GREENE KING OLD ENGLISH INNS

Site THE ROYAL OAK
LANGSTONE

Title PROPOSED
GARDEN PLAN

Project Manager/Checked	Drawn By	Scale	Date
BH	VARIES	JAN 15	
Arch./Des.	Drawing Number	14:126/03	Rev.
HADT			A