

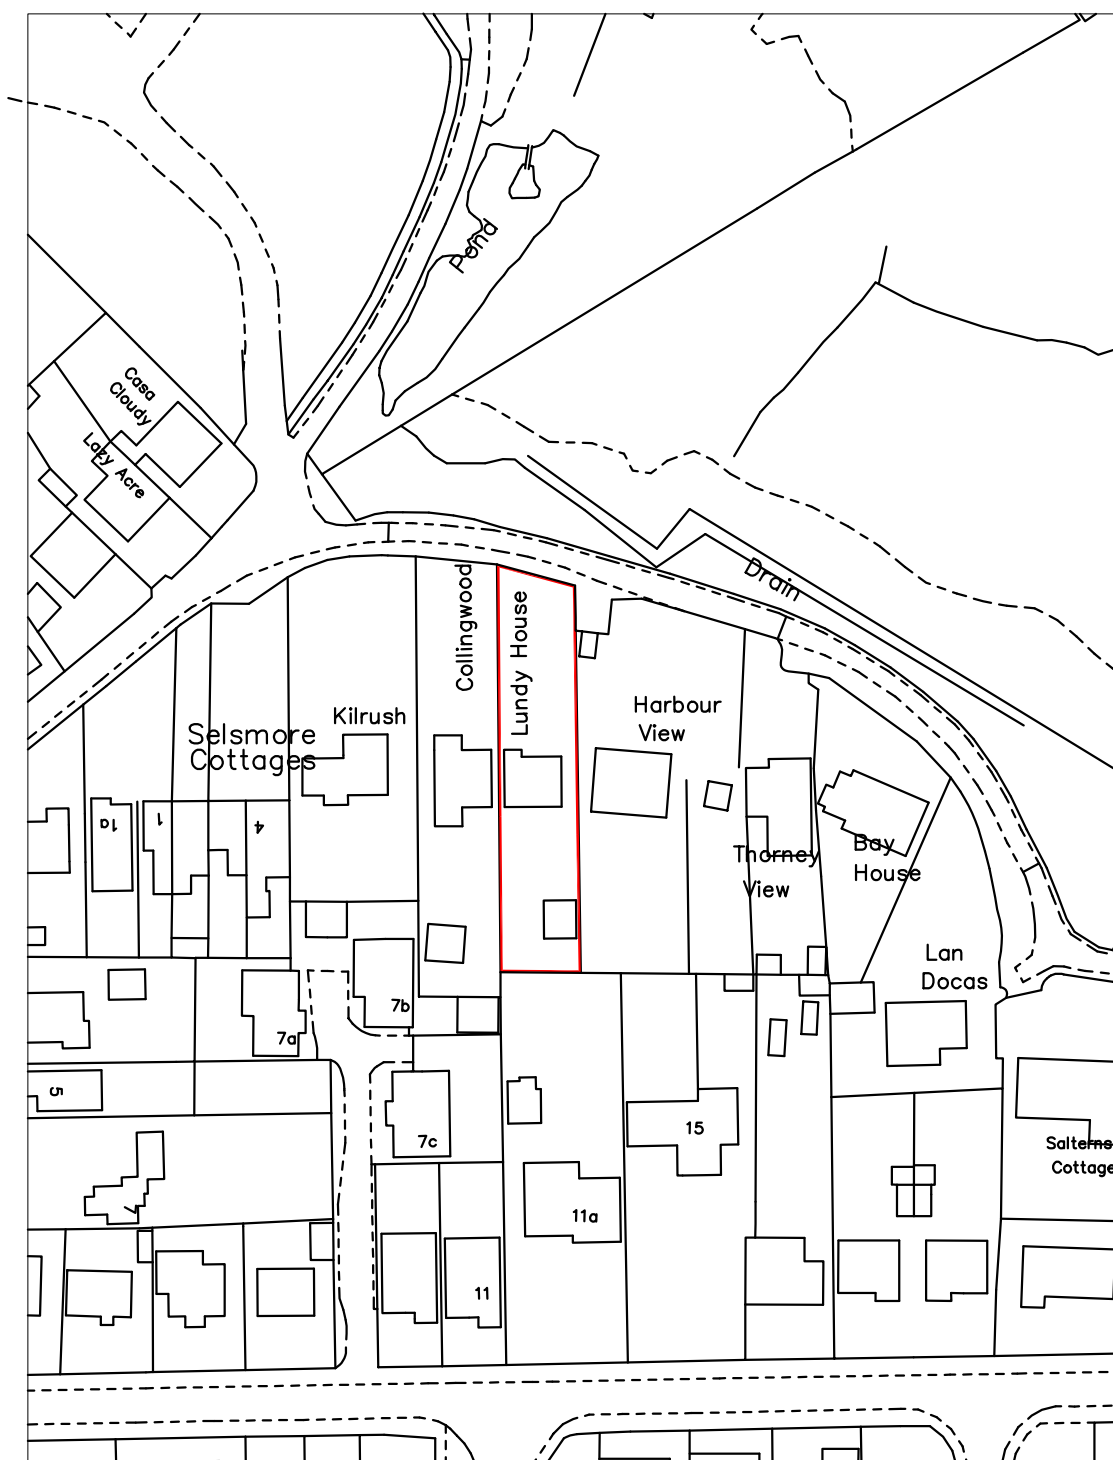


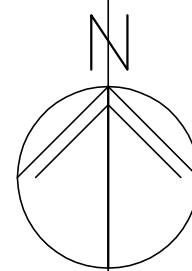

LOCATION PLAN 1:1250

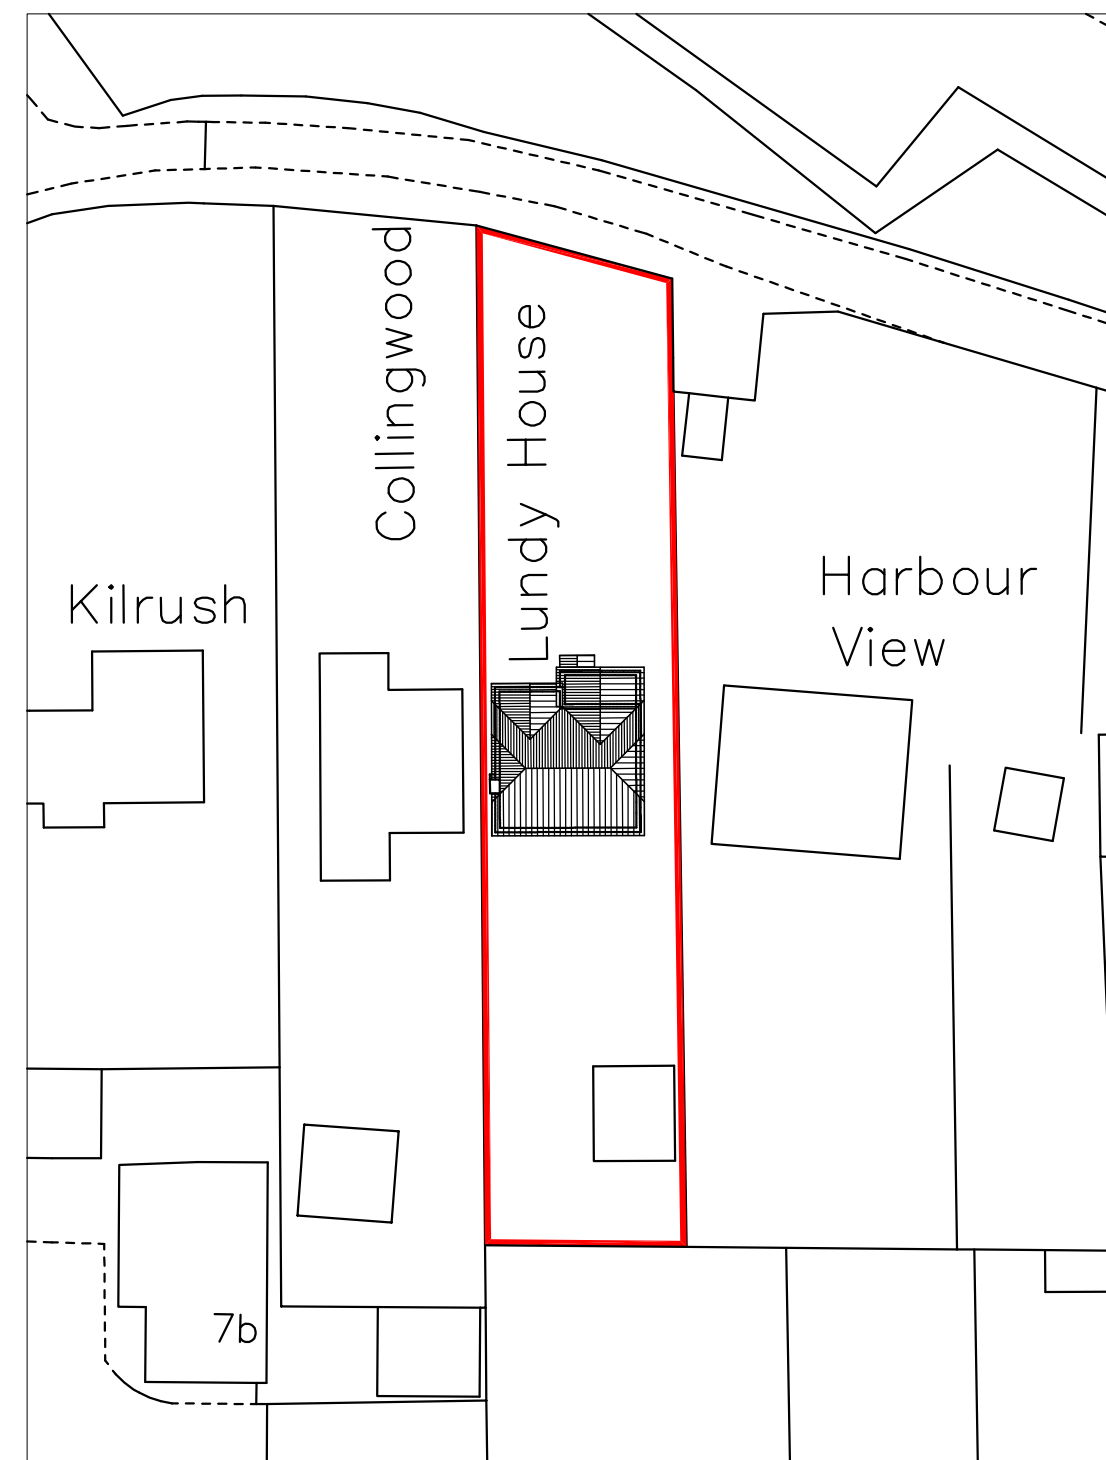

BLOCK PLAN 1:500

m 10 20 30 40

metres 10 20 30 40

Lundy House
Marine Road
Hayling Island
PO11 9PQ

SITE PLANS

Revisions

- A.
- B.
- C.
- D.





Martin Critchley
CHARTERED ARCHITECT

The Old Brewery,
15E South Street, Havant,
Hampshire, PO9 1BU
023 92 474 919
critchleyarchitect@hotmail.com


Scale A3 = AS SHOWN
Date 26/11/15
Drawn OS

1547-101⁰


© Crown Copyright
All rights reserved.
Reproduced by Permission.
Licence No. 100046837

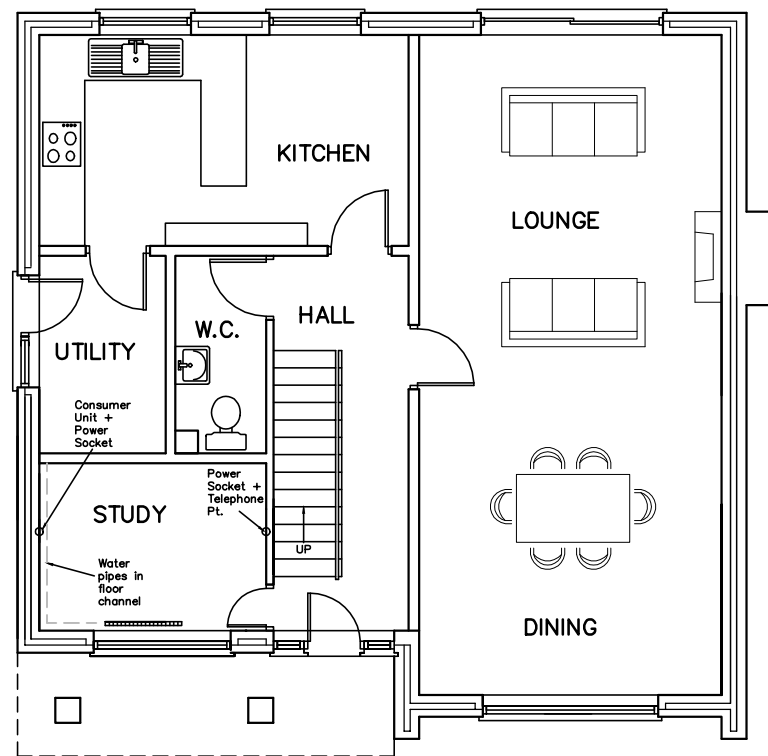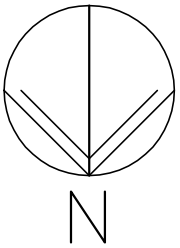

GROUND FLOOR

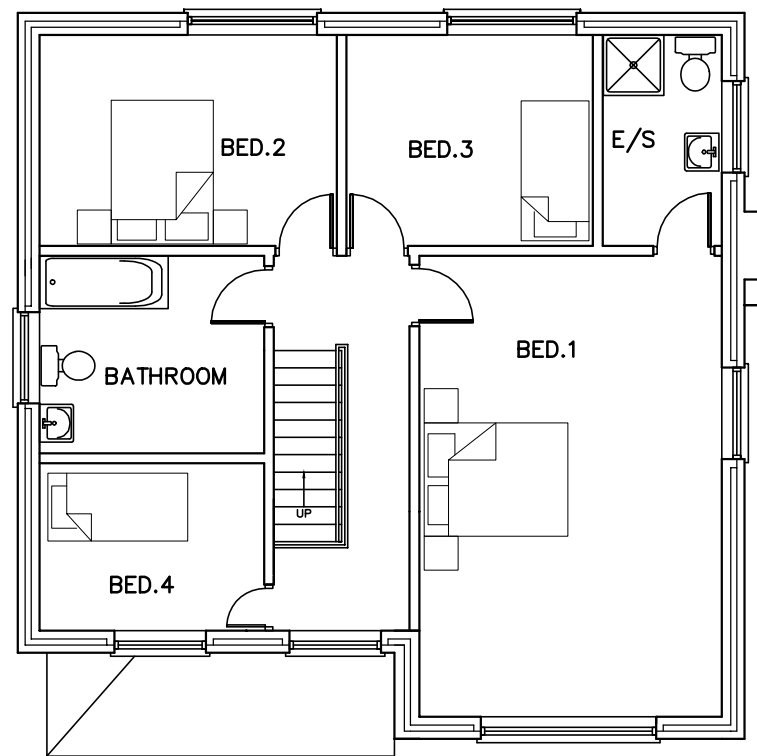

FIRST FLOOR

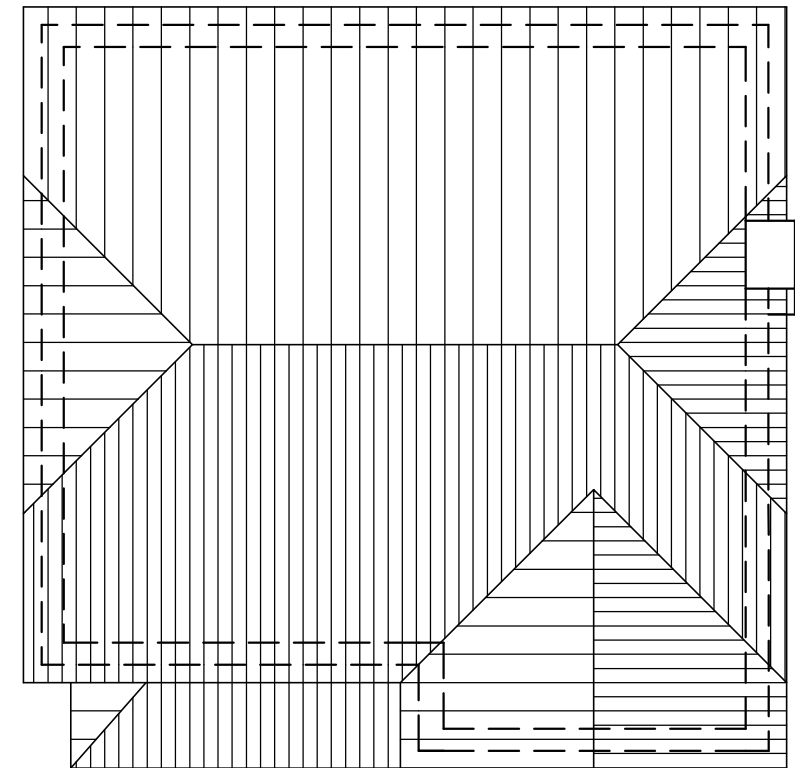


ROOF

LUNDY HOUSE
MARINE WALK
HAYLING ISLAND
PO11 9PQ

EXISTING
PLANS

Revisions

A.
B.

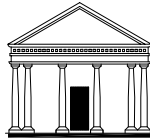

Martin Critchley
CHARTERED ARCHITECT

The Old Brewery,
15E South Street, Havant,
Hampshire, PO9 1BU
023 92 474 919
critchleyarchitect@hotmail.com

Scale A1, 1:100 A3, 1:50
Date 4/12/15
Drawn BLB/JHL

1547-204⁰

metres

10

20

30




EAST ELEVATION



NORTH ELEVATION



WEST ELEVATION

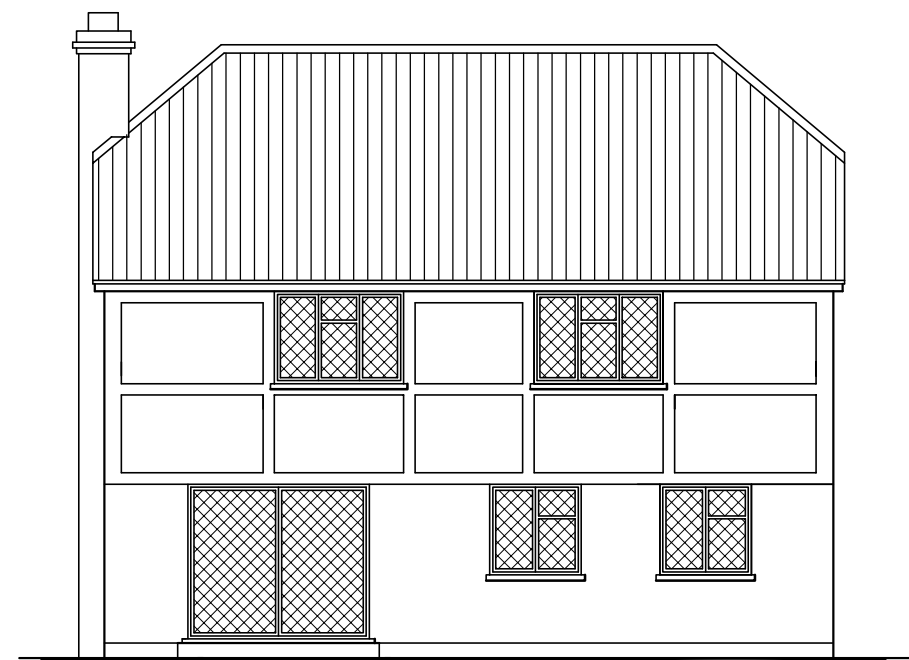

SOUTH ELEVATION

LUNDY HOUSE
MARINE WALK
HAYLING ISLAND
PO11 9PQ

EXISTING
ELEVATIONS

Revisions


- A.
- B.
- C.
- D.

metres

10

20

30


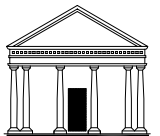


Martin Critchley
CHARTERED ARCHITECT


The Old Brewery,
15E South Street, Havant,
Hampshire, PO9 1BU
023 92 474 919
critchleyarchitect@hotmail.com

Scale A1, 1:100 A3, 1:50
Date 03/12/15
Drawn BLB / MHC


1547-304⁰

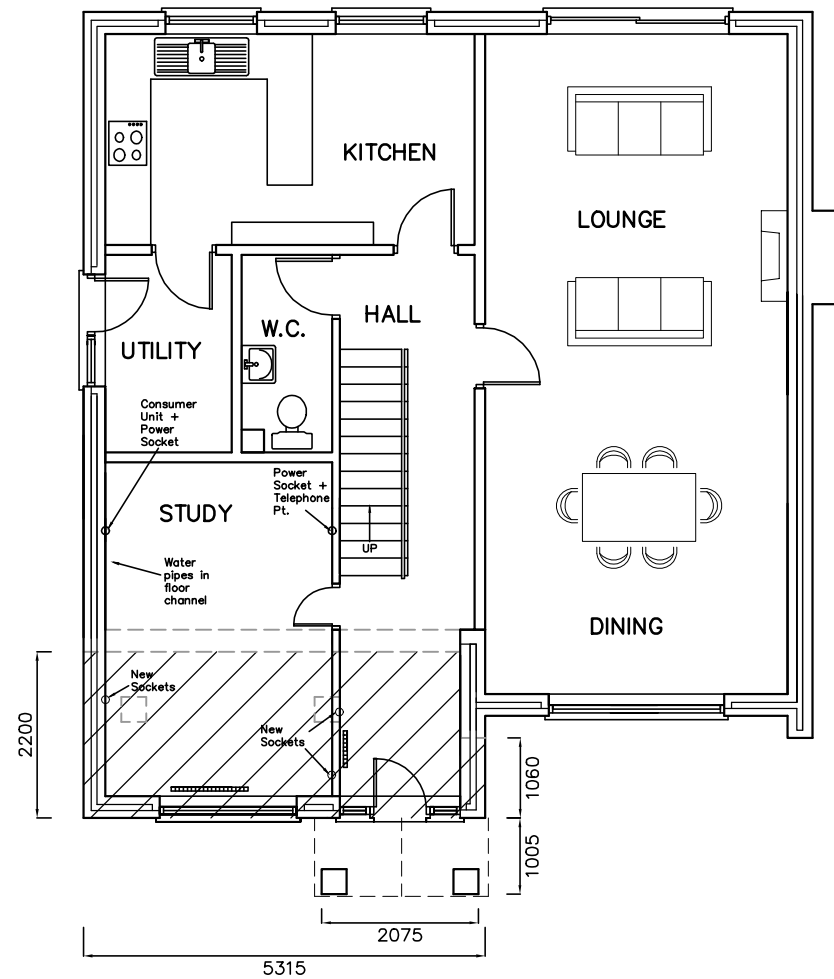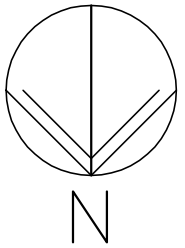

GROUND FLOOR

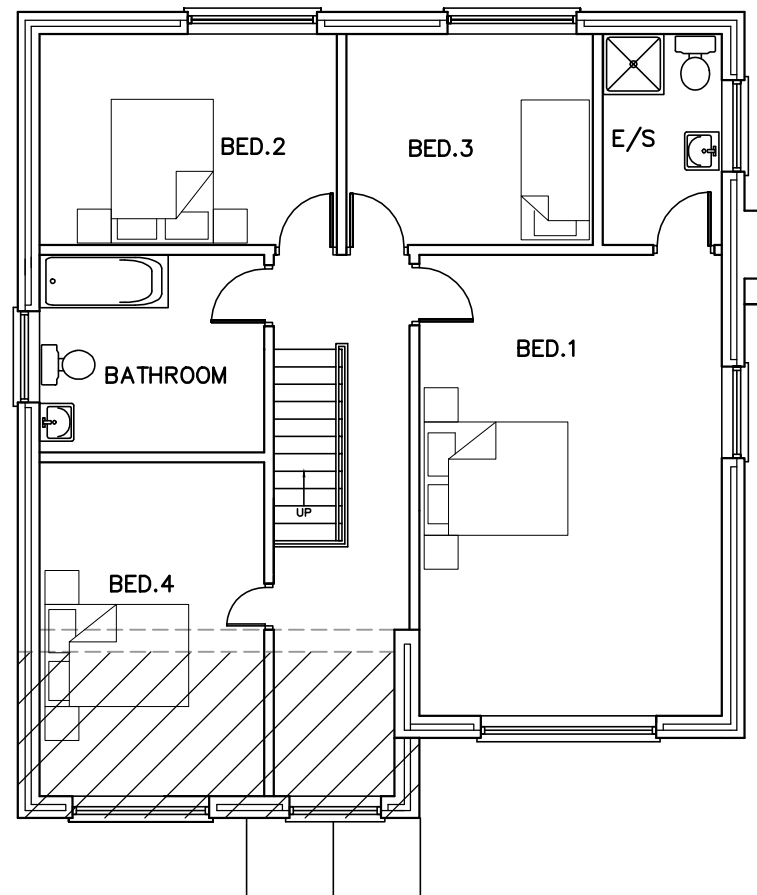

FIRST FLOOR

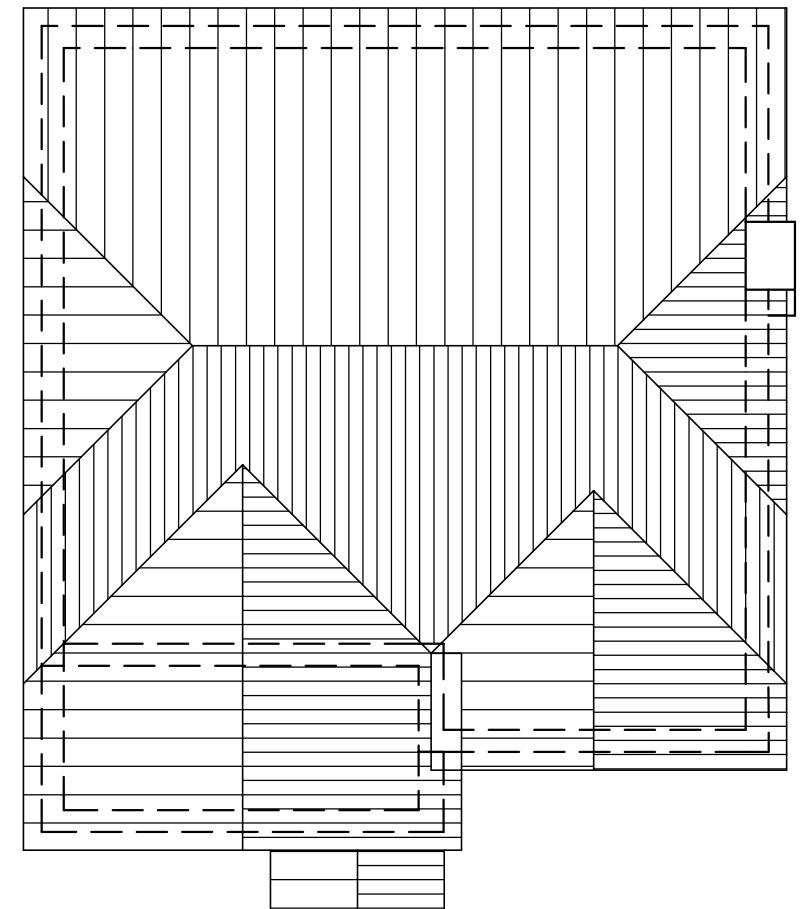


ROOF

LUNDY HOUSE
MARINE WALK
HAYLING ISLAND
PO11 9PQ

PROPOSED
PLANS

Revisions

A.
B.

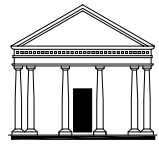

Martin Critchley
CHARTERED ARCHITECT

The Old Brewery,
15E South Street, Havant,
Hampshire, PO9 1BU
023 92 474 919
critchleyarchitect@hotmail.com

Scale A1, 1:100 A3, 1:50
Date 4/12/15
Drawn BLB/JHL

1547-410⁰

metres

10

20

30



EAST ELEVATION



NORTH ELEVATION



WEST ELEVATION




SOUTH ELEVATION

LUNDY HOUSE
MARINE WALK
HAYLING ISLAND
PO11 9PQ

PROPOSED
ELEVATIONS

Revisions

- A.
- B.
- C.
- D.

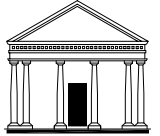

Martin Critchley
CHARTERED ARCHITECT

The Old Brewery,
15E South Street, Havant,
Hampshire, PO9 1BU
023 92 474 919
critchleyarchitect@hotmail.com

Scale A1, 1:100 A3, 1:50
Date 04/12/15
Drawn BLB / MHC

1547-510⁰

metres

10

20

30