



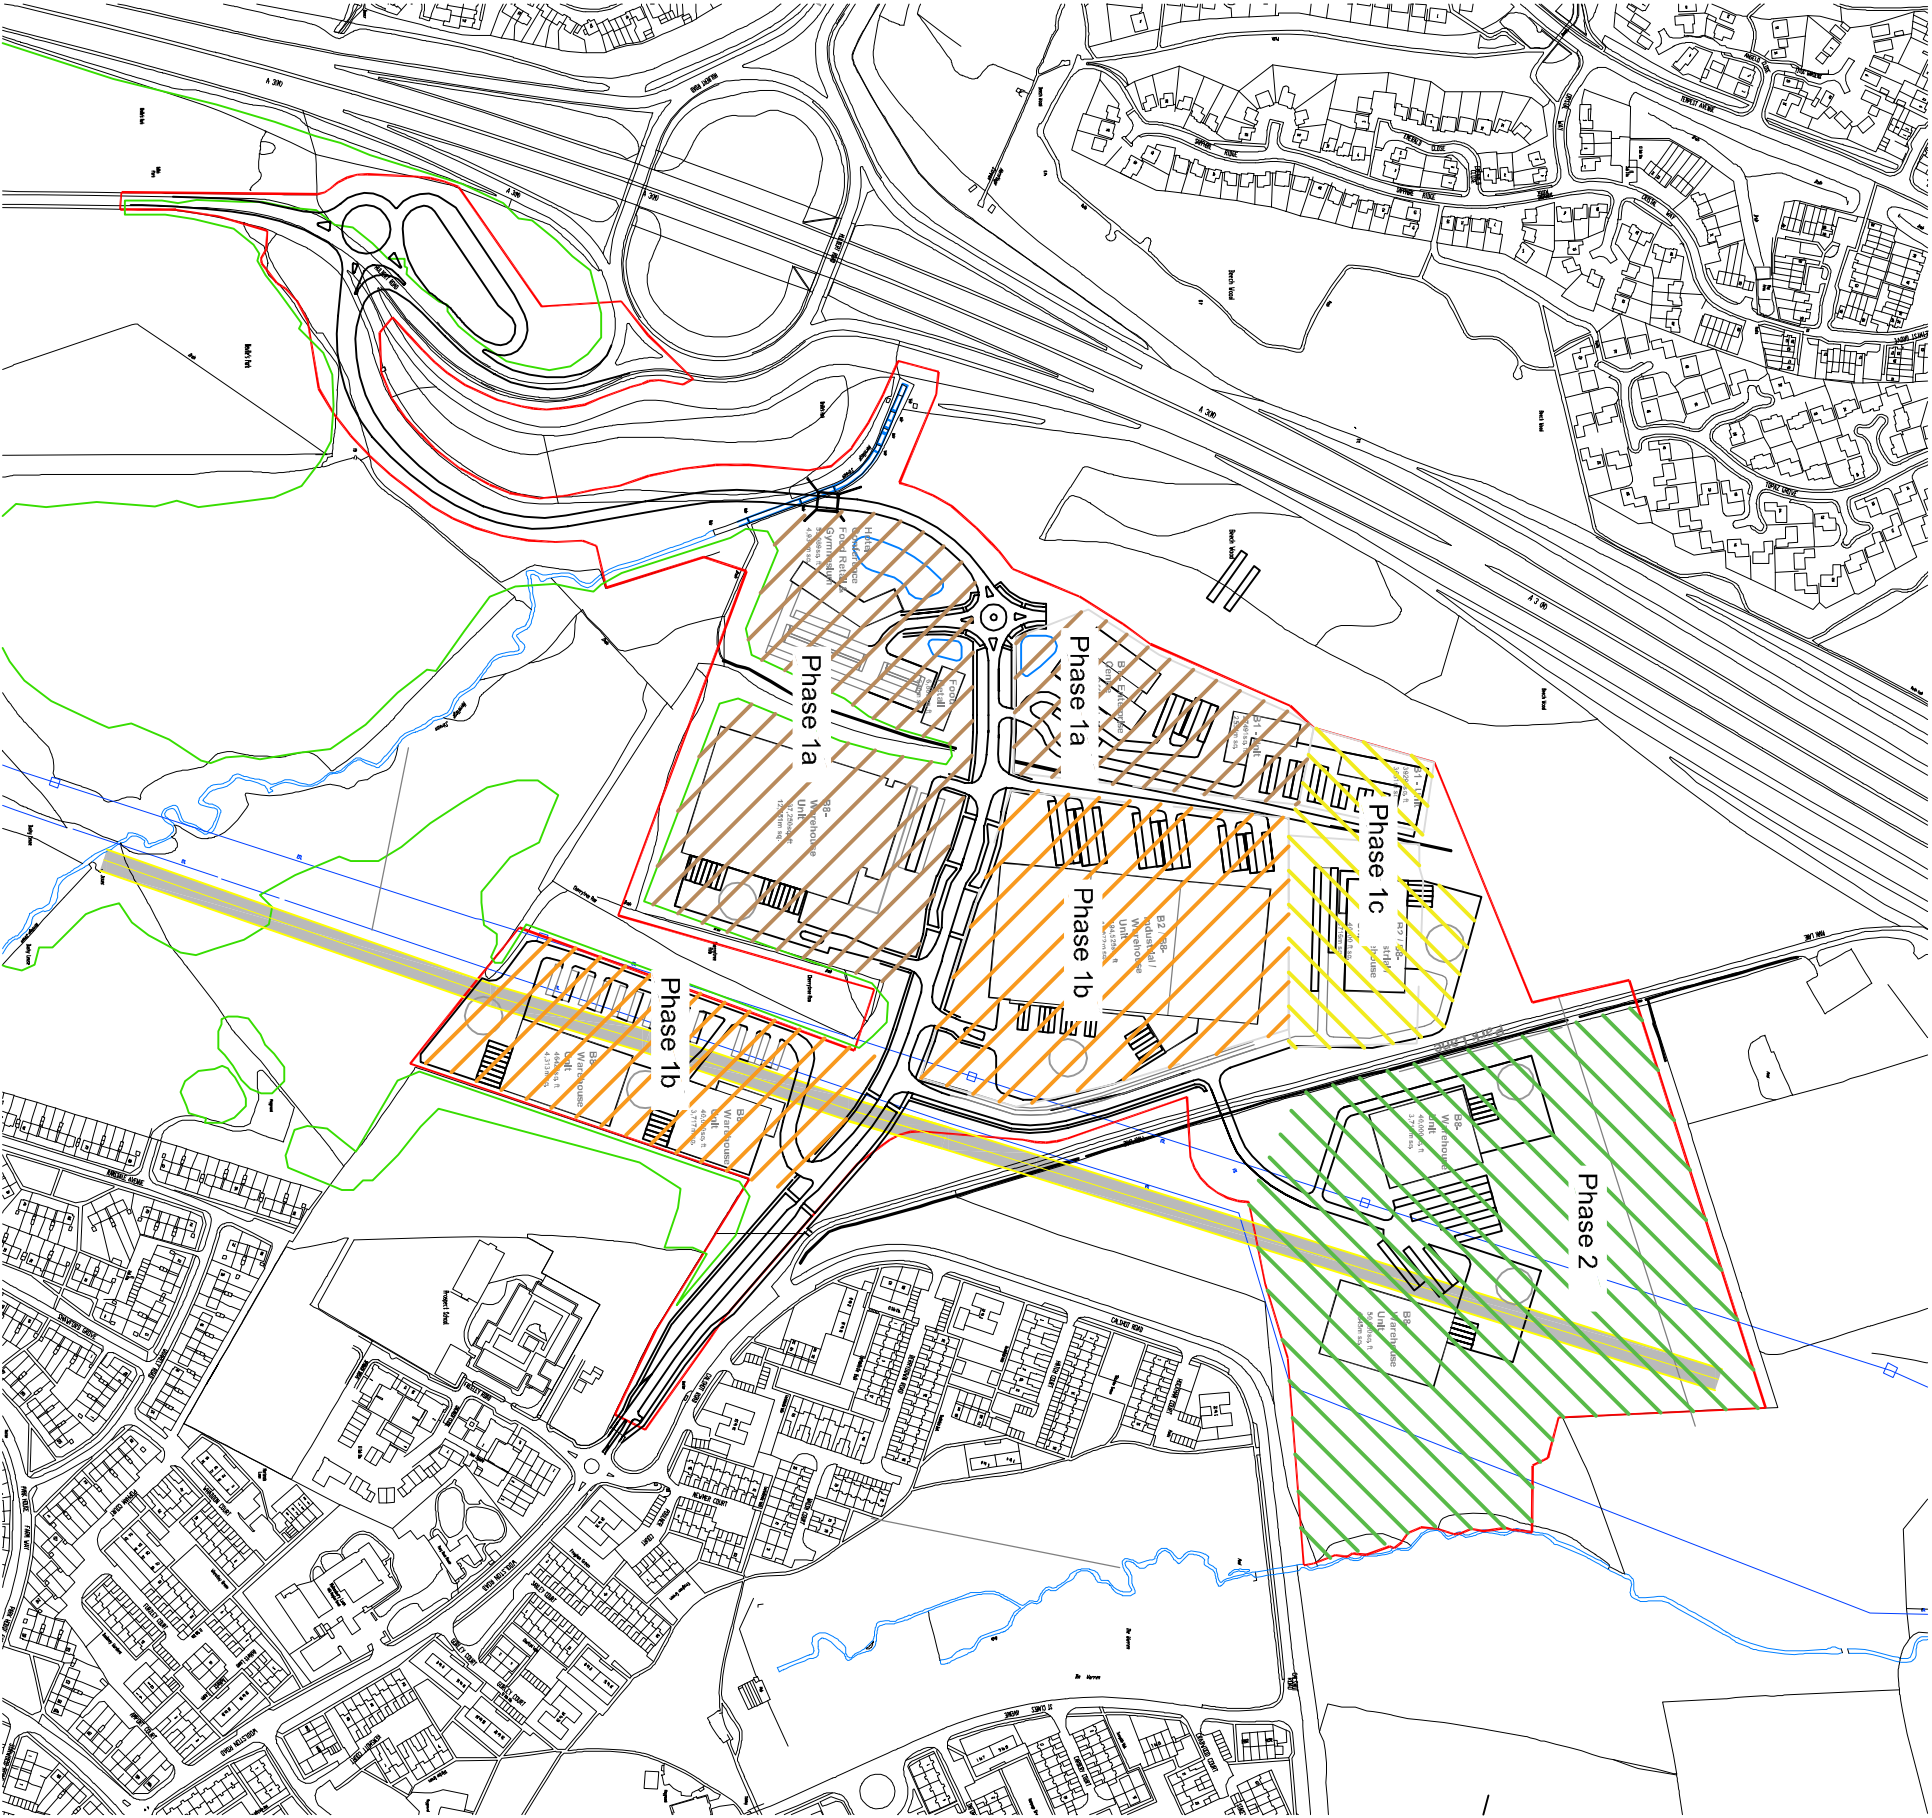

Key

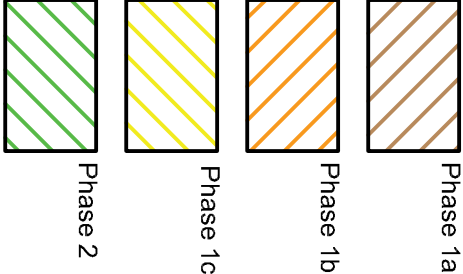

rev.	date	by	chk	notes
-	-	-	-	-

drawing notes

Do not scale from this drawing. Figure dimensions only to be taken from this drawing. All dimensions to be checked on site. The original version of this drawing was produced in colour - monochrome copies should not be relied upon to accurately reflect all drawing elements.

purpose of issue

Planning

project

Dunsbury Hill Farm

drawing title

Phasing Plan (based on indicative masterplan)

drawing no.

1569-1010

scale

1:5000 @ A3

date

1.05.15

drawn by

KB

checked by

AG

terrafirma

LANDSCAPE ARCHITECTS

Address: Cedar Court, 5 College Street, Tel: +44 (0)1730 262 040 Web: www.terrafirmaconsultancy.com
Peterstield, Hampshire GU31 4AE Fax: +44 (0)1730 262 050 © Copyright reserved.