


REVISIONS

Date	By
05.05.15	SA

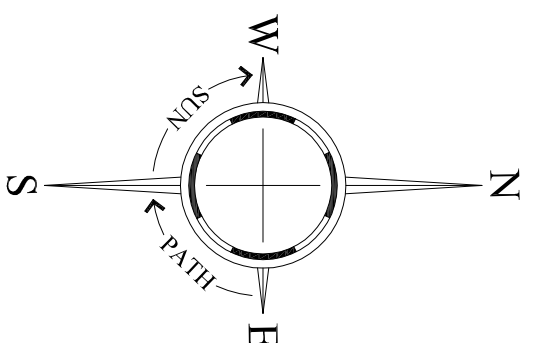

PRELIMINARY ISSUE				
Checked by		Date		
Approved by				

COPYRIGHT ACT APPLIES

NOTE:
WHERE ANY CONFLICT OCCURS, COMPANY STANDARD SPECIFICATION IS TO TAKE PRECEDENT OVER THIS DRAWING UNLESS OTHERWISE NOTED IN WRITING

ALL DIMENSIONS TO BE CHECKED ON
WORK TO FIGURED DIMENSIONS OR
REPORT DISCREPANCIES TO THE ARCH.
AT ONCE BEFORE PROCEEDING

planning *issues*
TOWN PLANNING AND
ARCHITECTURAL DESIGN

Millstream House * Parkside
 Ringwood * Hampshire * BH24 3SG
 Tel: (01425) 462109
 Fax: (01425) 462101
 Email: design@planningissues.co.uk


Churchill
Retirement Living 

Millstream House • Parkside
Ringwood • Hamshire • BH24 3SG
Tel: (01425) 462101
Fax: (01425) 462101
E-mail: enquiries@churchmillstream.co.uk

Project Title
Category II Sheltered Housing
London Road
WATERLOOVILLE

Drawing Title
SITE SETUP PLAN

Scale 1:200 Date Apr 2015

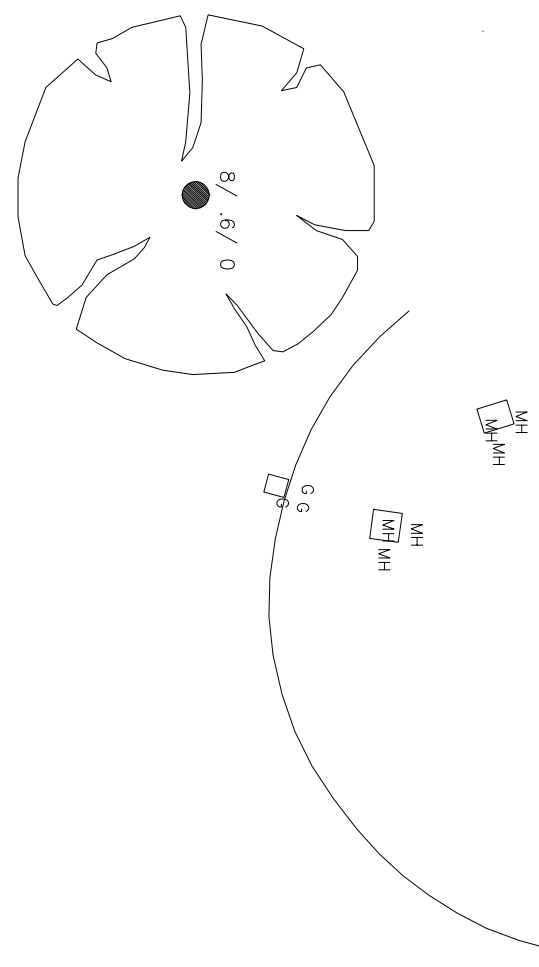

Maurepas Way (A3)

SIGNAGE:
'CAUTION
SITE
ENTRANCE'

**SIGNAGE:
'PEDESTRIANS
LOOK RIGHT'**

**SIGNAGE:
'PEDESTRIANS
LOOK LEFT'**

**SIGNAGE:
'JOINING TRAFFIC
NOT SIGNAL
CONTROLLED'**

SIGNAGE:
'PEDESTRIANS
LOOK LEFT'

**SIGNAGE:
'PEDESTRIANS
LOOK RIGHT'**

31.1m JIB
30m HOOK

SIGNAC
'PEDES

**SIGNAGE:
'CAUTION
SITE
ENTRANCE'**

London Road