



Department of Planning and
Development
Havant Borough Council
Public Service Plaza
Civic Centre Road
Havant
Hampshire
PO9 2AX



Developer Services
Southern Water
Sparrowgrove House
Sparrowgrove
Otterbourne
Hampshire
SO21 2SW

Tel: 0330 303 0119

Email: developerservices@southernwater.co.uk

Your Ref

APP/15/00462

Our Ref

PLAN-009788

Date

15/05/2015

Dear Sir

Proposal: Raising of roof height and extension of roof to sides and rear to create additional first floor living accommodation; single storey rear extension; new front porch.

Site: The Pines, Copse Lane, Hayling Island, PO11 0QB.
APP/15/00462

Thank you for your letter of 13/05/2015.

Please find attached a plan of the sewer records showing the approximate position of a BAC (Bonded Asbestos Cement) foul sewer within the site. The exact position of the public sewers must be determined on site by the applicant before the layout of the proposed development is finalised

Please note:

1. No construction works parallel to the sewer within 500mm (in plan).
2. Where within three metres, foundations to be taken down 150mm below the invert level.
3. Sewer to be bridged by PCC lintel to Building Control specifications (where applicable).
4. Replacement work to be carried out in approved material (not PVCu).
5. No internal public manhole.

The works will be subject to approval under The Building Regulations.

Furthermore, due to changes in legislation that came in to force on 1st October 2011 regarding the future ownership of sewers it is possible that a sewer now deemed to be public could be crossing the above property. Therefore, should any sewer be

found during construction works, an investigation of the sewer will be required to ascertain its condition, the number of properties served, and potential means of access before any further works commence on site.

The applicant is advised to discuss the matter further with Southern Water, Sparrowgrove House Sparrowgrove, Otterbourne, Hampshire SO21 2SW (Tel: 0330 303 0119) or www.southernwater.co.uk.

Southern Water requires a formal application for a new connection to the public foul sewer to be made by the applicant or developer.

We request that should this application receive planning approval, the following informative is attached to the consent:

"A formal application for connection to the public sewerage system is required in order to service this development, please contact Southern Water, Sparrowgrove House Sparrowgrove, Otterbourne, Hampshire SO21 2SW (Tel: 0330 303 0119) or www.southernwater.co.uk".


Our initial investigations indicate that there are no public surface water sewers in the area to serve this development. Alternative means of draining surface water from this development are required. This should not involve disposal to a public foul sewer.

Yours sincerely


Developer Services

SOUTHERN WATER

HAVANT BOROUGH
COUNCIL
02 JUN 2015
RECEIVED

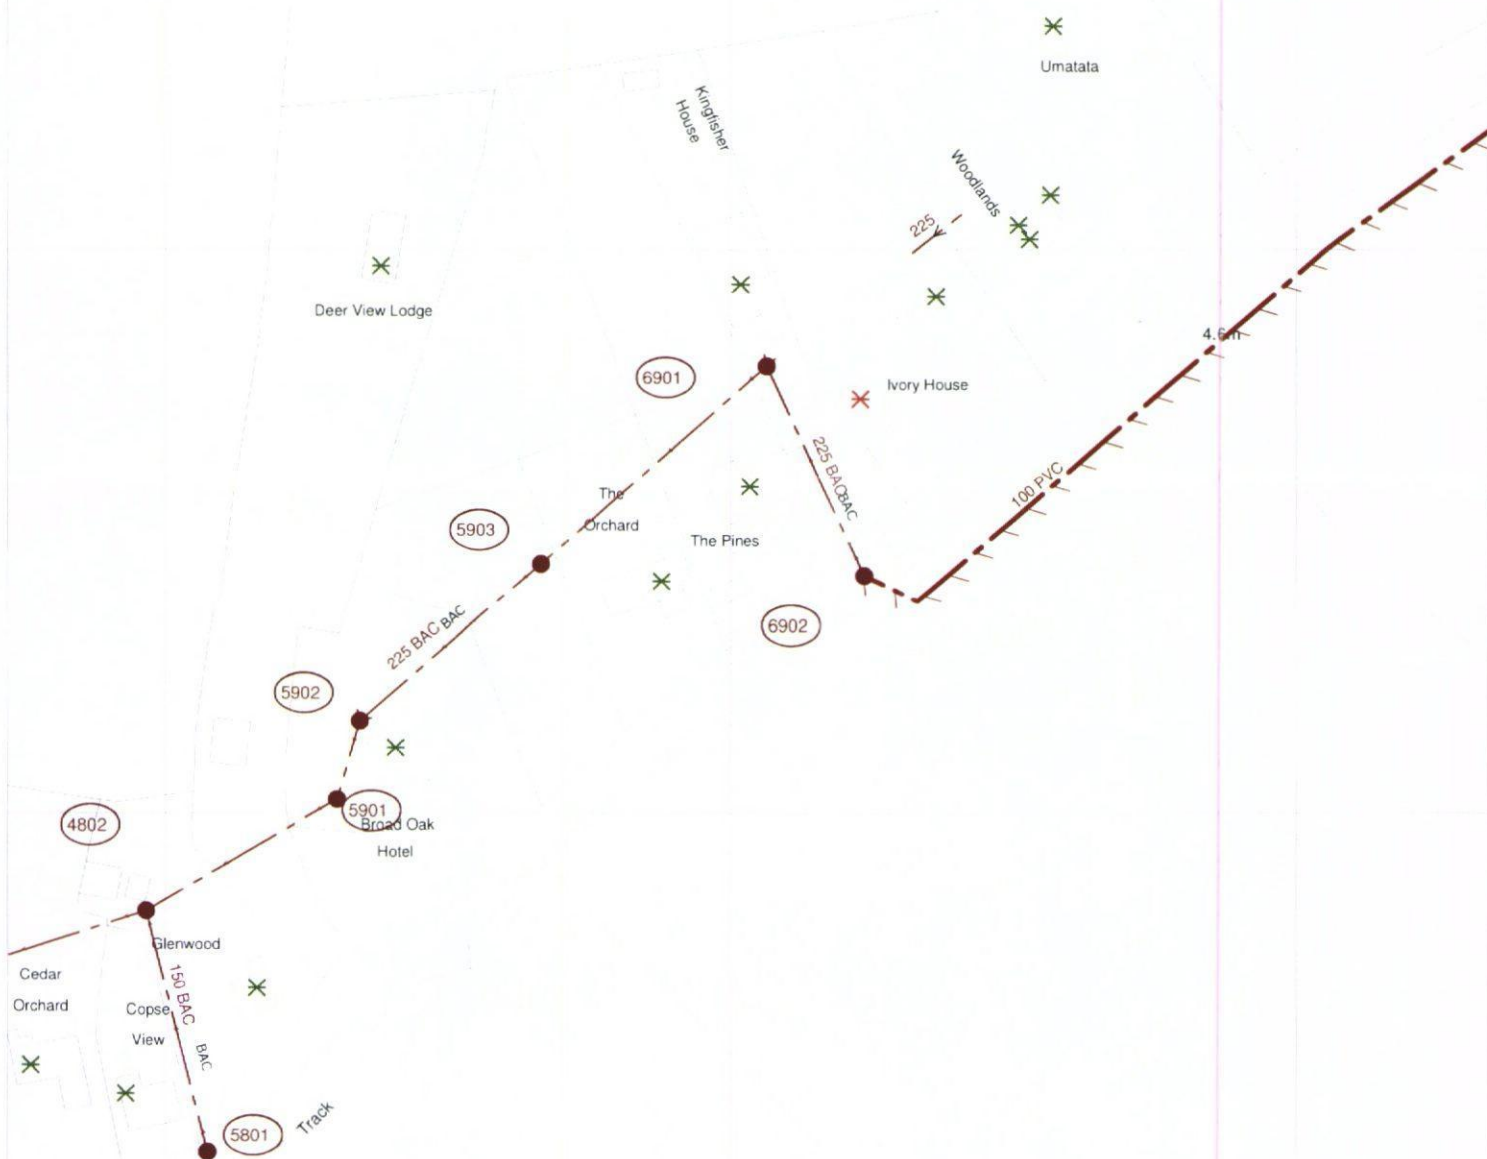

The positions of pipes shown on this plan are believed to be correct, but Southern Water Services Ltd accept no responsibility in the event of inaccuracy. The actual positions should be determined on site.

Based upon Ordnance Survey Digital Data with the permission of the controller of H.M.S.O. Crown Copyright Reserved Licence No. WU 298530

O.S. REF: SU7201NE

Scale: 1:1250

Screen Print

WARNING: BAC pipes are constructed of Bonded Asbestos Cement

WARNING: Unknown (UNK) materials may include Bonded Asbestos Cement

 Southern
Water

Printed By: banuh

Date: 15-5-2015

Southern Water MapGuide Browser

Requested By:

