




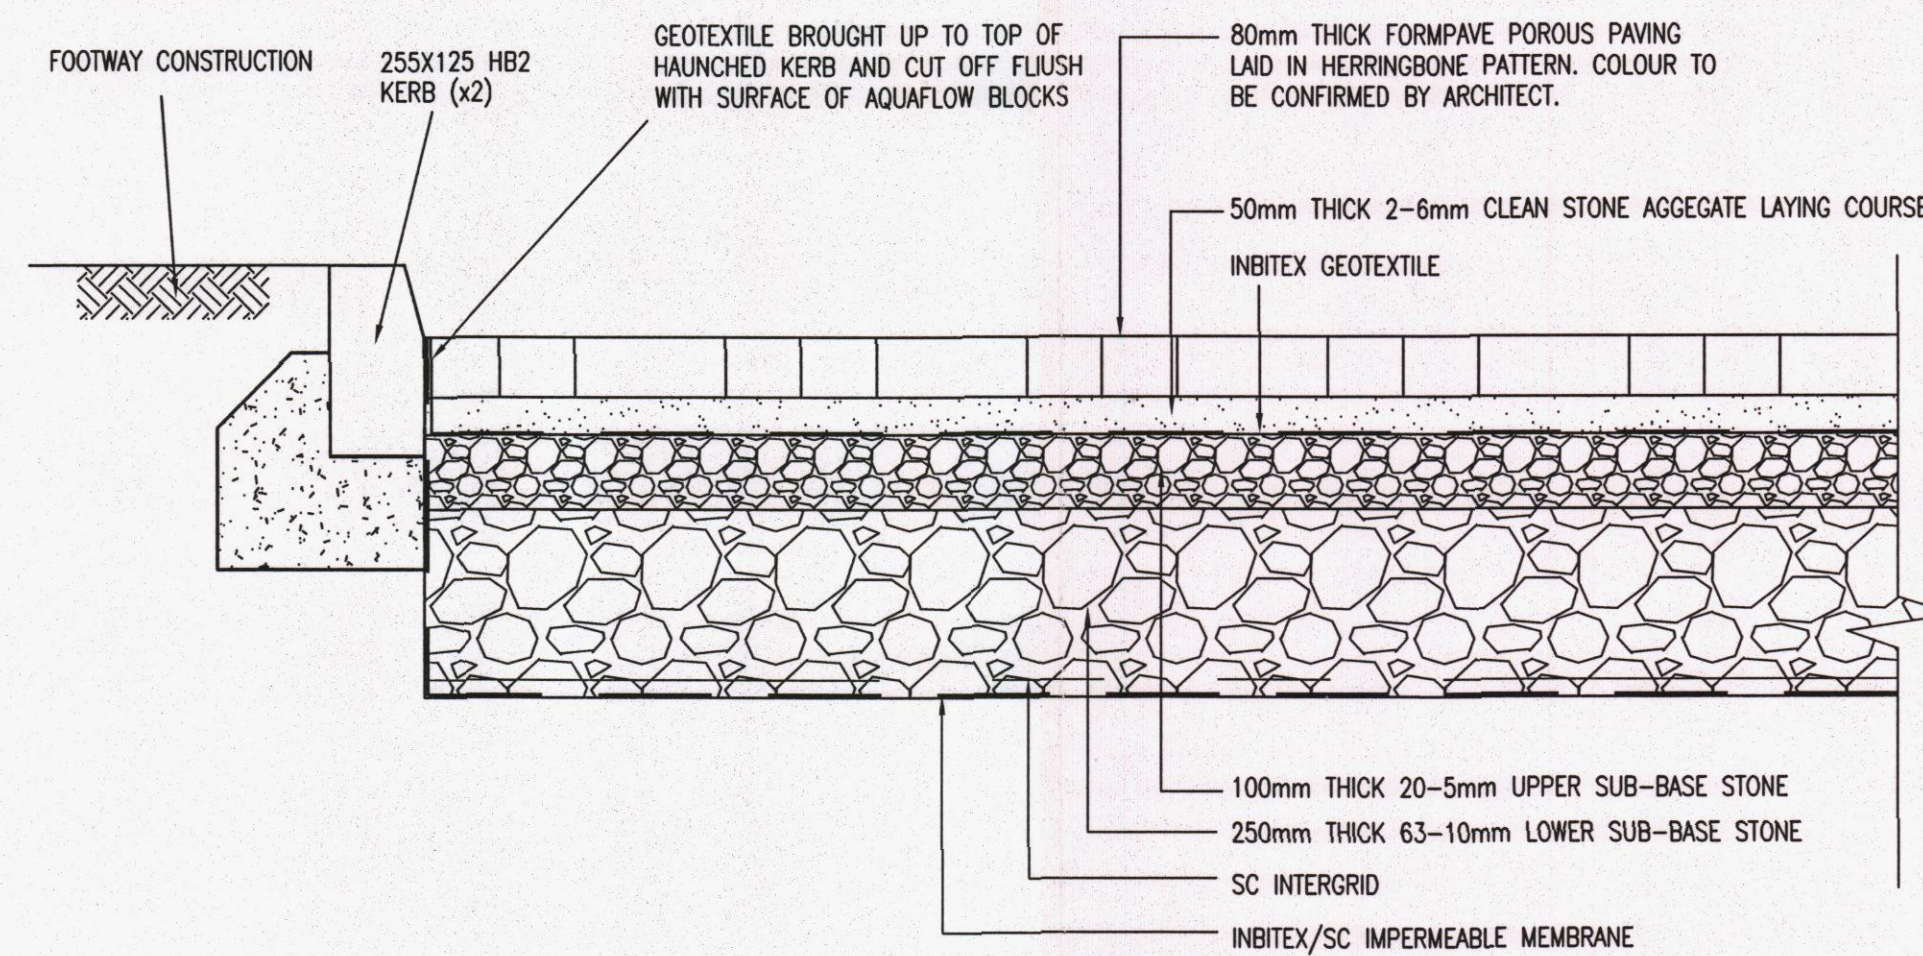


COURTYARD & ROADWAY POROUS BLOCK PAVING DETAILS

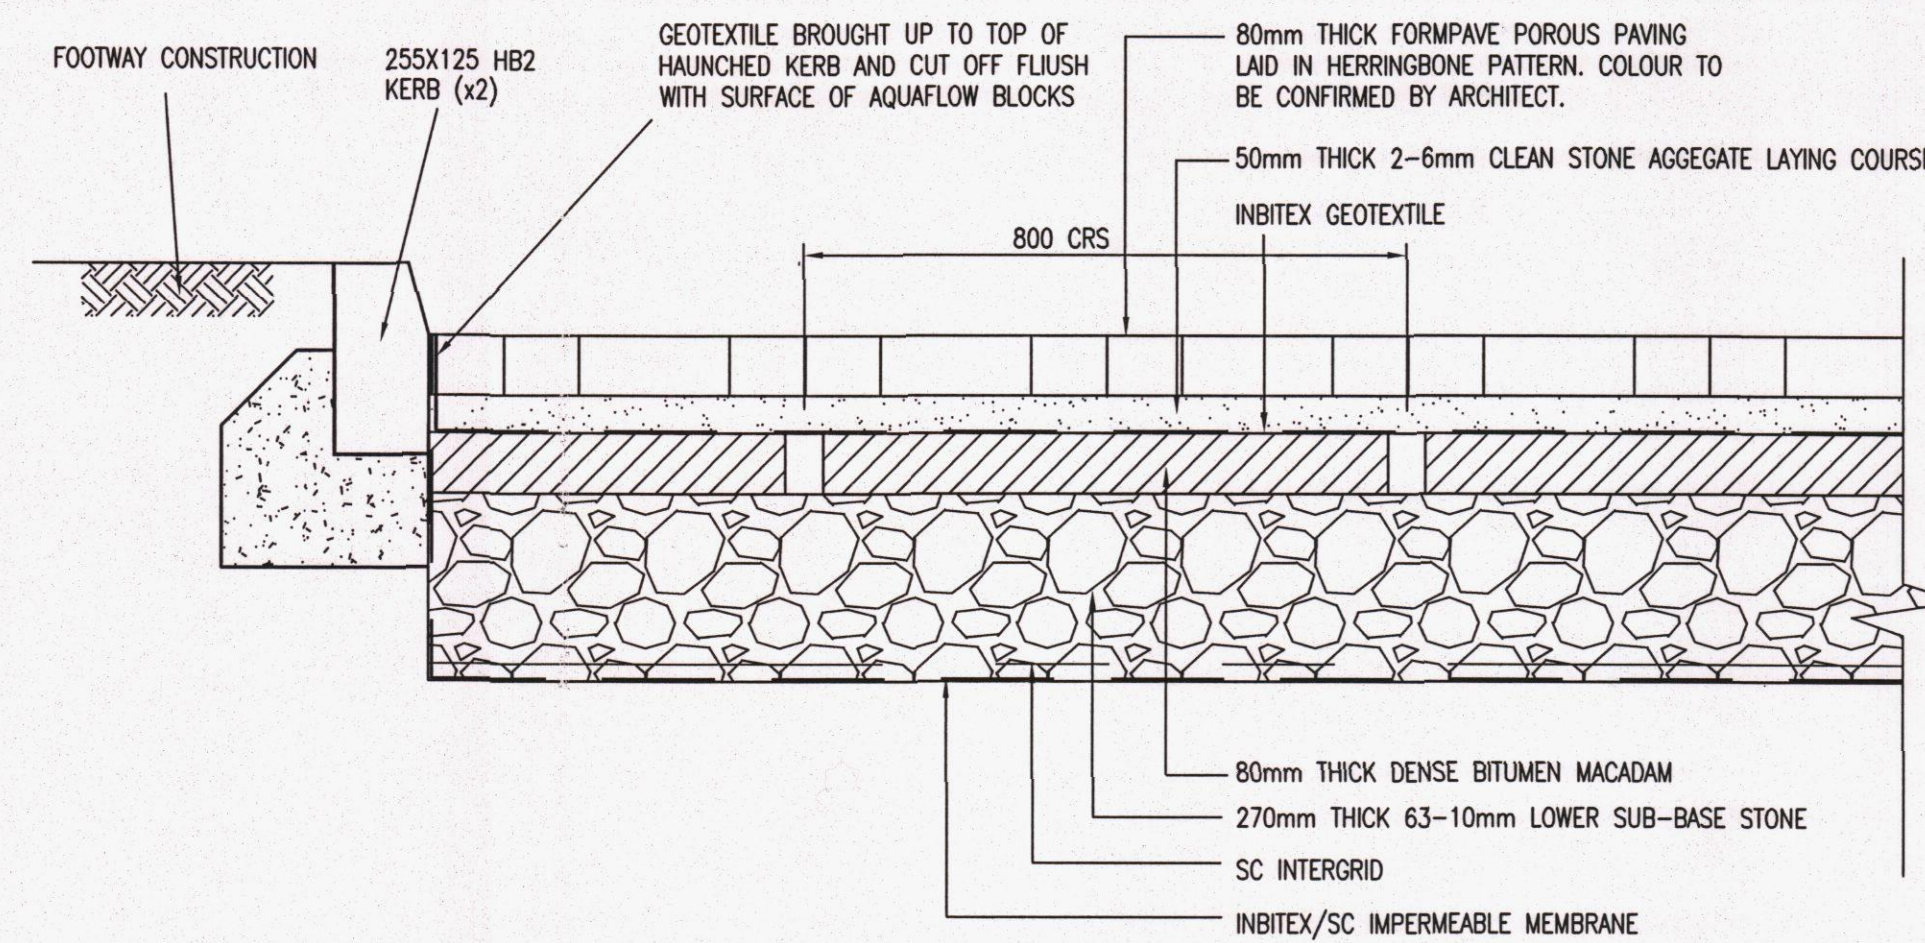


ADOPTABLE ROADWAY POROUS BLOCK PAVING DETAILS
(CONSTRUCTION RUNNING SURFACE)

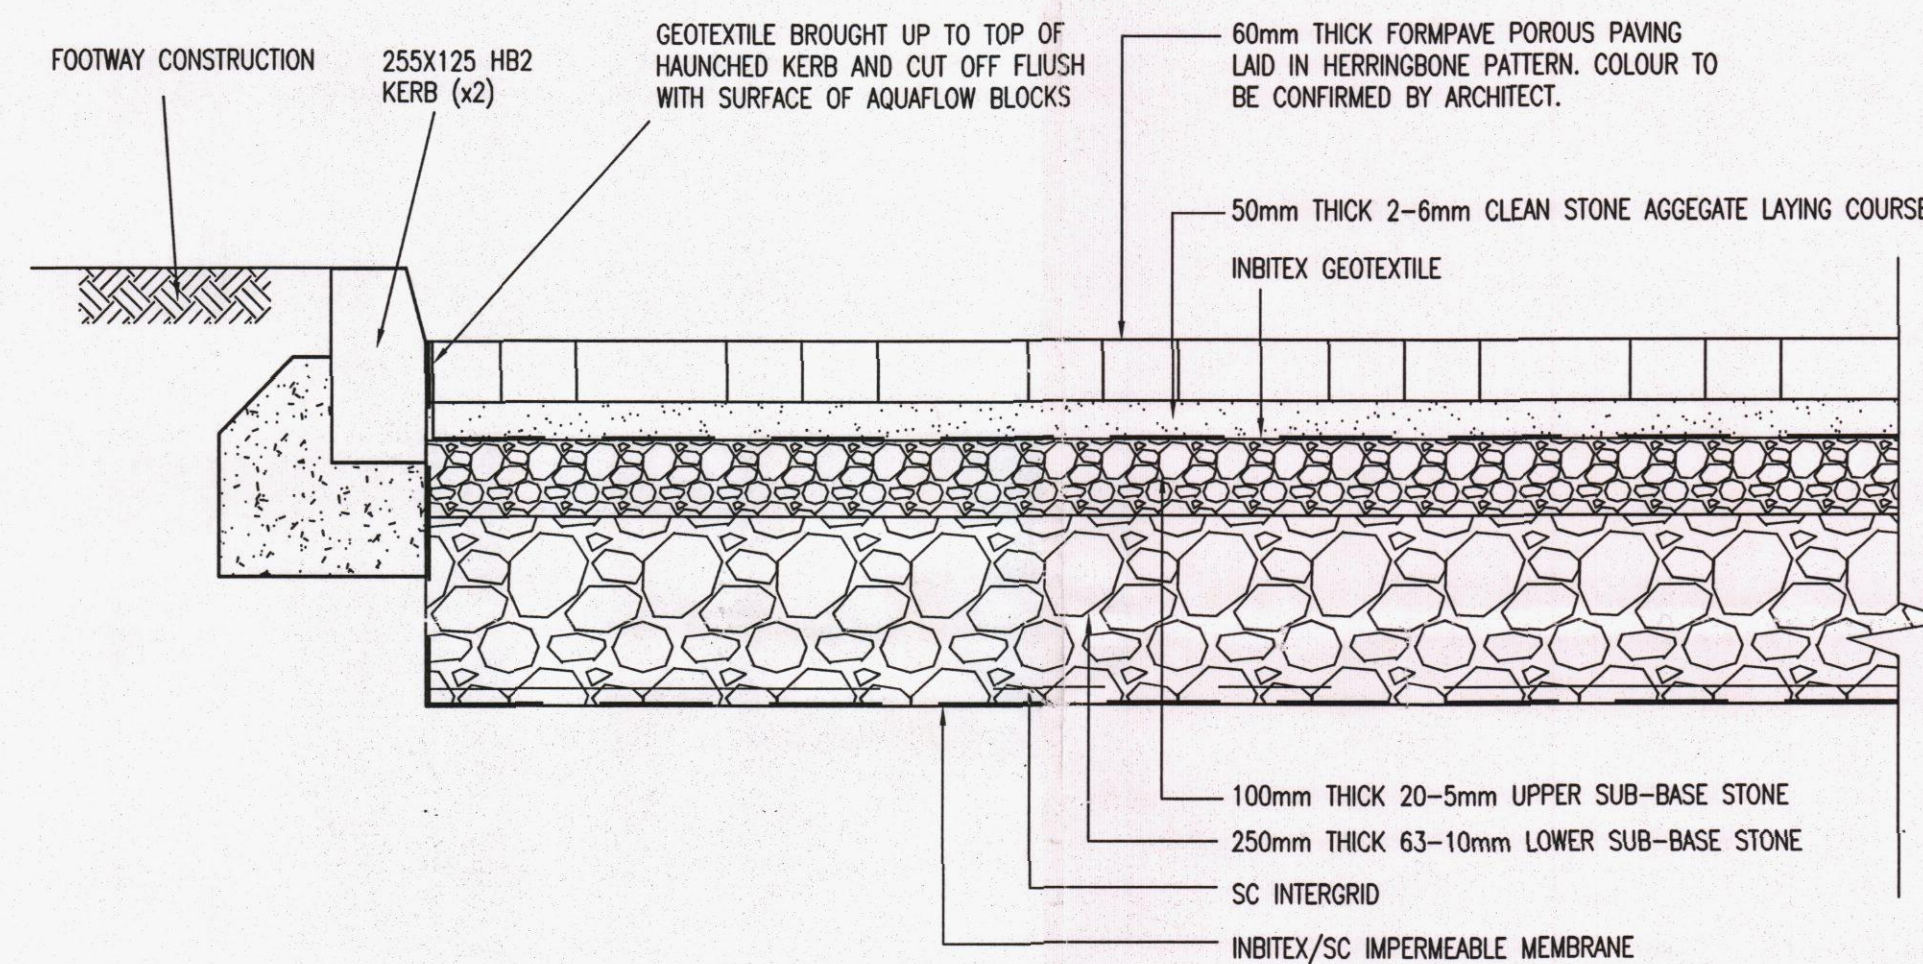

PRIVATE DRIVEWAY POROUS BLOCK PAVING DETAILS

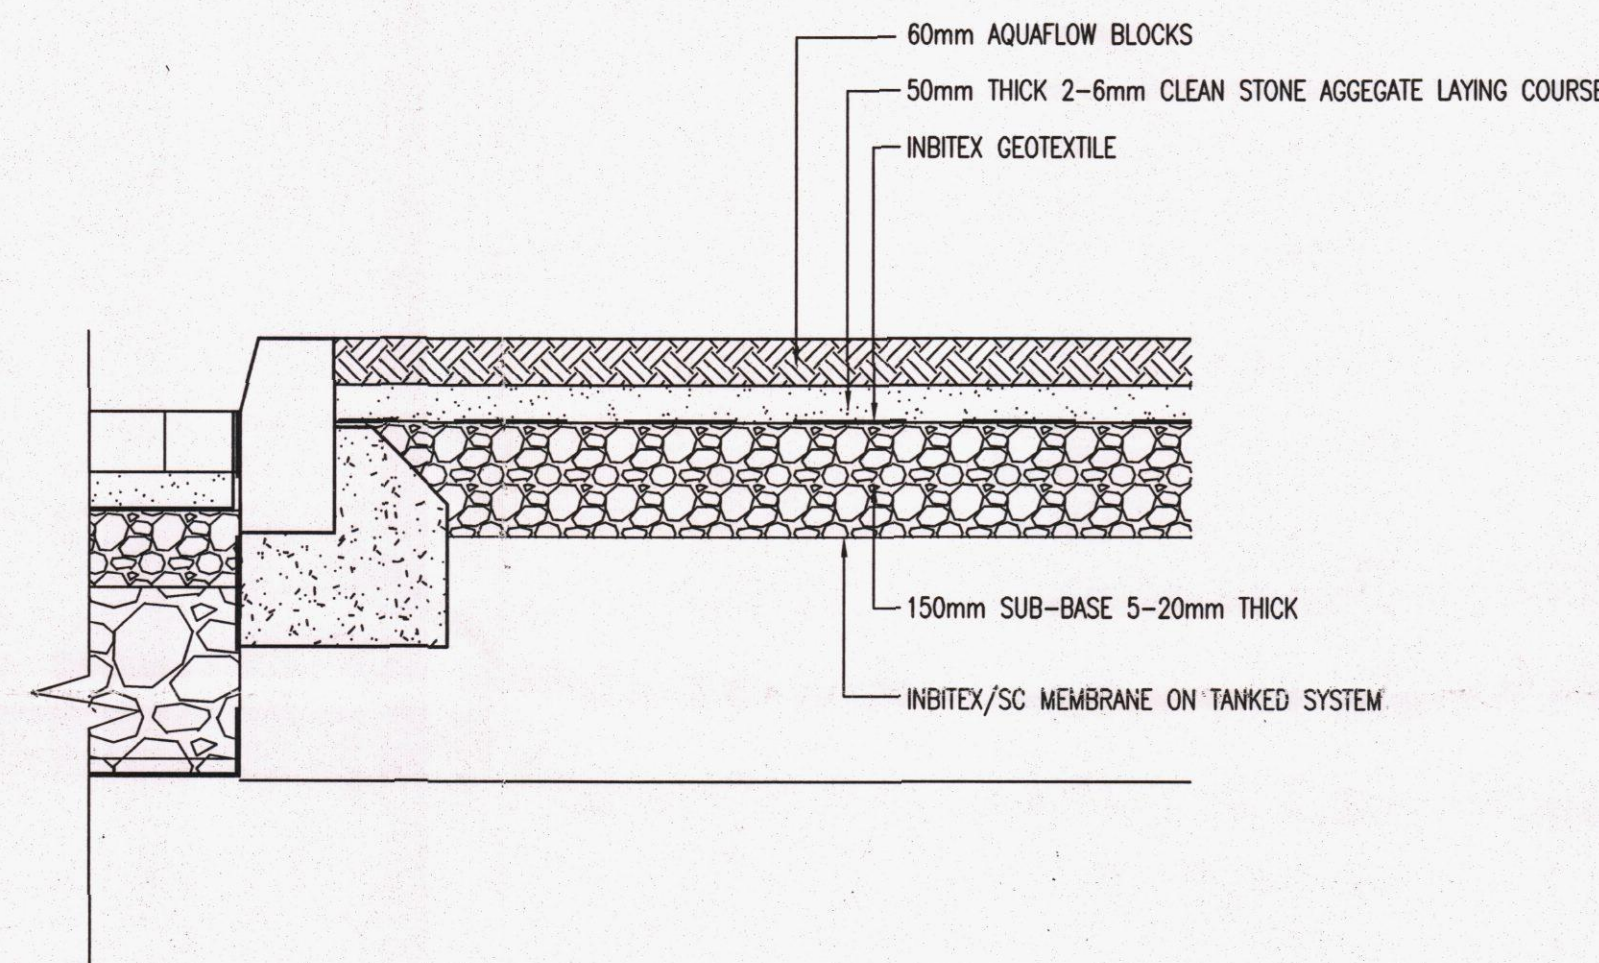

TYPICAL POROUS FOOTPATH CONSTRUCTION BLOCK PAVING DETAILS

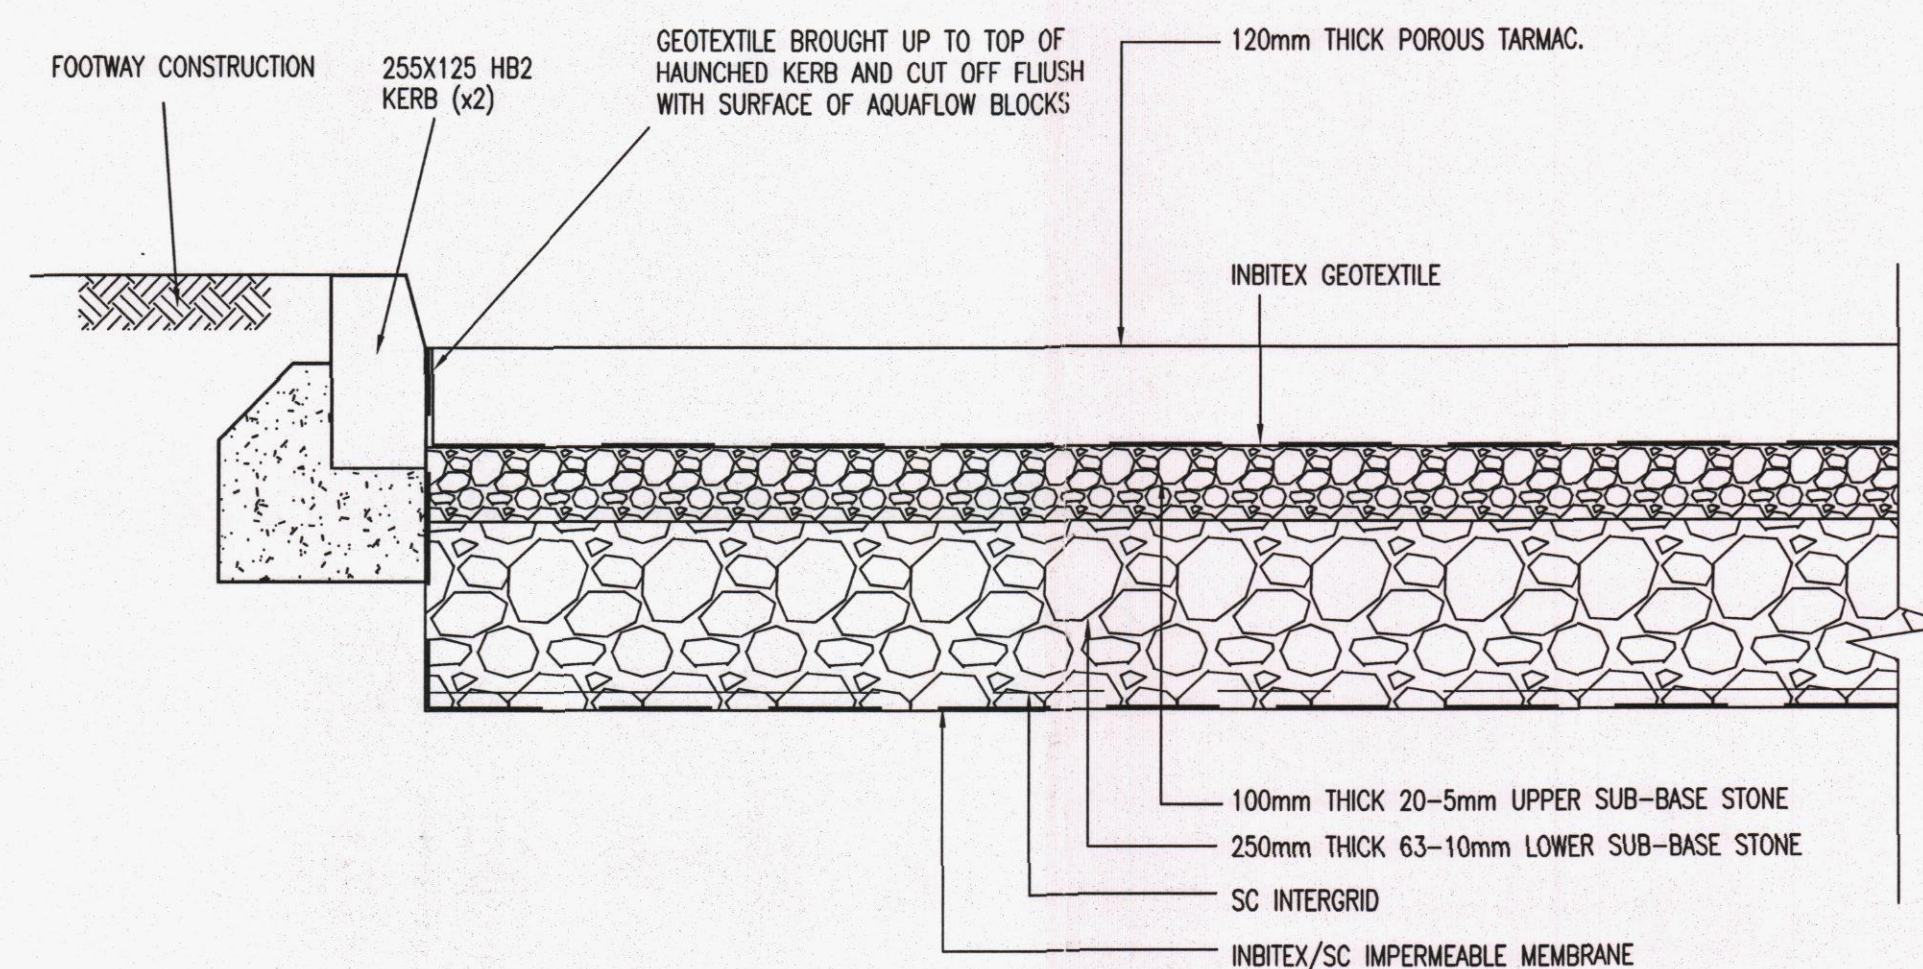

ROADWAY POROUS TARMAC PAVING DETAILS

LAY SC MEMBRANE, INTERGRID, 270mm OF SUB BASE AND SC INTERGRID

LAY 80mm OF DENSE BASE COURSE DENSE BITUMEN MACADAM (DBM) OVER SUB BASE (SEE SPECIFICATION)

AFTER BUILDING WORK IS COMPLETED
CLEAN DENSE BITUMEN MACADAM (DBM) SURFACE

CUT 20/50 DIAMETER HOLES AT 800mm CENTRES THROUGH DBM SURFACE INTO SUB BASE


FILL HOLES WITH 2-6mm CLEAN STONE

LAY INBITEX, 50mm LAYING COURSE AND AQUAFLOW BLOCKS OR SLABS

CONSTRUCTION RUNNING SURFACE NOTES

NOTES:

1. THIS DRAWING IS COPYRIGHT AND SHOULD NOT BE REPRODUCED WITHOUT APPROVAL.
2. THIS DRAWING IS TO BE READ IN CONJUNCTION WITH THE ARCHITECTS DRAWINGS. ANY DISCREPANCIES ARE TO BE BROUGHT TO THE ATTENTION OF BOTH PARTIES IMMEDIATELY.
3. ANY DIMENSIONS/LEVELS INDICATED 'ref.' REFER TO ASSUMED/EXISTING DIMENSIONS WHICH ARE TO BE SITE CHECKED PRIOR TO THE COMMENCEMENT OF ANY WORK.

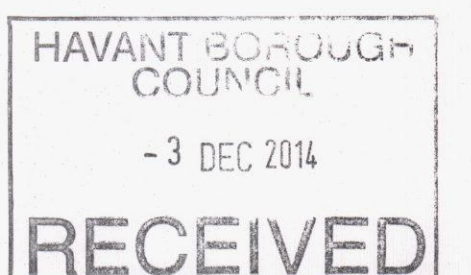

CONSTRUCTION

C2	CONSTRUCTION	HDL/11.14	HDL/11.14	HDL/11.14
C1	CONSTRUCTION	HDL/11.14	HDL/11.14	HDL/11.14
Version	Amendment	Revised by and date	Checked by and date	Approved by and date
ORIGINAL DRAWING SIZE - A1		X-REFS:		
CAD REF.				

HAMILL DAVIES LIMITED Consulting Civil and Structural Engineers	Client	FOREMAN HOMES LTD		
	Project	POROUS PAVING CONSTRUCTION DETAILS (ATTENUATION)		
	Purpose	CONSTRUCTION	Drawn	KJH
	Designed	AS SHOWN	AS SHOWN	AS SHOWN
	Issued Office	SWANMORE	Drawing Number	ST31
Telephone	01489 893 596	Version	C2	