


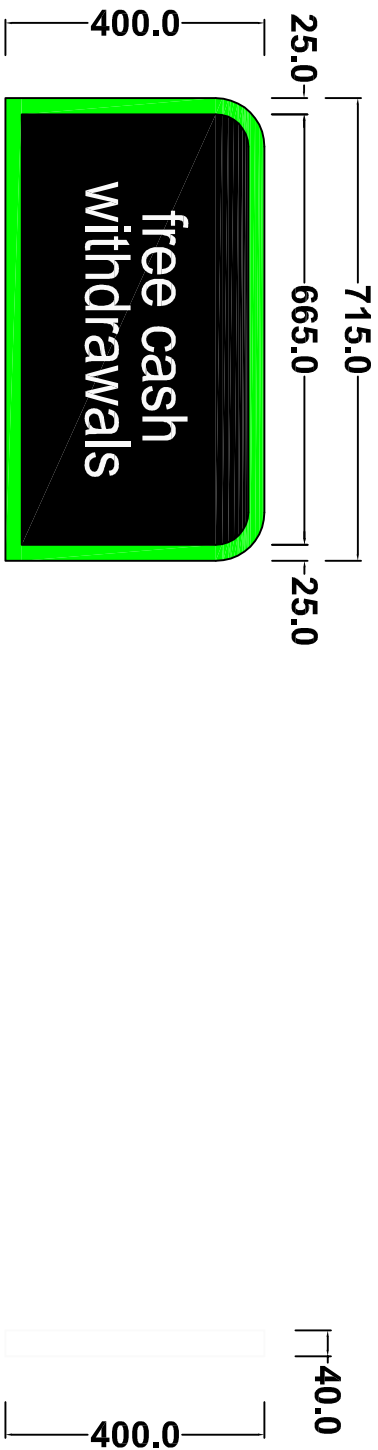

METHOD OF ILLUMINATION:

- LED - ROWS OF LED LIGHTS BEHIND THE TEXT AND GREEN PANELS
- BLACK PANELS ARE OPAQUE
- GREEN PANELS AND WHITE LETTERING ARE TRANSLUCENT
- STATIC ILLUMINATION
- INTERNAL ILLUMINATION
- APPROX. >60 lux @ 1.0 METRE AND WITH AMBIENT LIGHTING >80 lux

03	
02	
01	
REVISION	DESCRIPTION
SITE ADDRESS	
TITLE	
FTU UNIVERSAL P87 / 6625 / 5684	
TOP ONLY	
DRAWN	DATE
CB	22/01/2013
REF/DWG No.	SHEET
NW0295	PLAN 90A
SCALE	REVISION
N.T.S	-
CLIENT	

