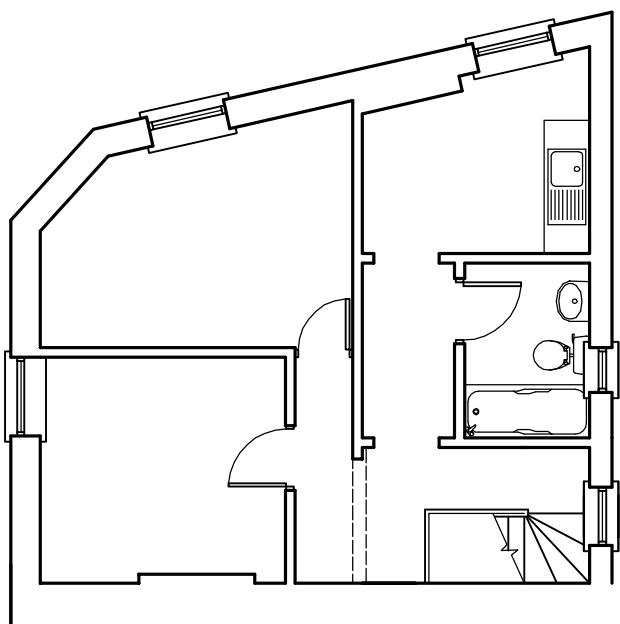
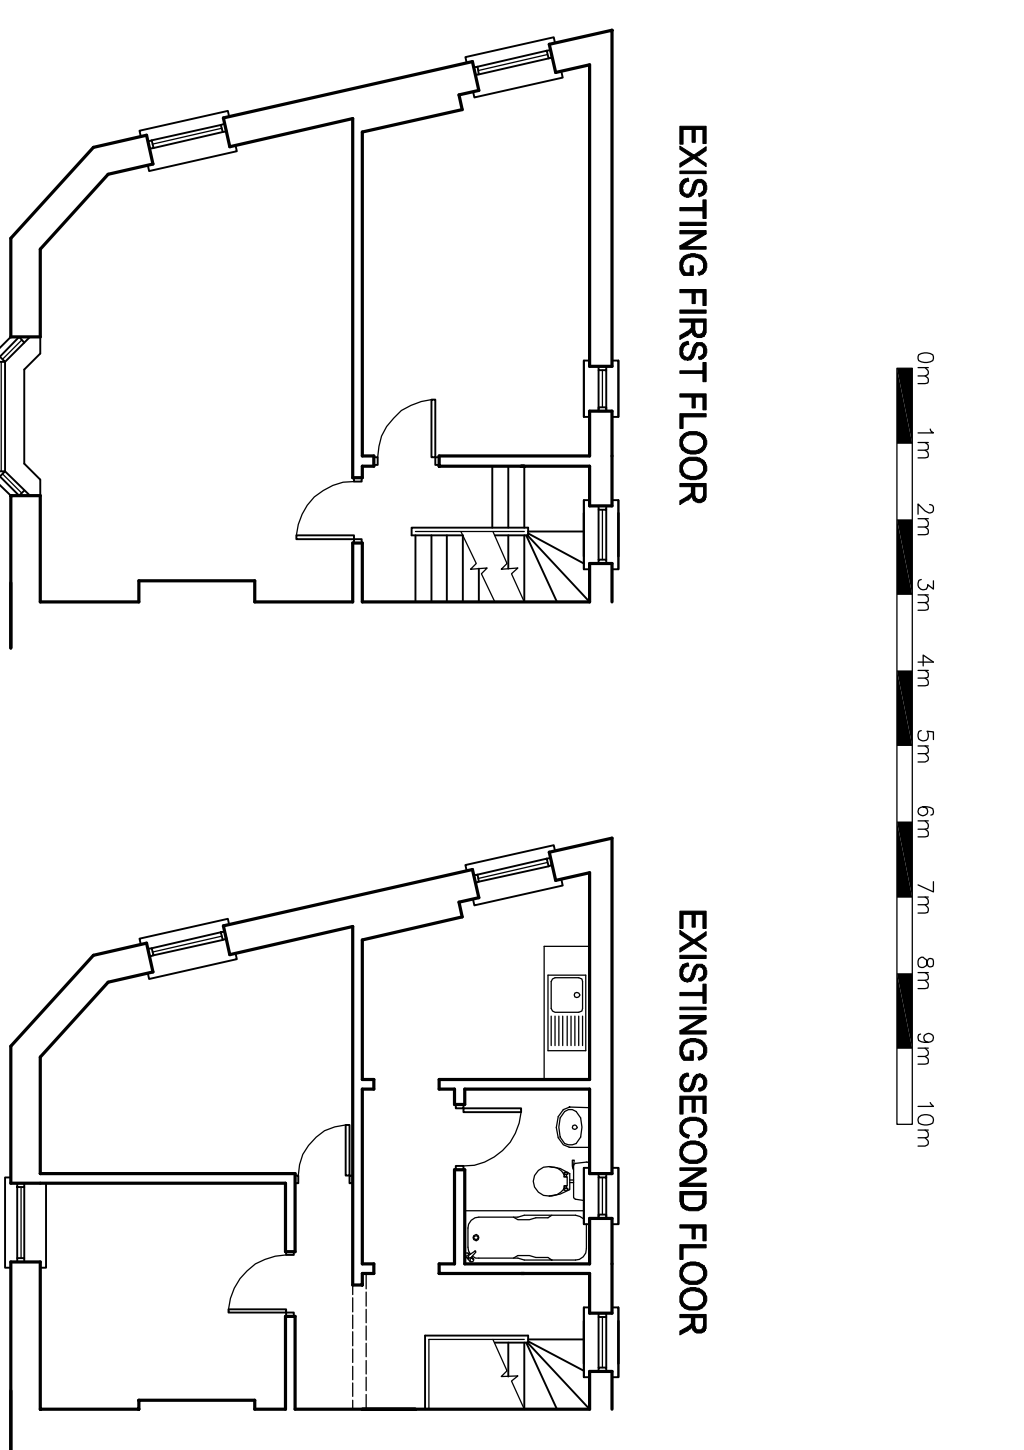
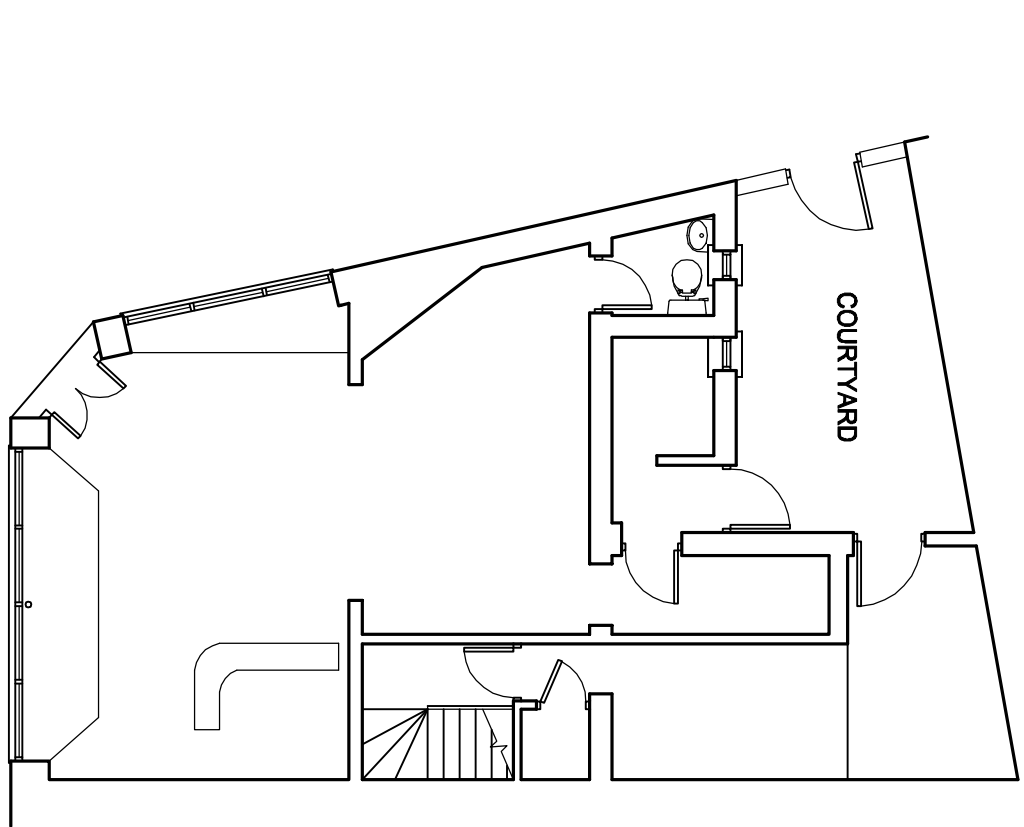
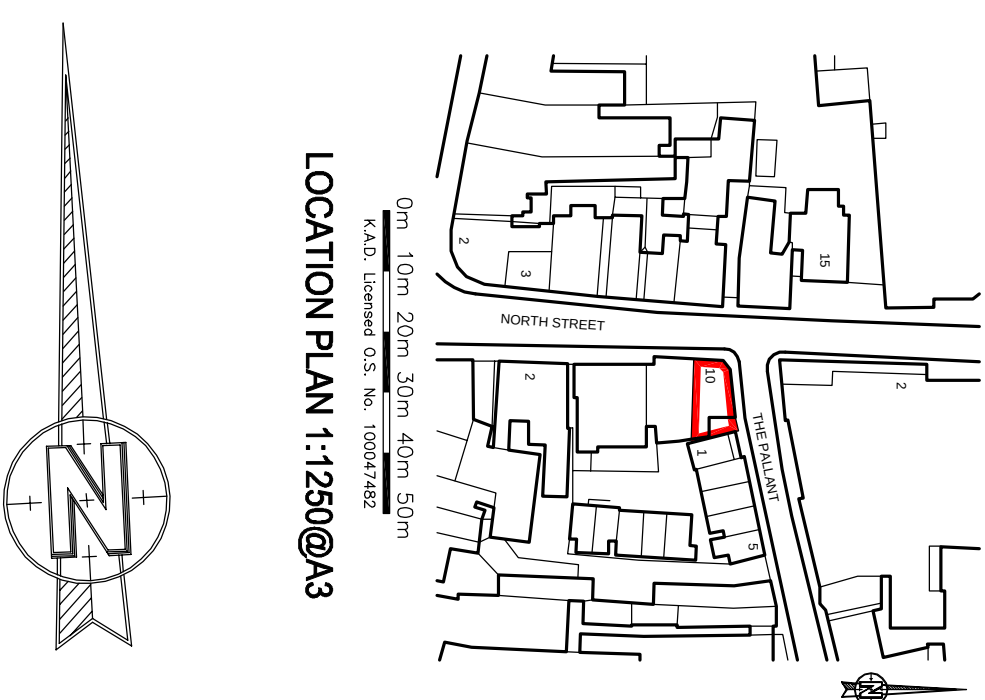
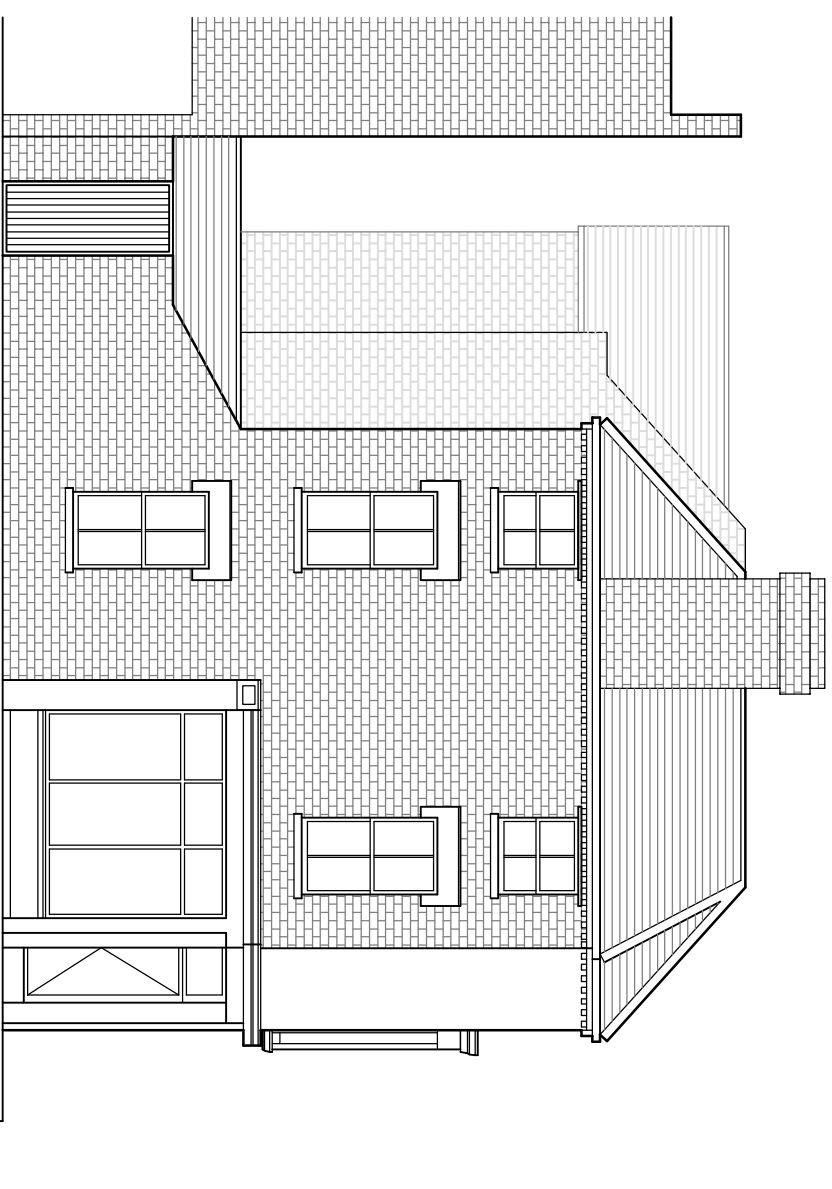
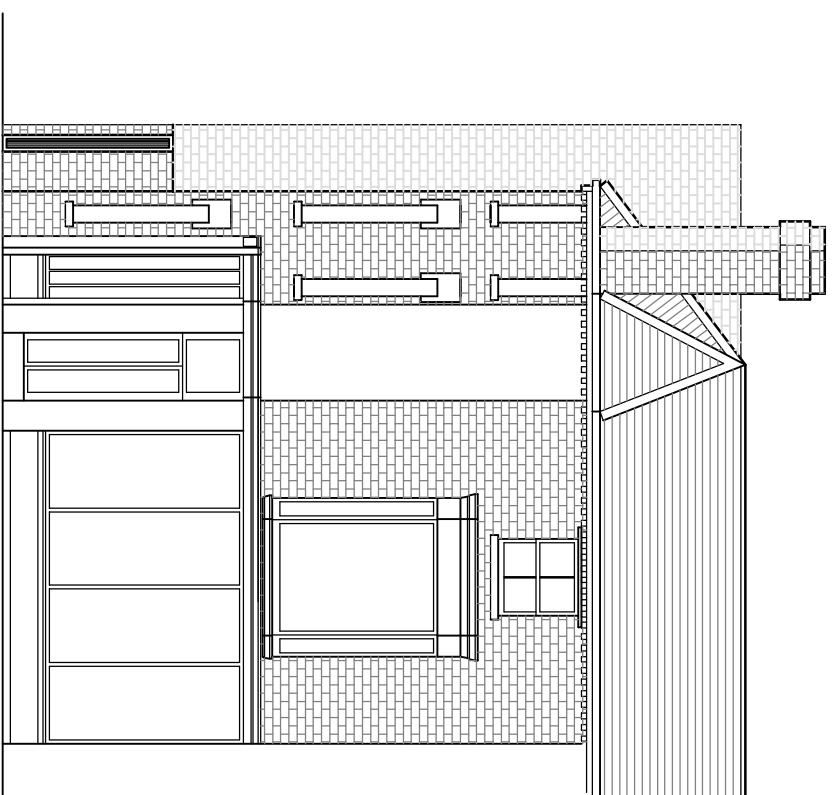


Rev	Revision	By	Date

K NIGHT ARCHITECTURAL

KAD ESIGN

The Gatehouse, Admirals Wood
7 Coldseat Way
Sarnsbury Green
Southampton
SO31 7AT
 mt: 07801 346 479
 t: 01489 660 194
 e: lan@k-a-d.co.uk

Client

LINDA

BUCKINGHAM-GOODSELL

Project

10 NORTH STREET

HAVANT

Drawing

EXISTING FLOOR PLANS

AND ELEVATIONS

Scale	Date
1:100@A3	NOV 2014

Project no.	Sequential	Bldg/Floor	Detail	Rev
KAD	01	A	EX	.