


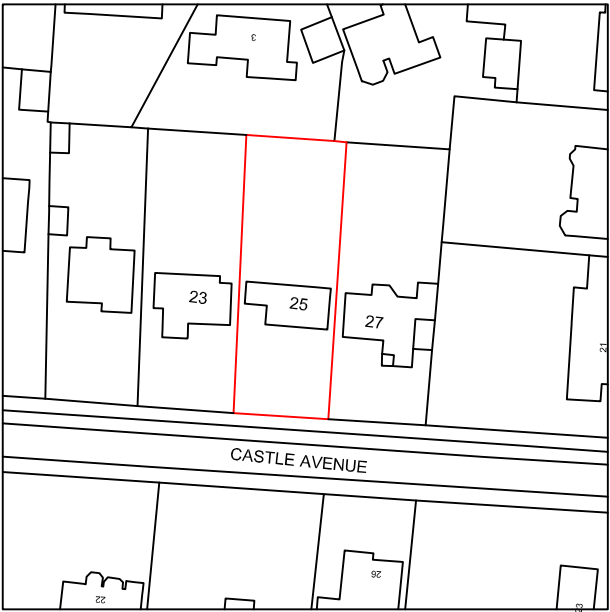

Your Home Plans Ltd Drop Anchor, Drift Lane, Bosham, West Sussex, PO18 8PP Tel: 01243 572414 june@yourhomeplans.co.uk		25 CASTLE AVENUE WARBLINGTON HAMPSHIRE PO9 2RY		Location Map	
Project Number: 25CA-S-15		Date: 15TH OCTOBER 2015		Drawing No: 01	
Drawn By: Your Home Plans Ltd		Checked By: JEG		Scale: 1:1250 A4	