


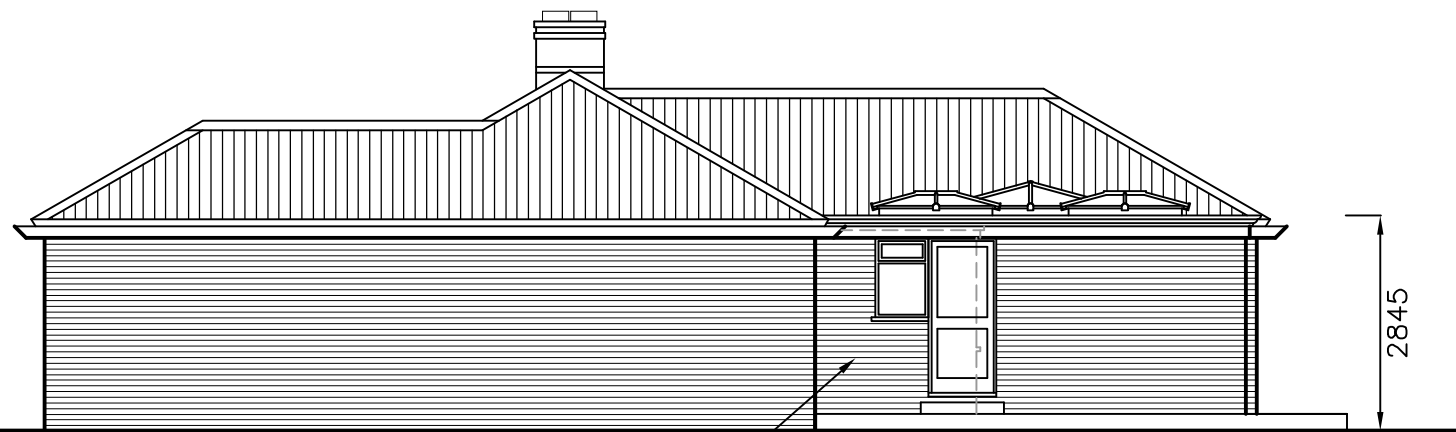


NORTH



WEST

remove existing
conservatory.

5700

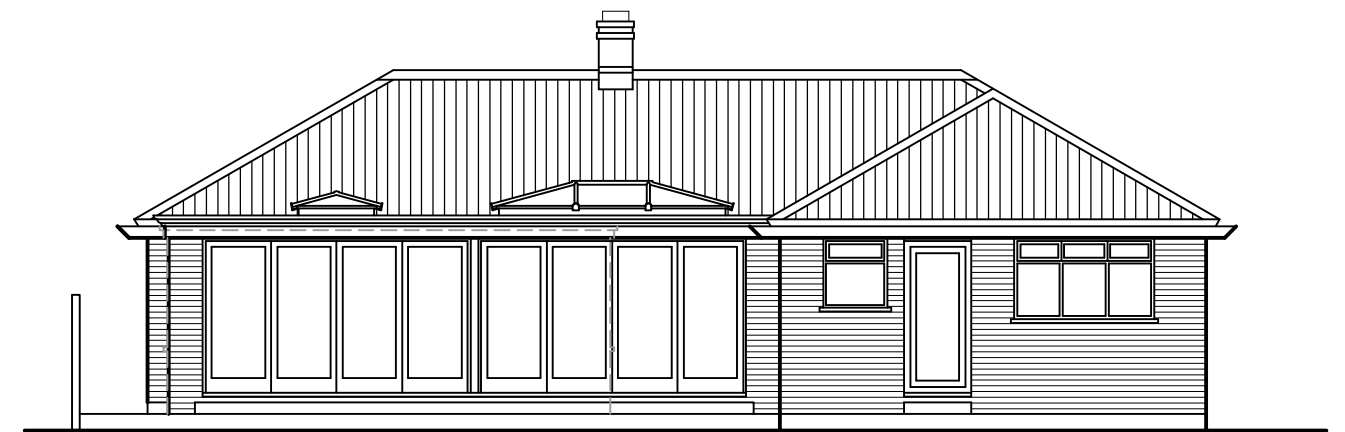

SOUTH

8090

116 Sunnymead Drive,
Waterlooville,
P07 6BX

PROPOSED ELEVATIONS

Revisions

- A. Minor revisions. 14/08/15
- B. Client revisions. 18/08/15
- C.
- D.



Scale A1 = 1:50, A3 = 1:100
Date 11/08/15
Drawn JHL

metres

10

20

30

1560-402^B