





Elevation Viewpoint from West to East - Scale 1:200

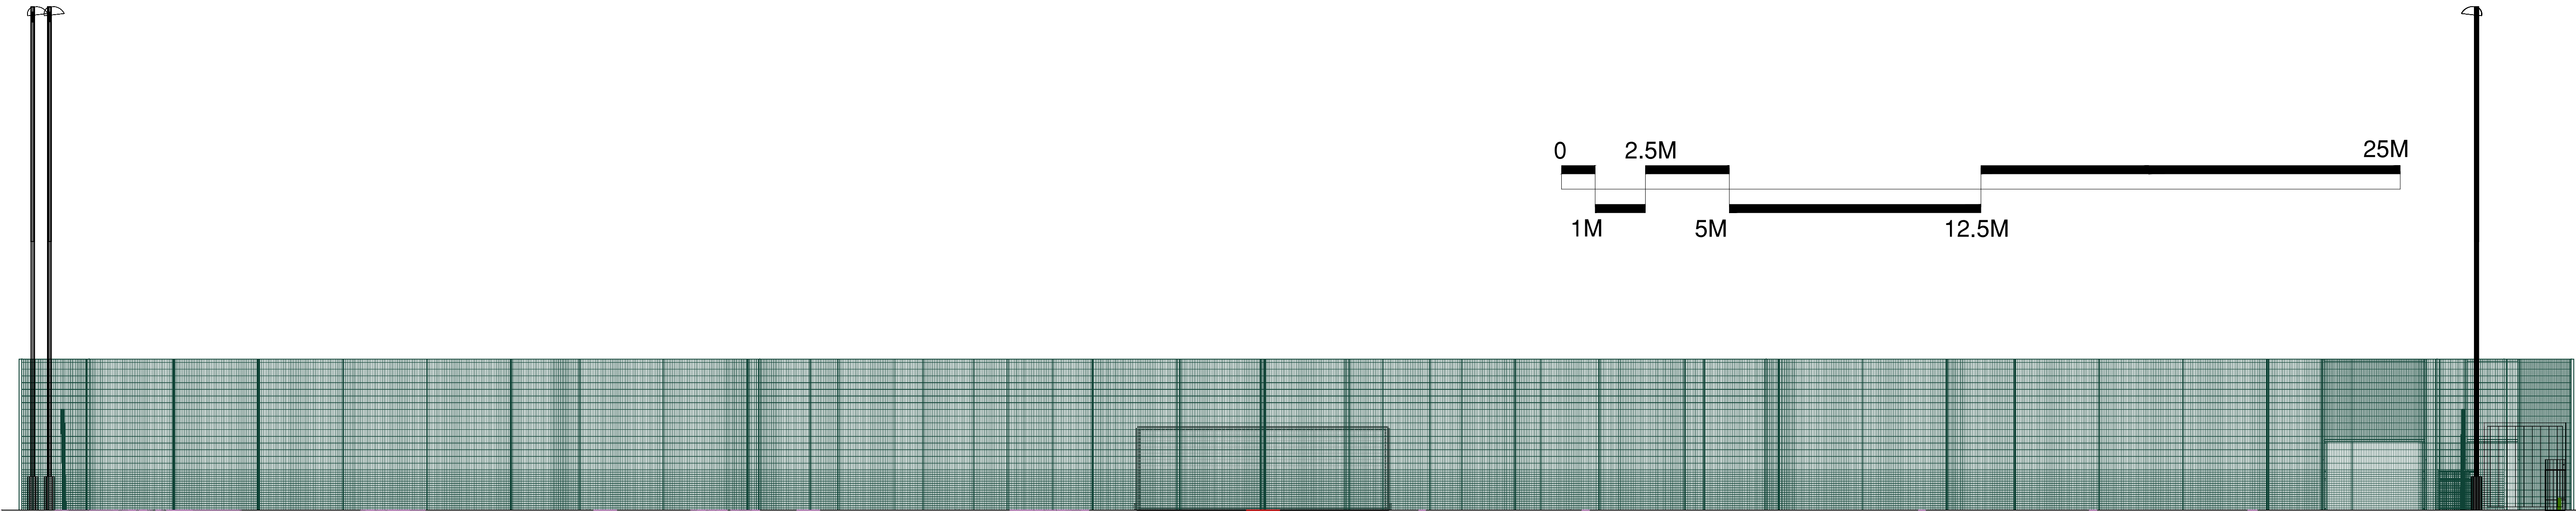

Elevation Viewpoint from South to North - Scale 1:100

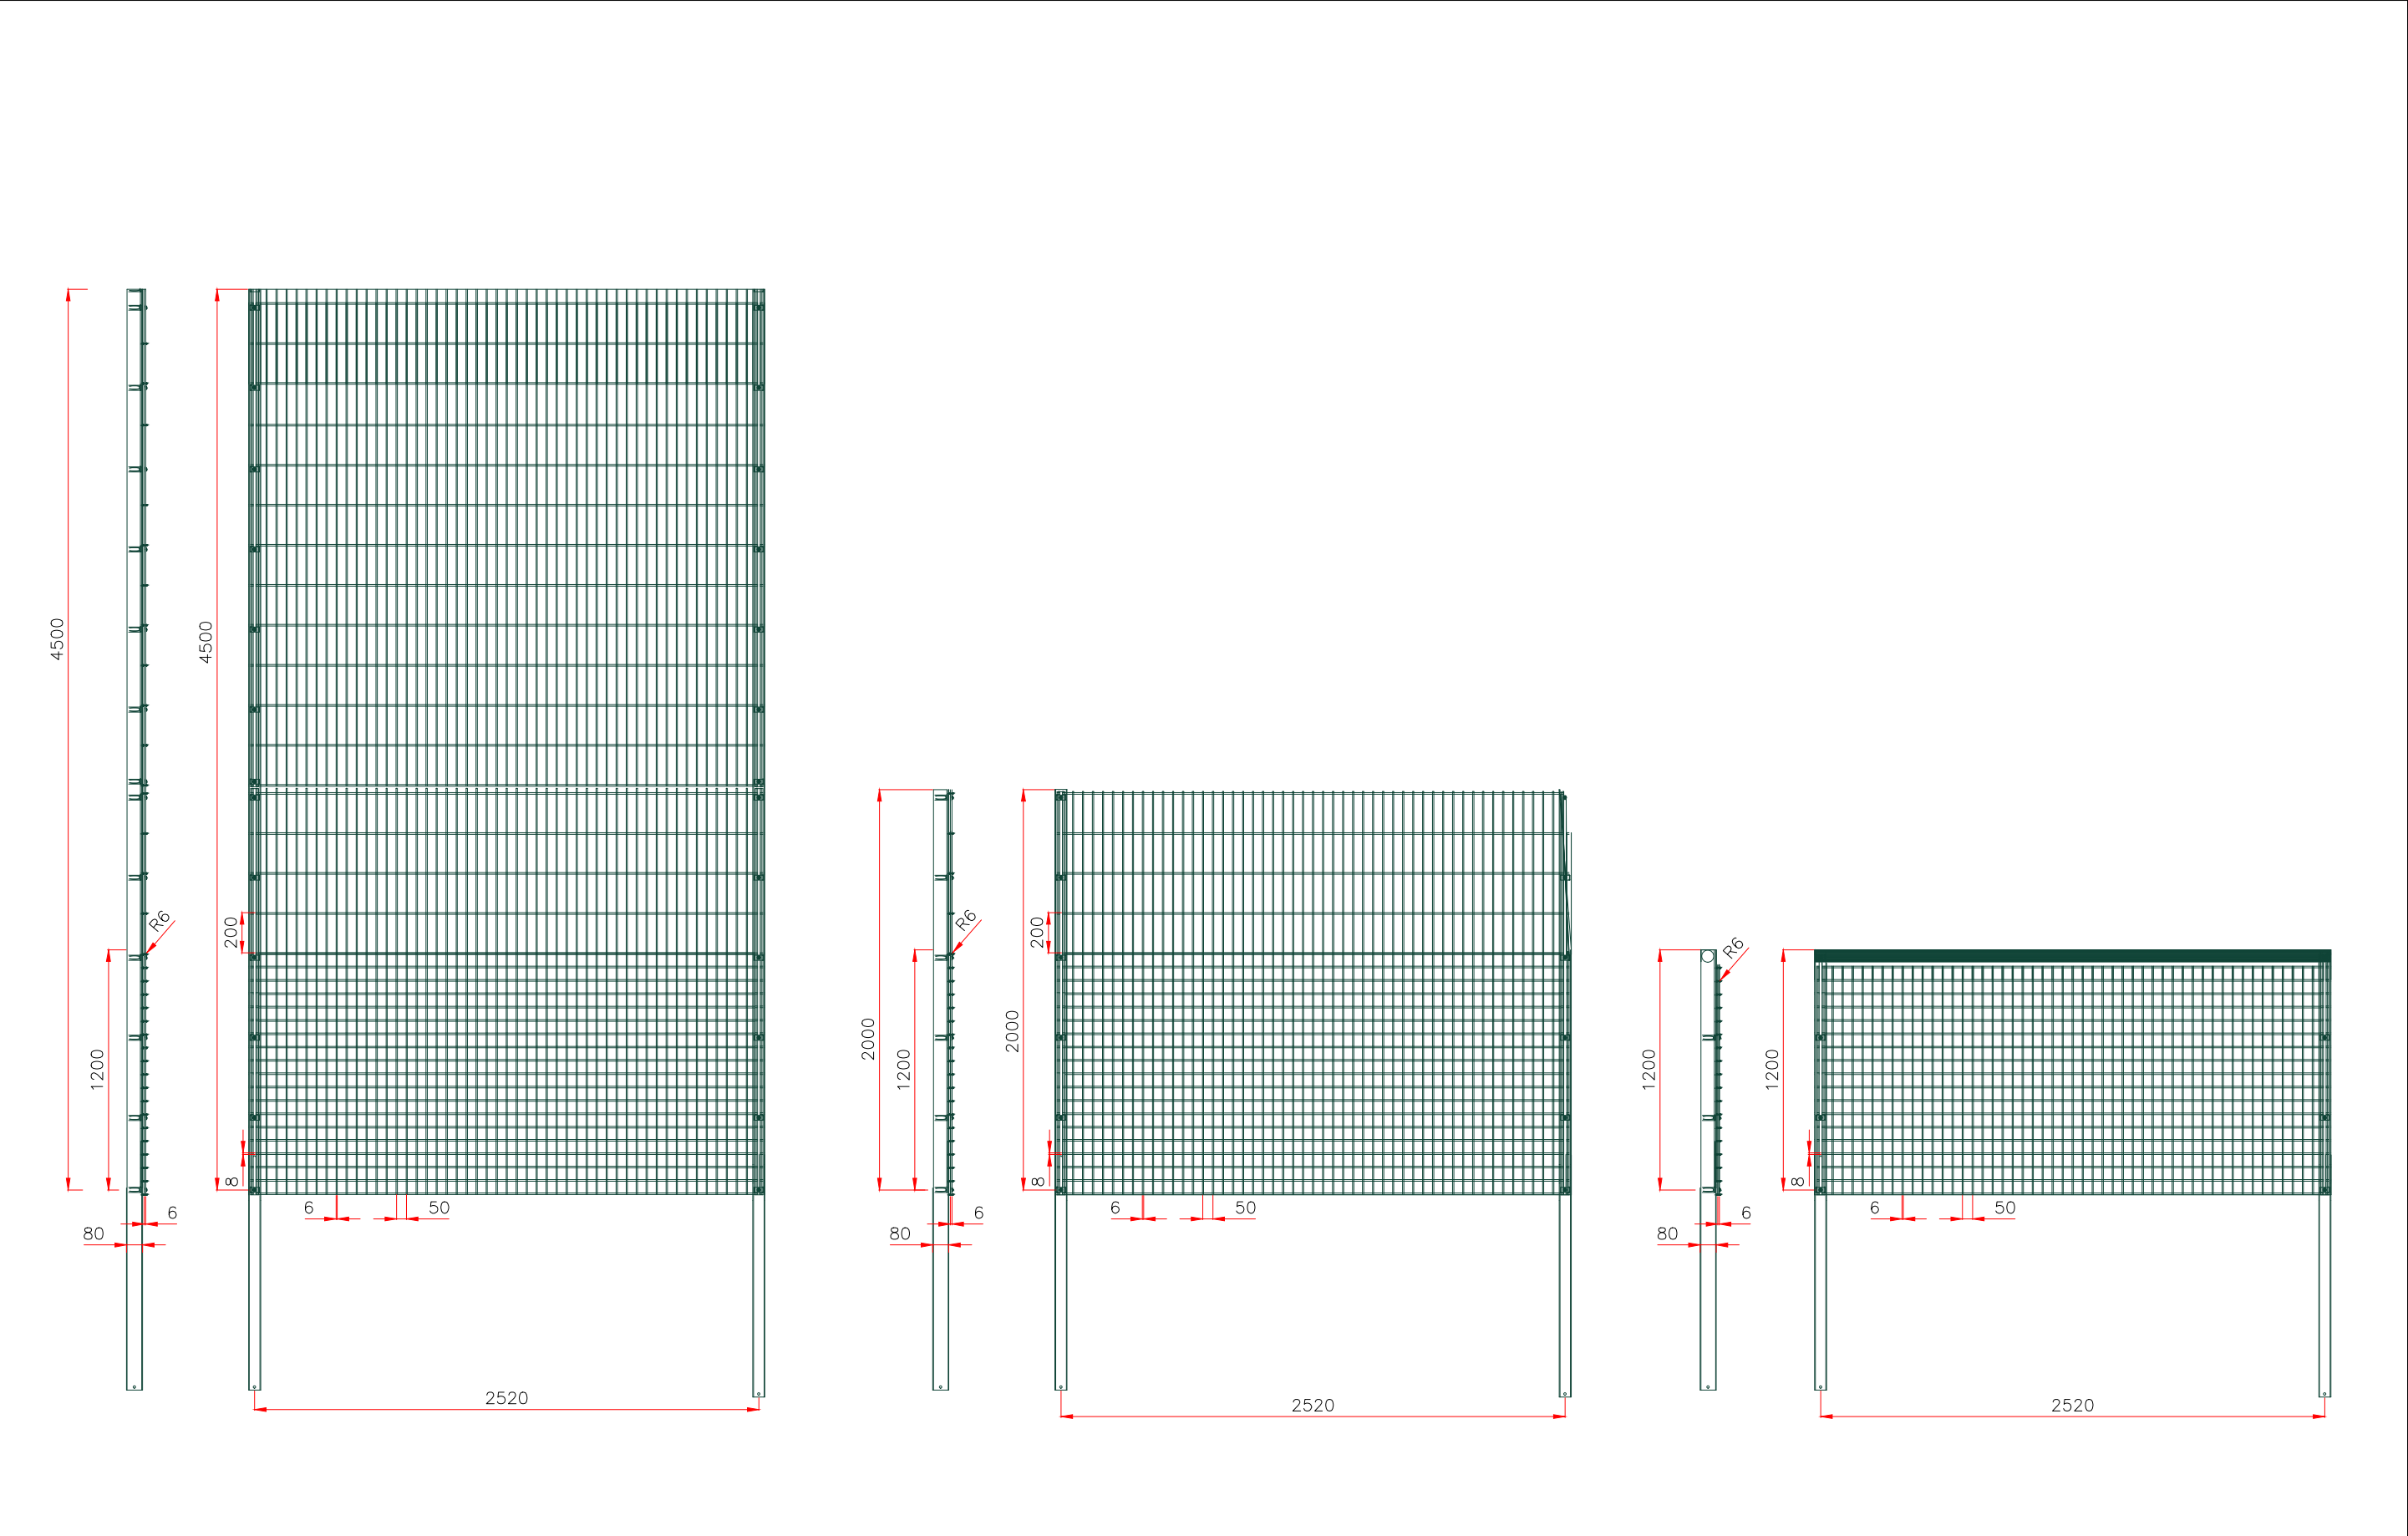

Fencing Elevation Section - NTS

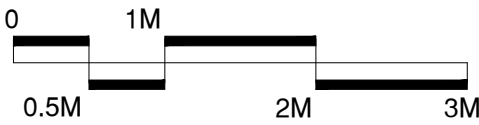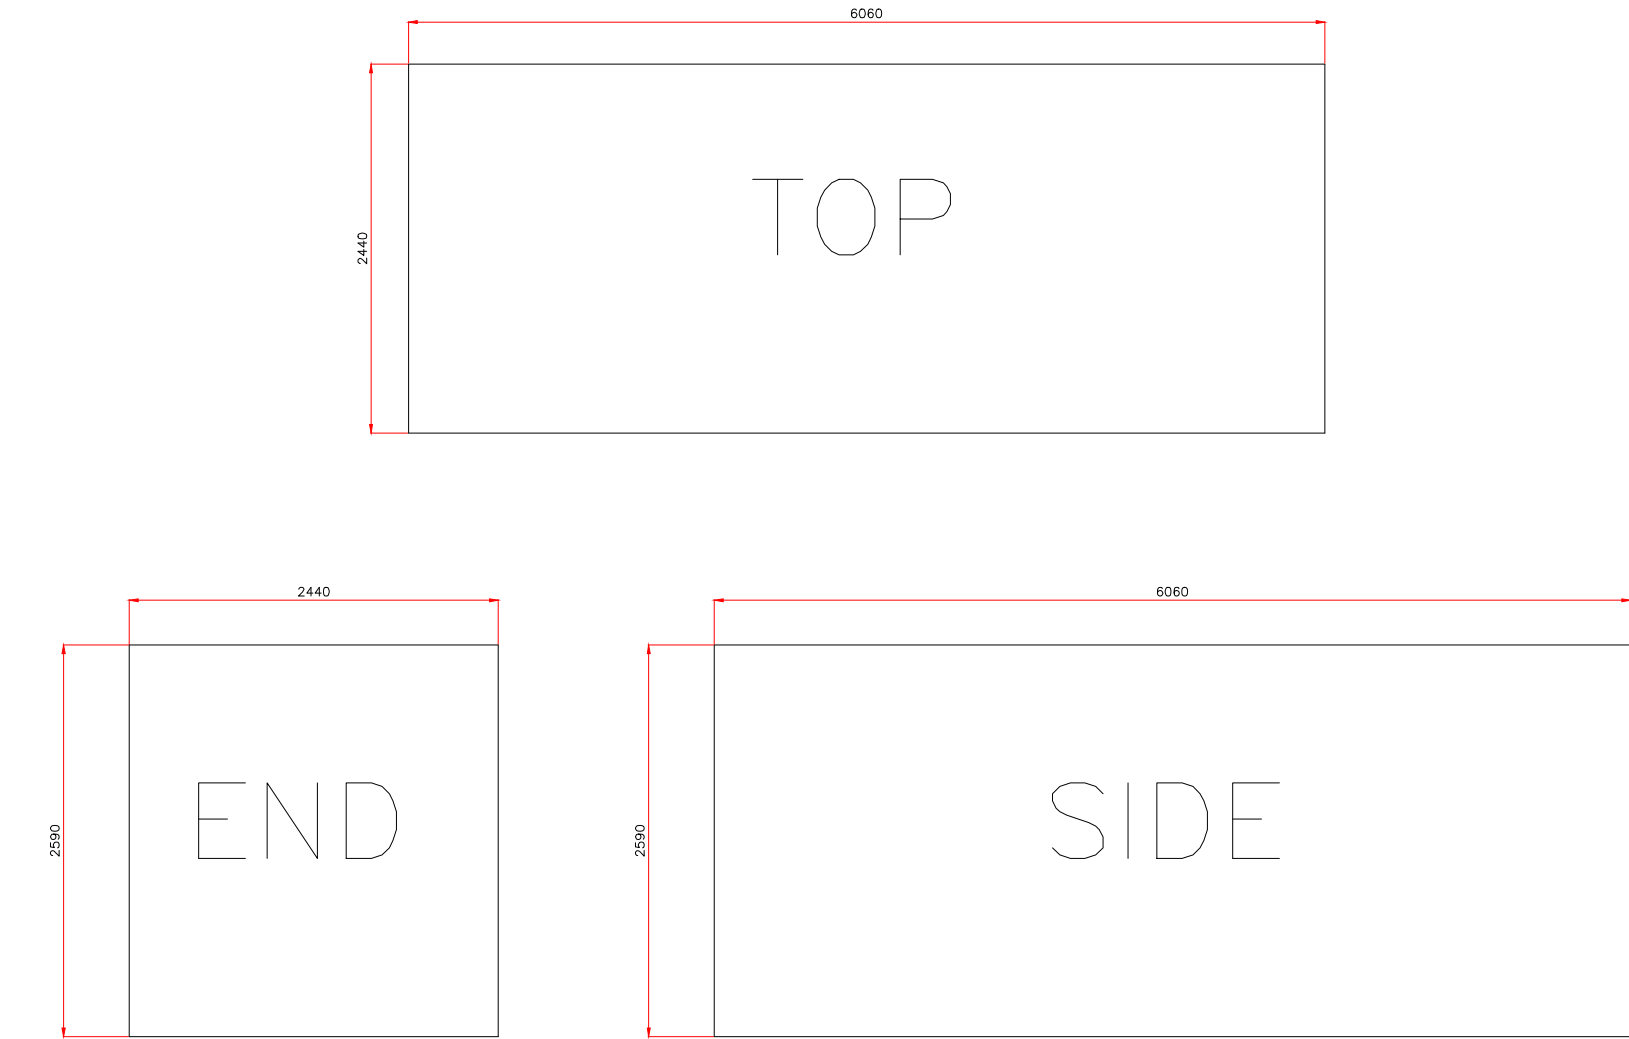

Storage Container Dimensions - Scale 1:50

SSL

Surfacing Standards Limited

SPORTS PITCH CONSULTANTS

CONSULTANTS

Surfacing Standards Ltd

1a Park House, Colby

Northants, NN17 5DU

01536 402 012

1. DO NOT SCALE FROM DRAWING. ALL DIMENSIONS TO BE CHECKED ON SITE PRIOR TO COMMENCEMENT OF WORKS.

2. THIS DRAWING IS COPYRIGHT TO SURFACING STANDARDS LTD

3. ALL PERSONNEL SHOULD BE AWARE OF THE HEALTH AND SAFETY PLAN WHICH IS RETAINED IN THE SITE MANAGERS OFFICE.

NOTES

00	PLANNING ISSUE	WB	02.10.15		
REV	DESCRIPTION	BY	CHK	DATE	

SSL

Surfacing Standards Limited

SPORTS PITCH CONSULTANTS

KEY PLAN

AUTHOR

Wesley Bugg

TITLE

Front Lawn Recreation Ground

Artificial Turf Pitch

ATP Elevation

PROJECT	SCALE	SIZE
SSL1982	As Stated	A1
DRAWING No		REVISION
06		00