

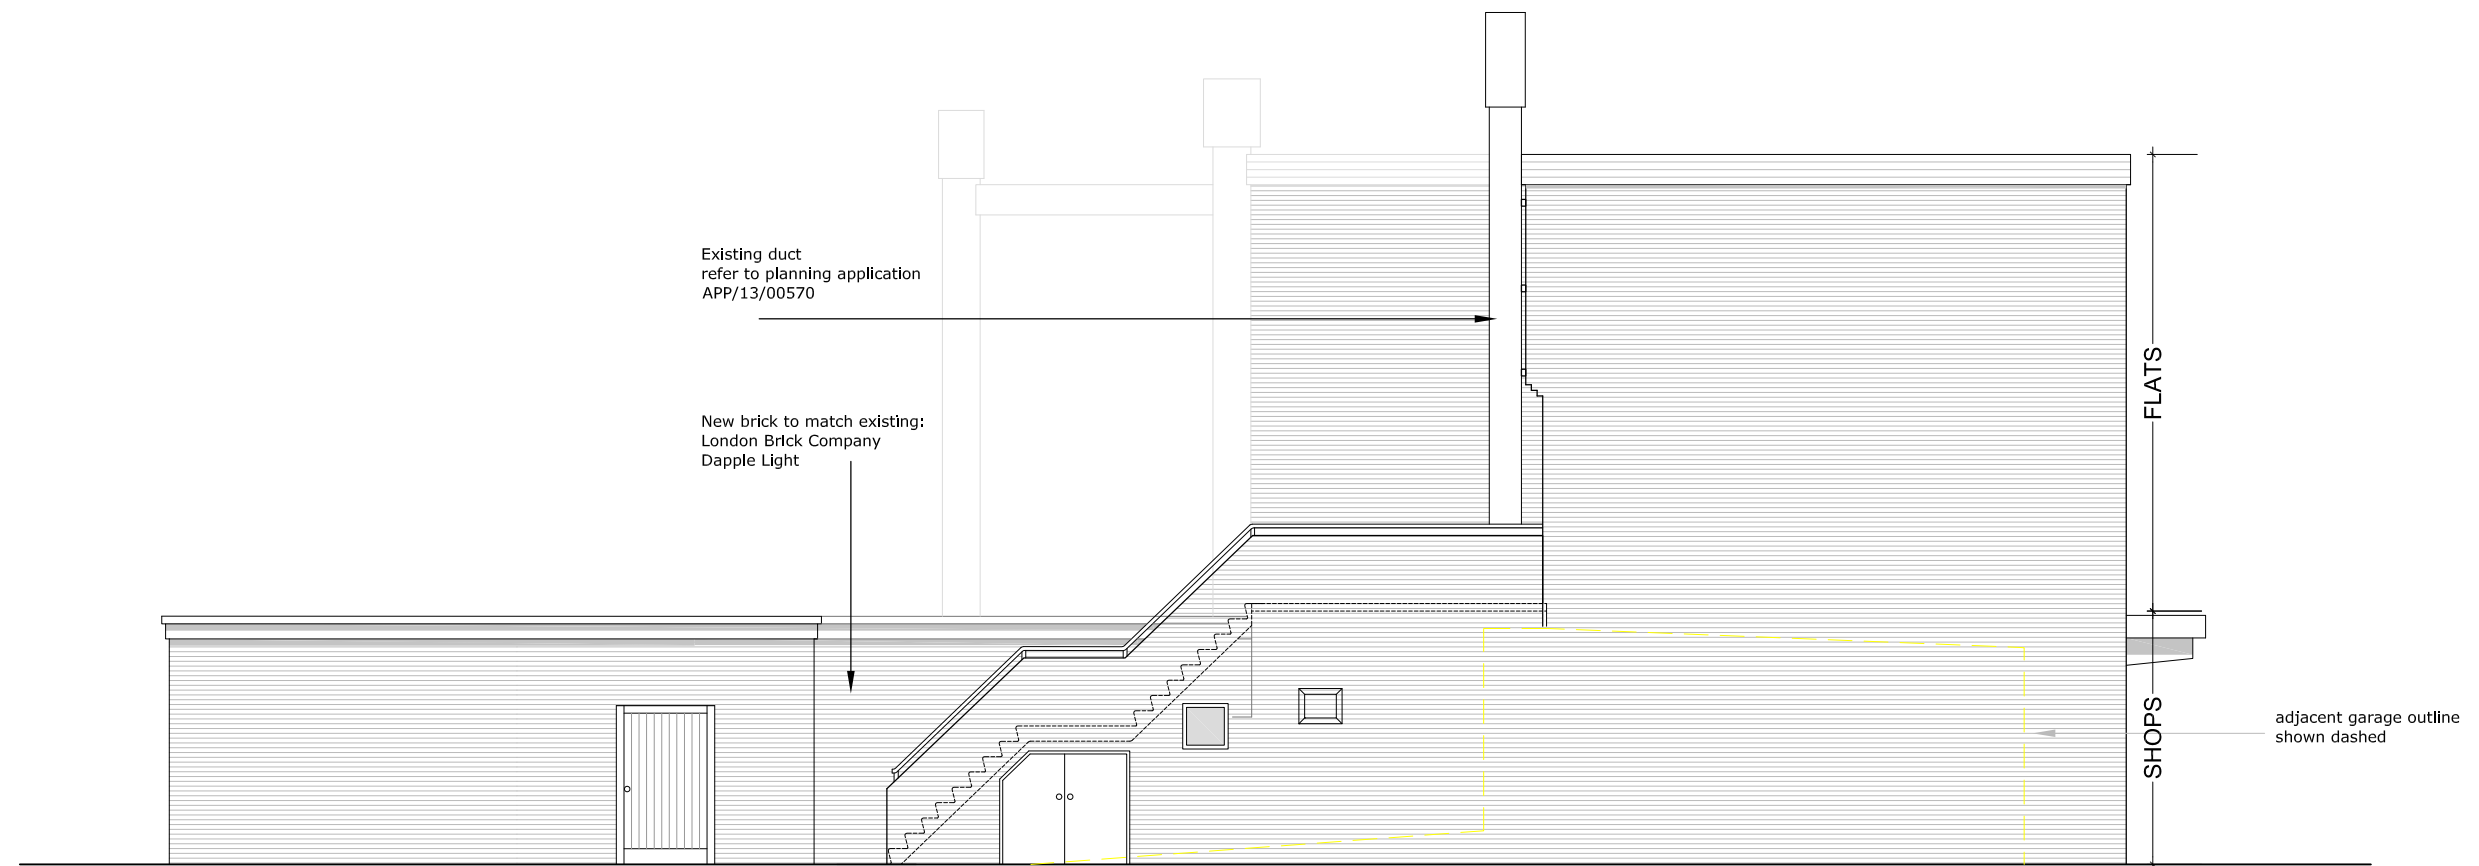


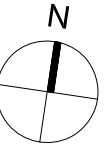

Proposed Side Elevation

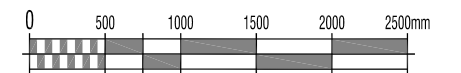

					CLIENT Mr Ali Ozdemir				TITLE 4 Purbrook Chase Precinct Waterlooville PO7 5QH Rear Extension Project Proposed Elevations 3 of 3				 DESIGN DRAWN LTD THE CLOCK TOWER GREAT SOUTHSEA STREET SOUTHSEA, HAMPSHIRE PO5 3BY T: 02392 837 149 E: INFO@DESIGNDRAWN.COM W: WWW.DESIGNDRAWN.COM					
A	02/02/15	FIRST ISSUE	CJ	JM														
Rev	Date	Description	By	PM	Planning				Scale @ A3: 1:100		Drawn by: CJ		Drawing No: 156_P104		Revised: A		 DESIGN DRAWN LTD Copyright Reserved. Check dims. on site.	
REVISIONS									Date: ② February 2015		Checked by: JM							