

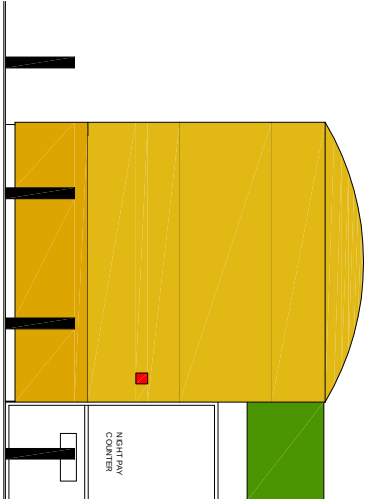


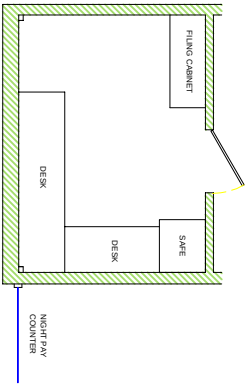


EXISTING (PART) PLAN

0 1 2 3
Scale in Metres Scale 1:100


EXISTING ELEVATION

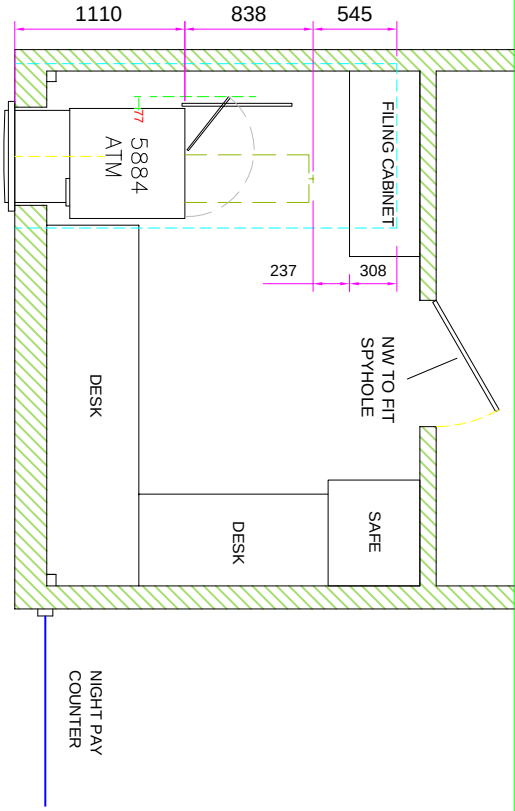

PROPOSED (PART) PLAN

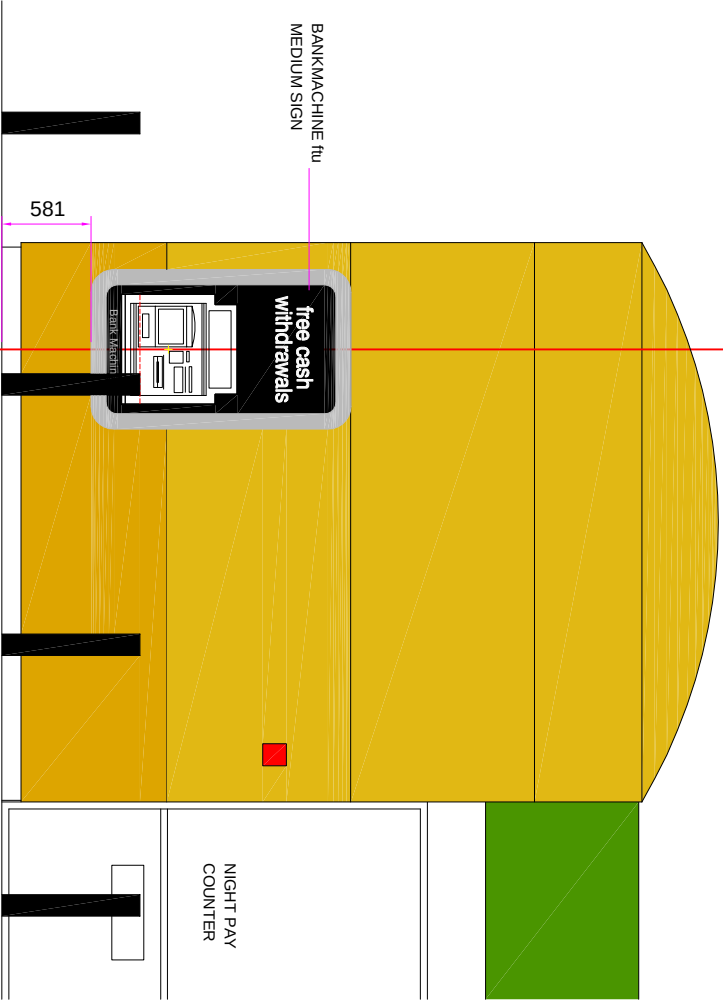


PROPOSED ELEVATION

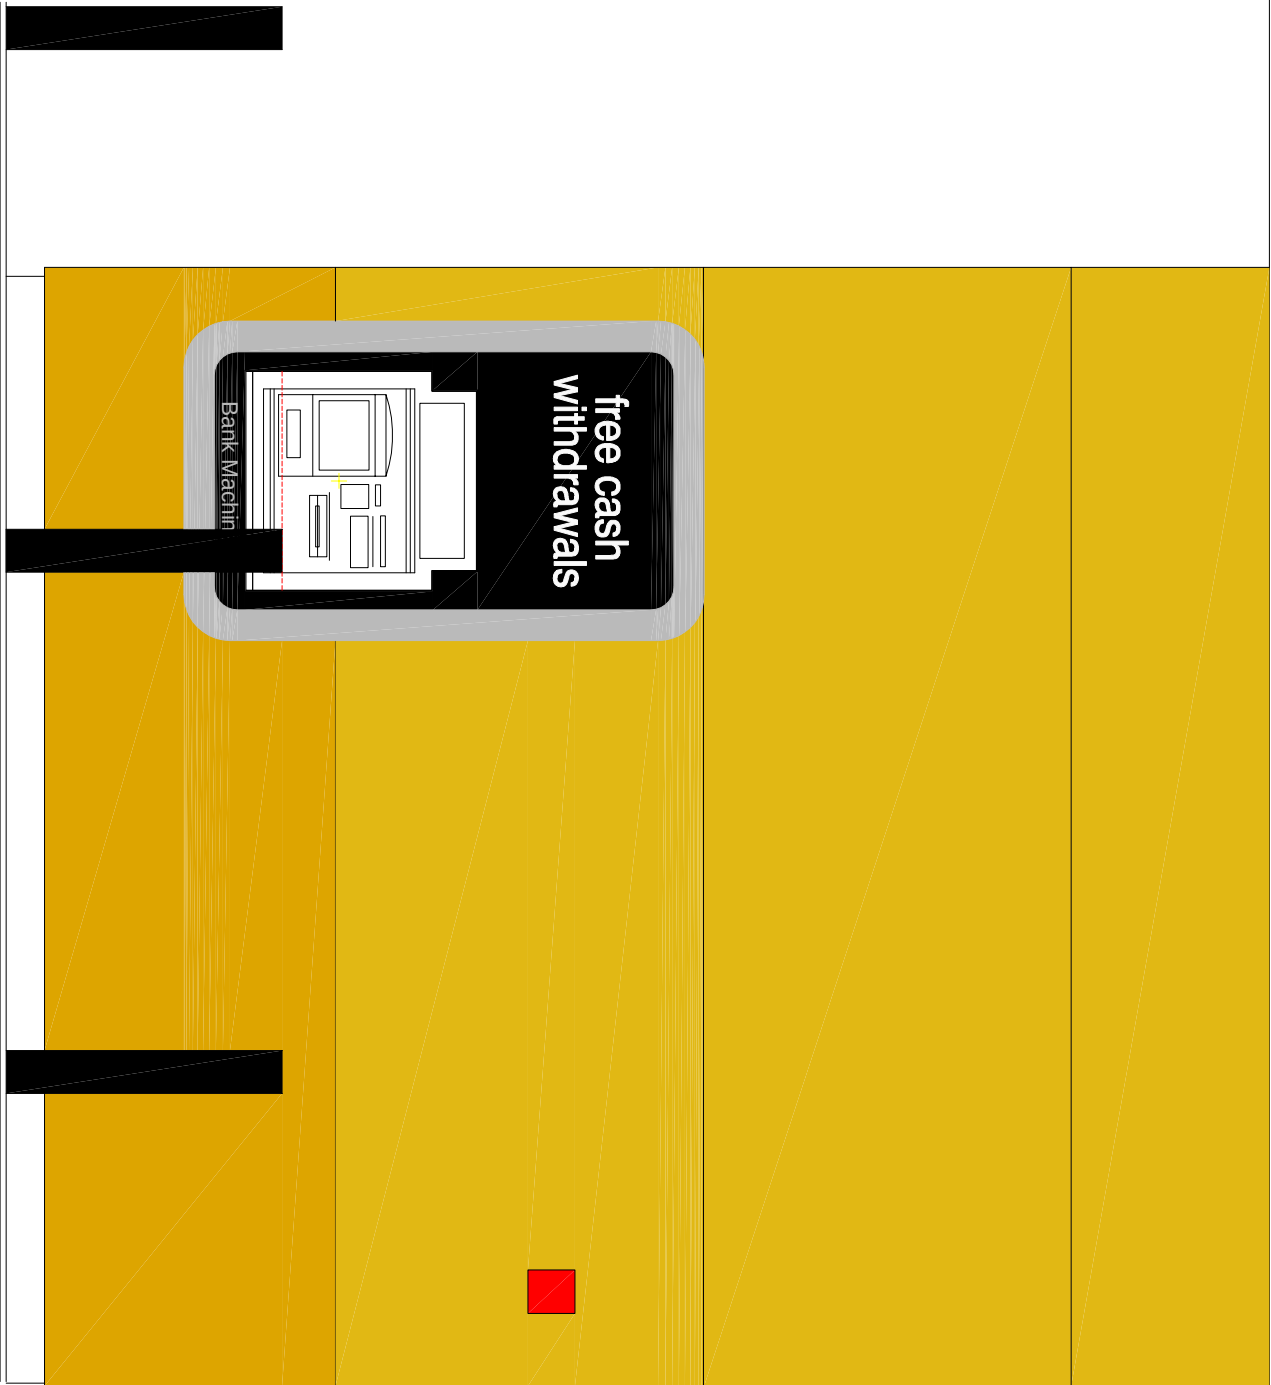

PROPOSED (PART) ELEVATION

0 1 2 3
Scale in Metres Scale 1:25

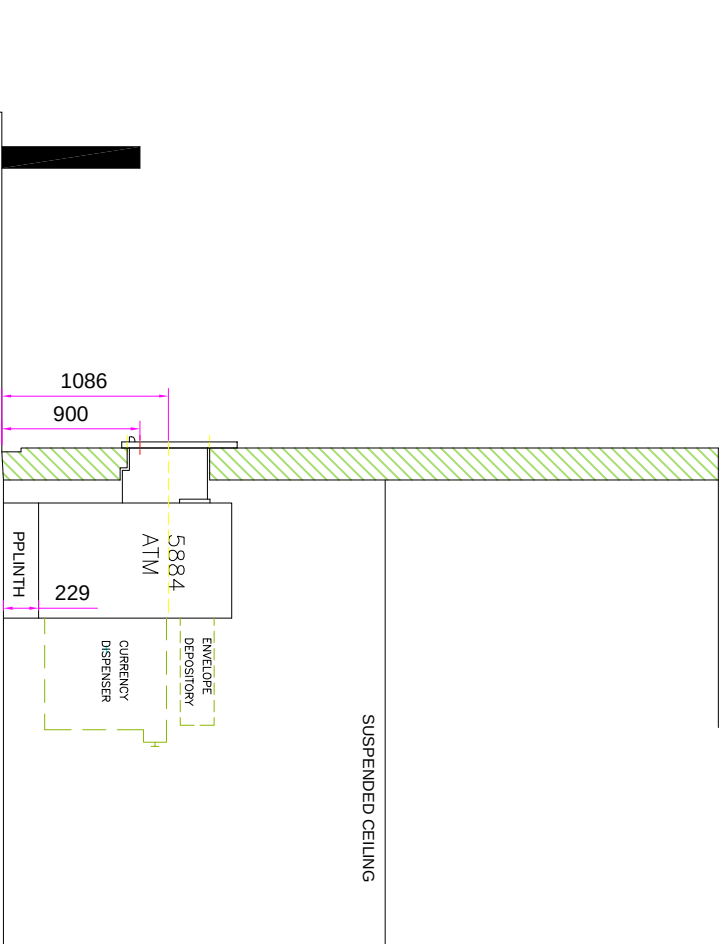

SECTION VIEW A-A

0 1 2 3
Scale in Metres Scale 1:50

AND BUILDING REGULATION PURPOSES.

GENERAL NOTES

LIGHTING :-
ALL LIGHTING TO BE POSITIONED TO AVOID DIRECT GLARE ON THE EYES OF THE USER AND UNWANTED REFLECTIONS FROM THE SCREEN OR OPERATING FEATURES. GLARE FROM LIGHTING TO BE AVOIDED.
ACCESS TO ATM :-
COMFORTABLE SIDE REACH CONTOURS FOR WHEELCHAIR USERS TO COMPLY WITH FIGURE 10 OF THE DOCUMENT "ACCESS TO ATMs UK DESIGN GUIDELINES 2002".
COMFORTABLE VIEWING ANGLES FOR AMBULANT DISABLED PERSONS TO COMPLY TO FIGURE 4 OF THE DOCUMENT "ACCESS TO ATMs UK DESIGN GUIDELINES 2002".
COMFORTABLE VIEWING ANGLES AND REACH CONTOURS FOR NON DISABLED PEOPLE TO COMPLY WITH FIGURE 15 OF THE DOCUMENT "ACCESS TO ATMs UK GUIDELINES 2002".
SIGNAGE :-
ALL SIGNAGE TO CONFORM TO BS 8300:200 SECTIONS 9.2.2 LOCATION & DESIGN OF SIGNS & INFORMATION AND 9.2.3 VISUAL SIGNS.
ALL NEW GLAZING CONFORMS TO BS 6206.
ALL ELECTRICAL WORK CONFORMS TO BS 761

SITE NOTES

FLOOR CONSTRUCTION :-
CERAMIC TILES ON CONCRETE.
FORM APERTURE THROUGH EXISTING STEELWORK/CLADDING.
ATM, PLINTH, ELECTRICS, SPYHOLE AND BANKMACHINE ILLUMINATED SIGNAGE TO BE INSTALLED.

drawing approva

APPROVED:-
SIGNED:-
NAME:-
POSITION:-
DATE:-
WORK TO BE CARRIED OUT BY OTHER:
NONE

04				
03				
02				
01				

REVISION	DESCRIPTION	DATE
01	BP EMSWORTH AZ7 WWEST BOUND DUAL CARRIAGEWAY EMS WORTH, PO10 7RB.	

TITLE PROPOSED AUTOMATED TELLER MACHINE (ATM) INSTALLATION FOR BANKMACHINE			
DRAWN DG	DATE 16/12/13	SCALE VARIOUS @.	REVISION
REF/DWG NO E011545	SHEET 1		