




Property Services
**Riders Infant & Junior
Schools**

Expansion from 2FE to 3FE

Proposed Site Plan



HAMPSHIRE BOROUGH
COUNCIL
31 JUL 2014
RECEIVED

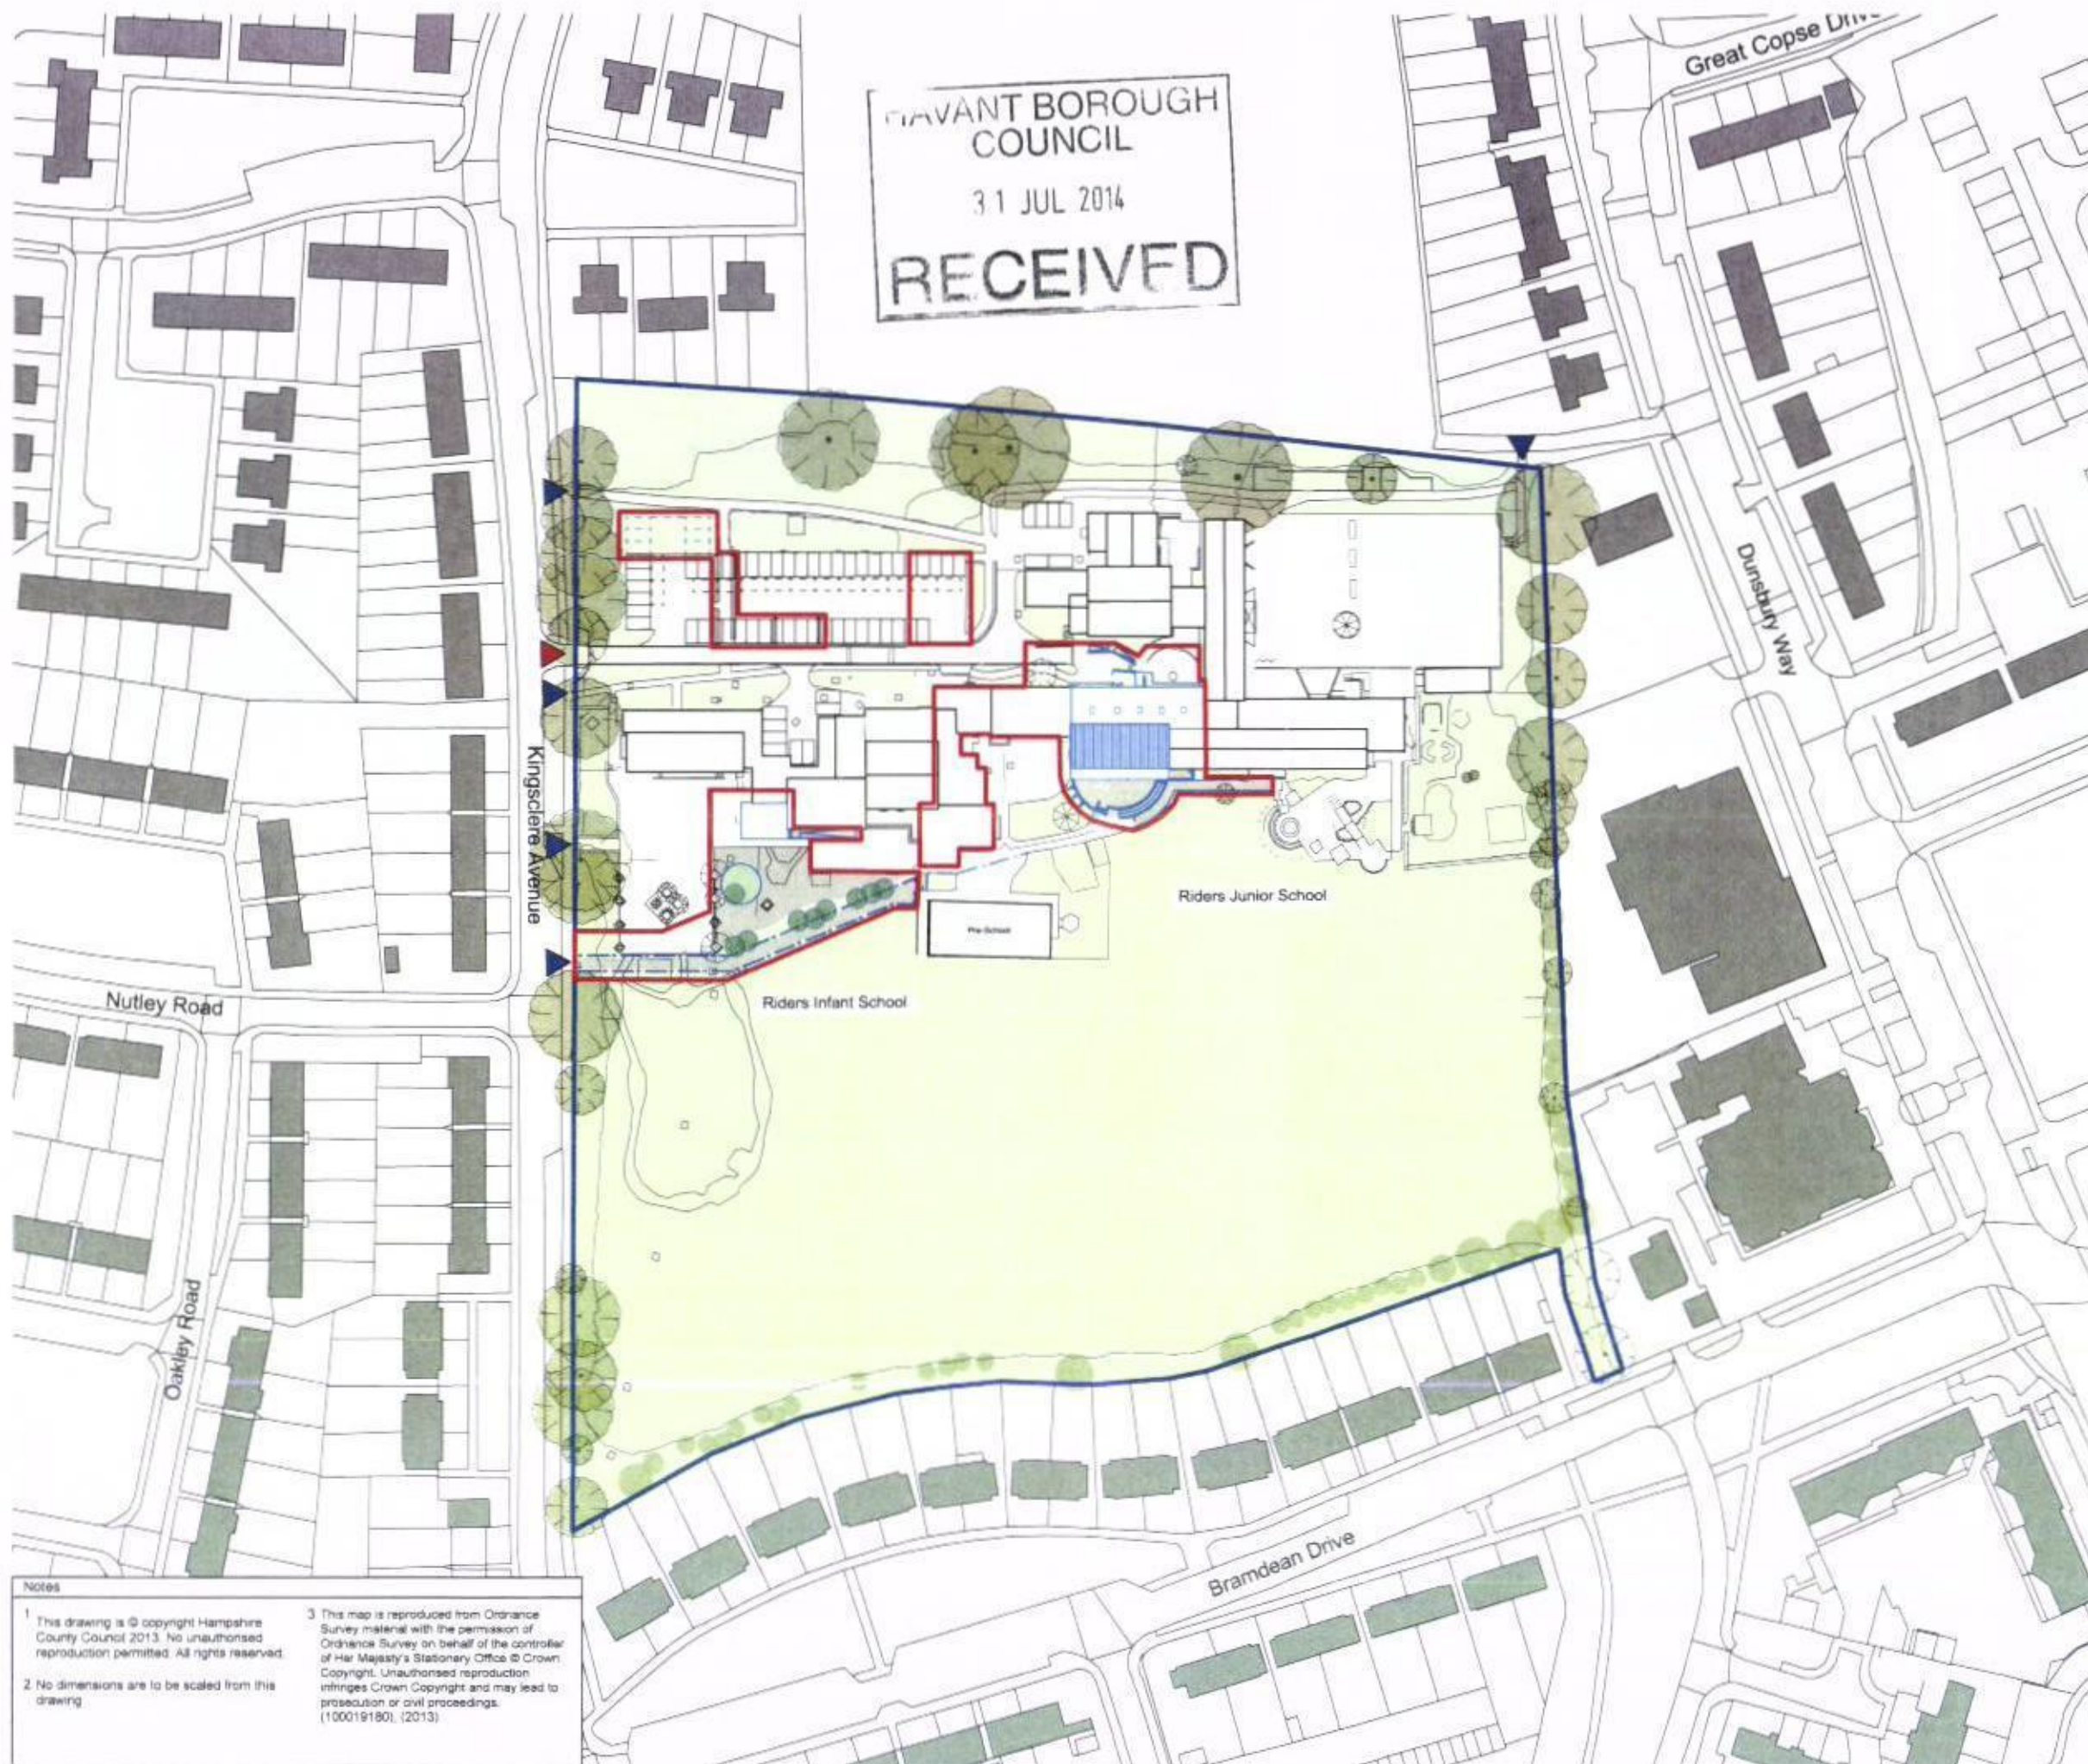

Notes

1 This drawing is © copyright Hampshire County Council 2013. No unauthorised reproduction permitted. All rights reserved.

2 No dimensions are to be scaled from this drawing.

3 This map is reproduced from Ordnance Survey material with the permission of Ordnance Survey on behalf of the controller of Her Majesty's Stationary Office © Crown Copyright. Unauthorised reproduction infringes Crown Copyright and may lead to prosecution or civil proceedings. (100019180), (2013)

- General Teaching - New Build
- General Teaching - Refurb.
- Non-Teaching - New Build
- Non-Teaching - Refurb.
- Circulation
- Pedestrian Access
- Vehicular Access
- Site Boundary
- New build
- Existing Retained
- Contractors Work Areas



0 50 M

PLANNING

1:1250 @ A3

P10292.10

July 2014