


rev:	date:	note:

For Illustrative Purposes Only

Levels & heights based on
topographical survey data
and other information interpolated

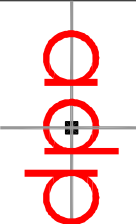

adp architects ltd


architects & urban designers

Tel: 0845 365 1475

Email: mail@adp-ltd.co.uk

www.adparchitects.co.uk

Richmond Court, 94 Bolley Road, Park Gate, Southampton, SO31 1BA

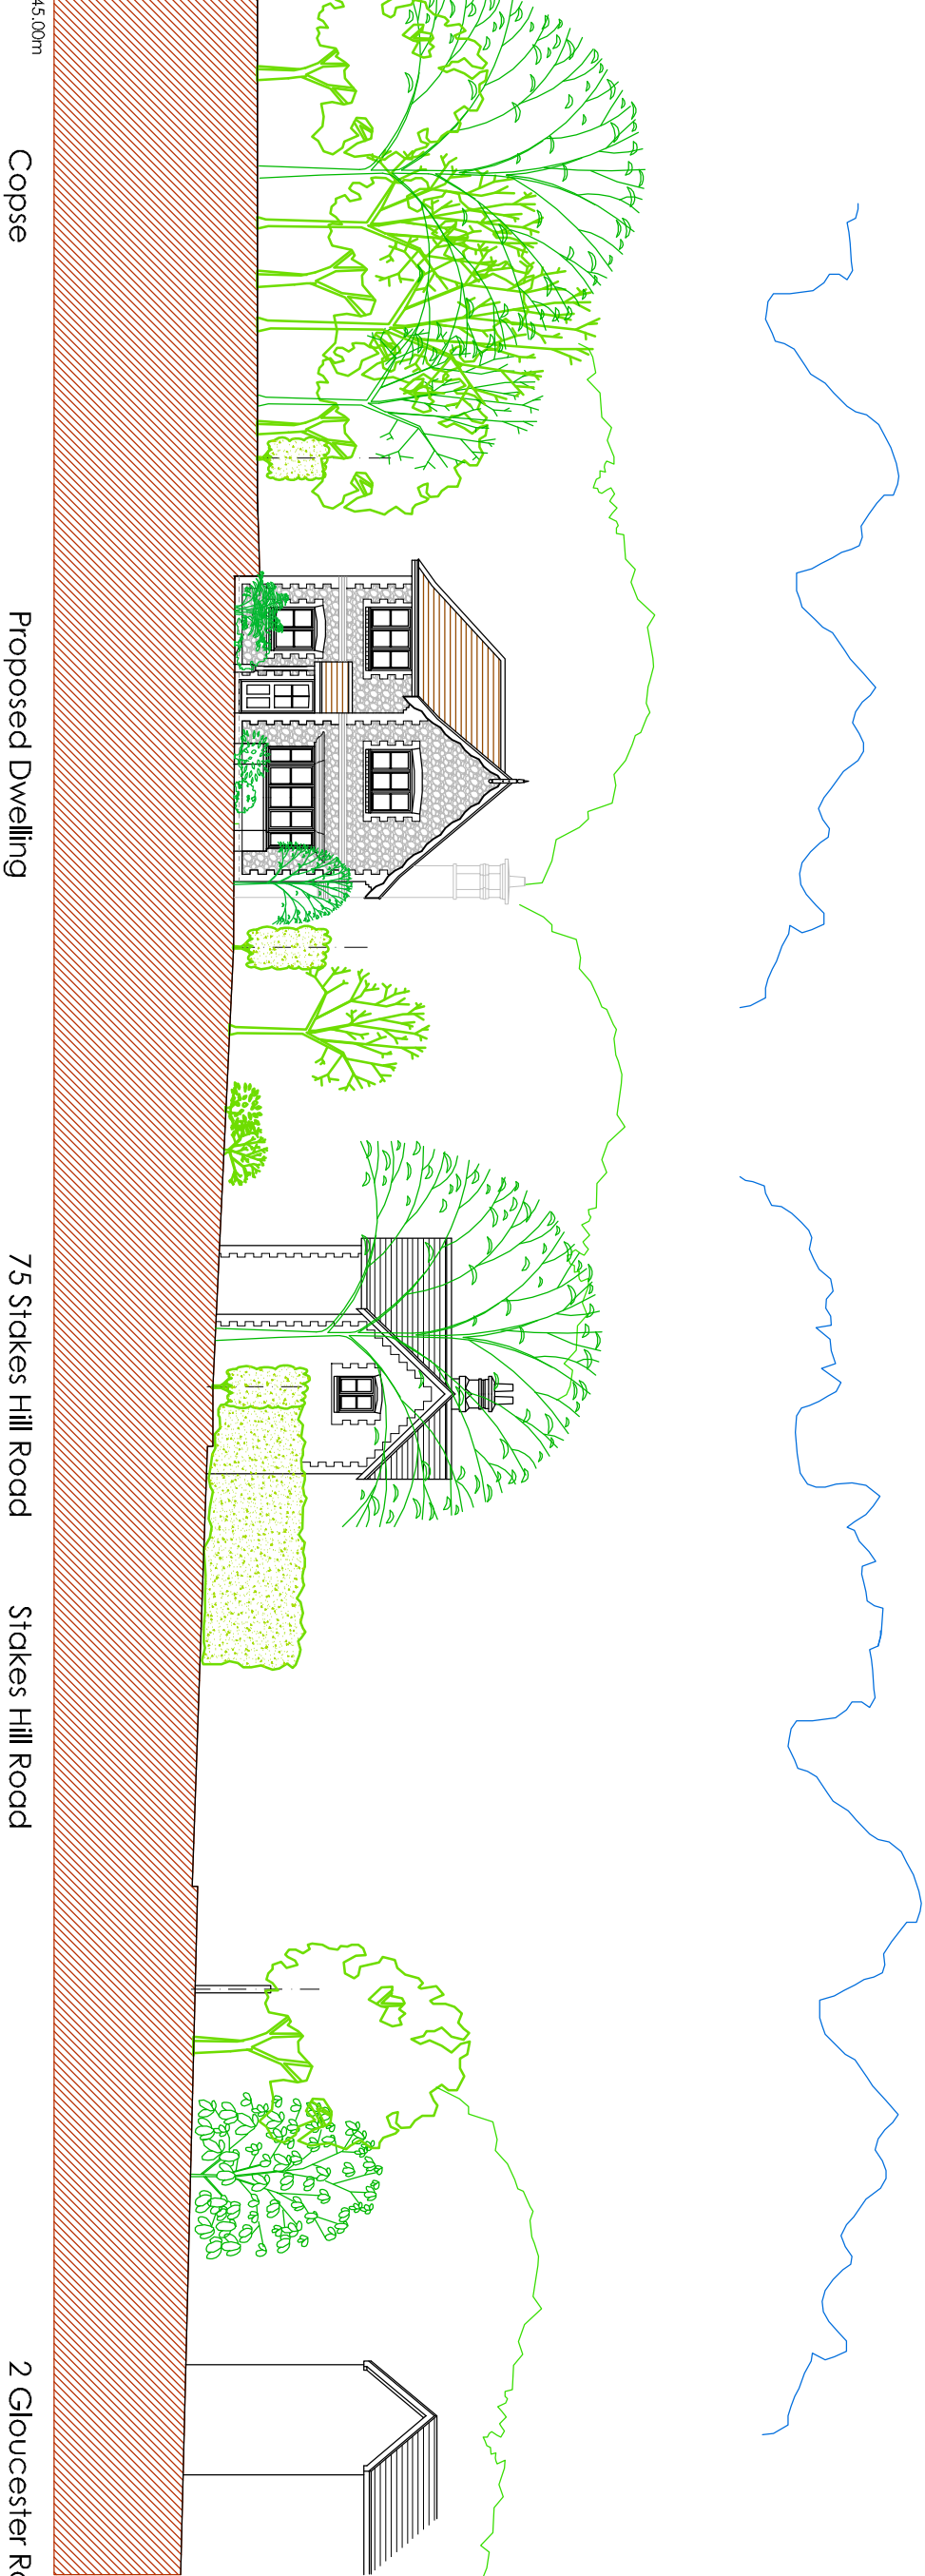

Site Section East to West 1:200