


PROPOSED GARAGE AT 1 SWANS WALK

JUNE 2015

BLOCK PLAN OF SITE

SCALE 1:200

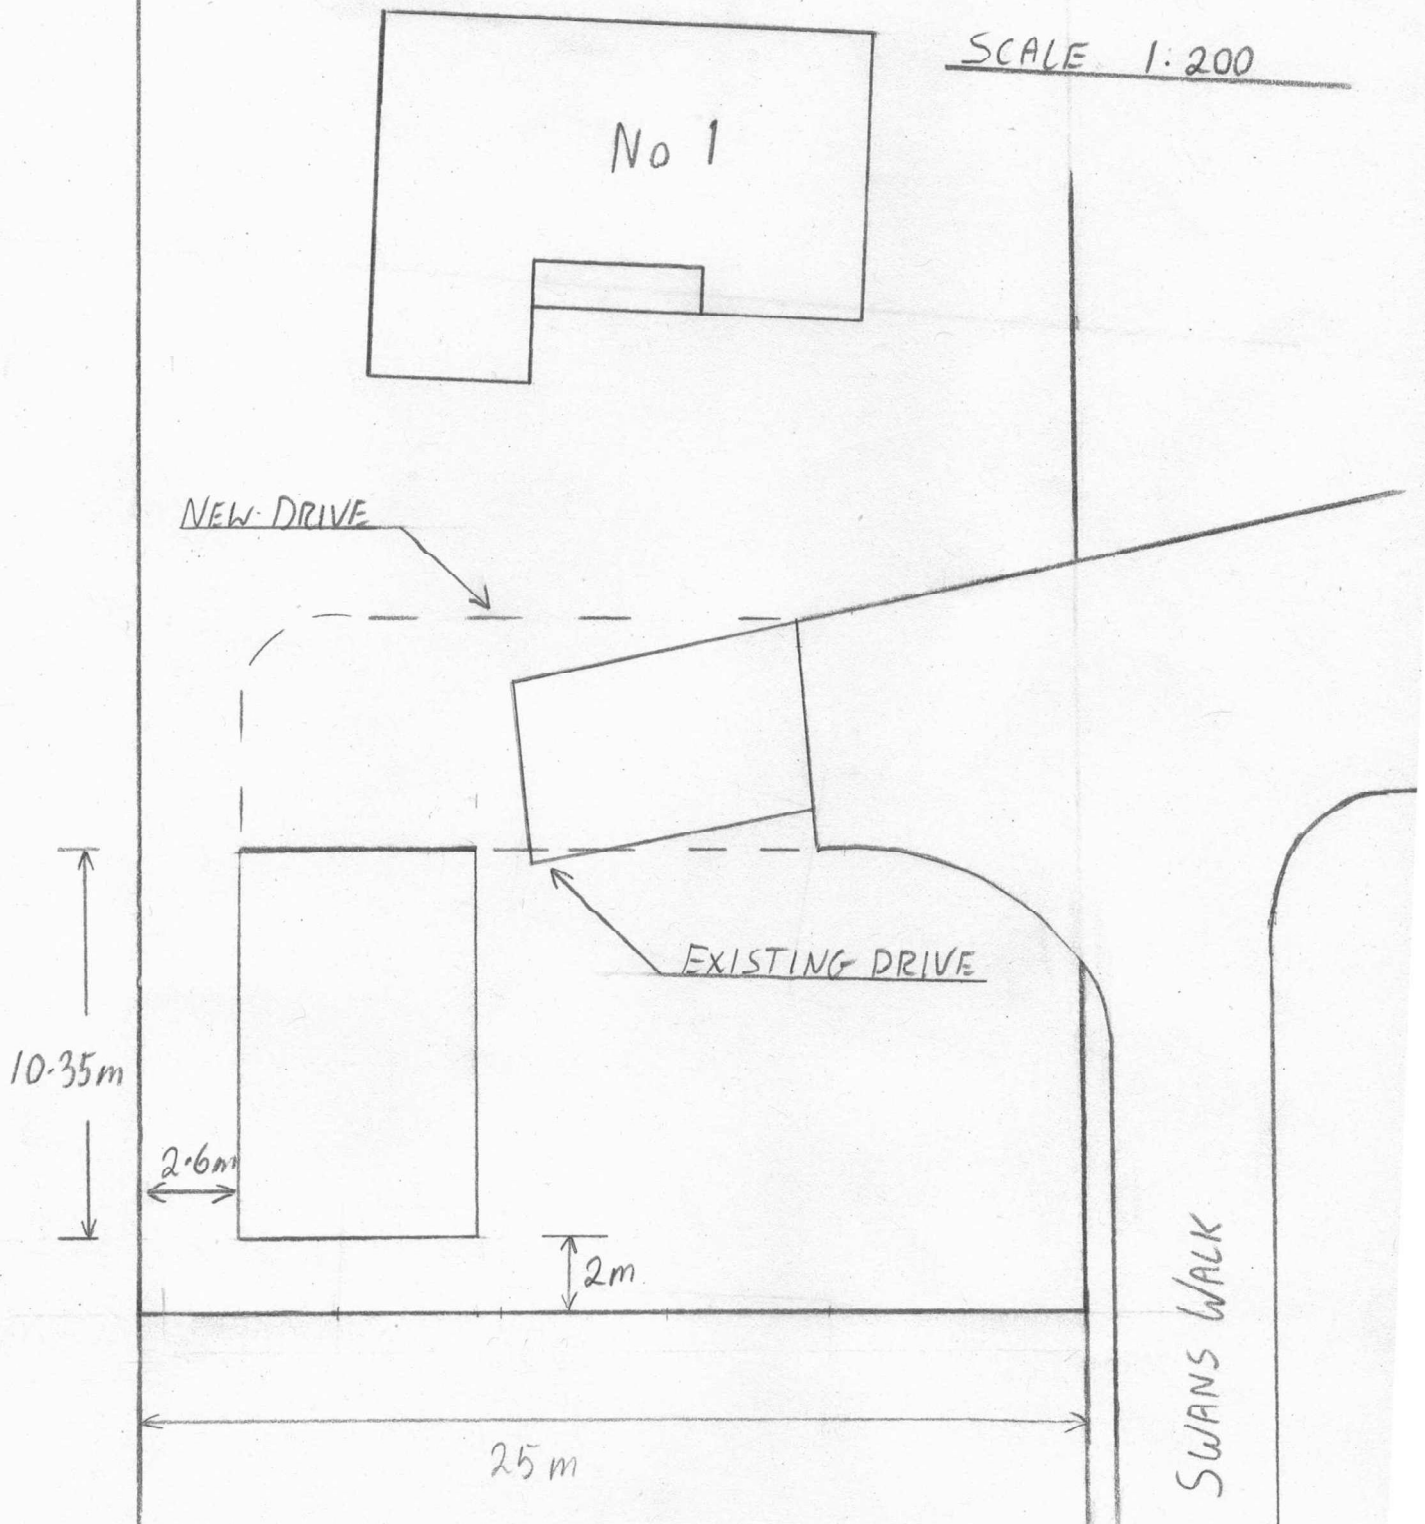

BLOCK PLAN OF SITE

SCALE 1:200