
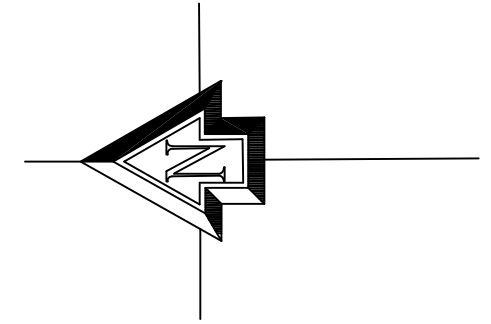


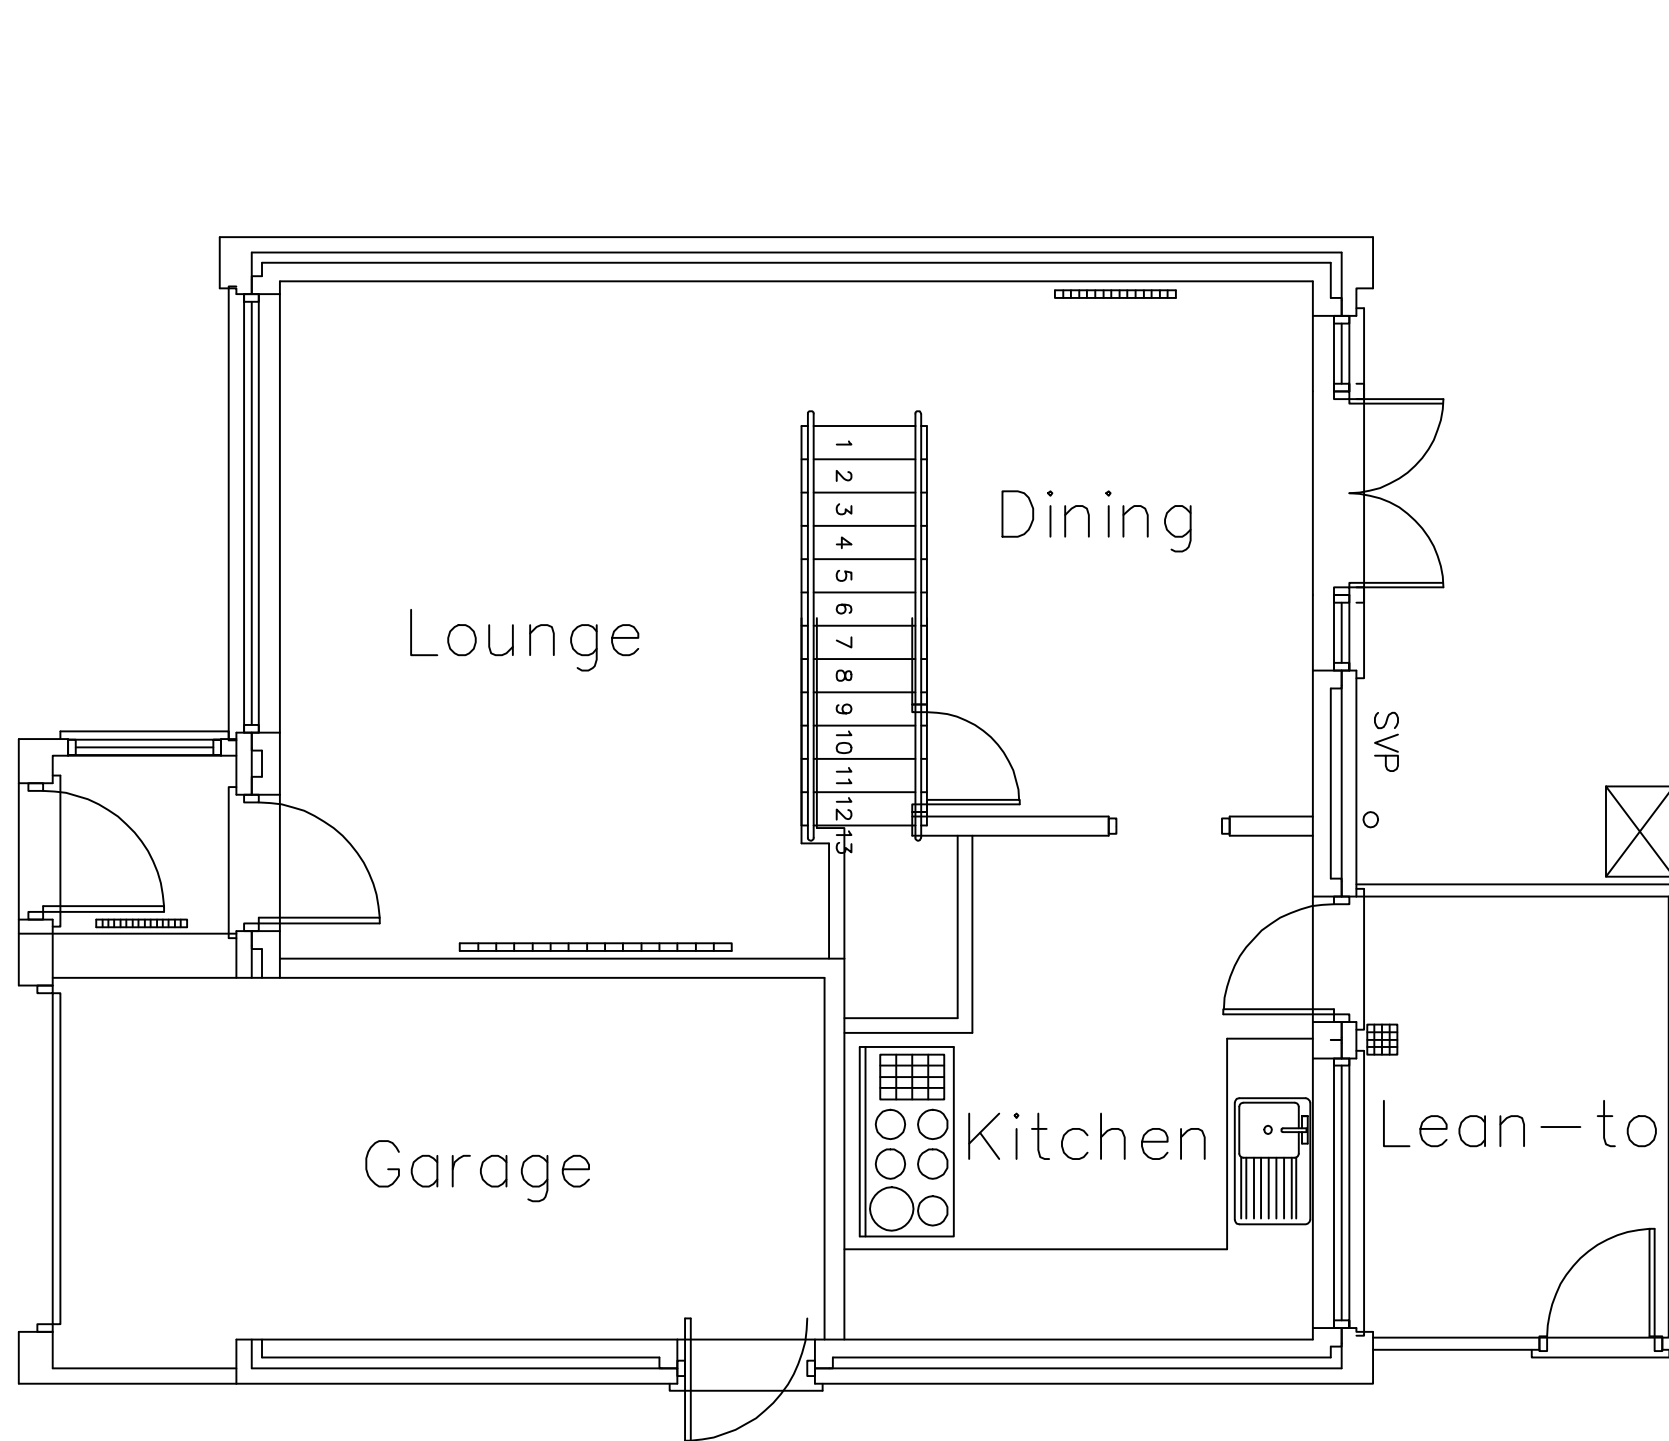

20 Cherrywood Gdns.
Hayling Island
PO11 9DE.
metres

SURVEY PLAN


Revisions

- A. Rotated plan. 13/02/15
- B.
- C.

Martin Critchley
Chartered Architect
7 North Street
Havant, Hampshire, PO9 1PW
023 92 474 919
critchleyarchitect@hotmail.com

Scale A3 = 1:50
Date 30/01/15
Drawn MHC

1506-101^A

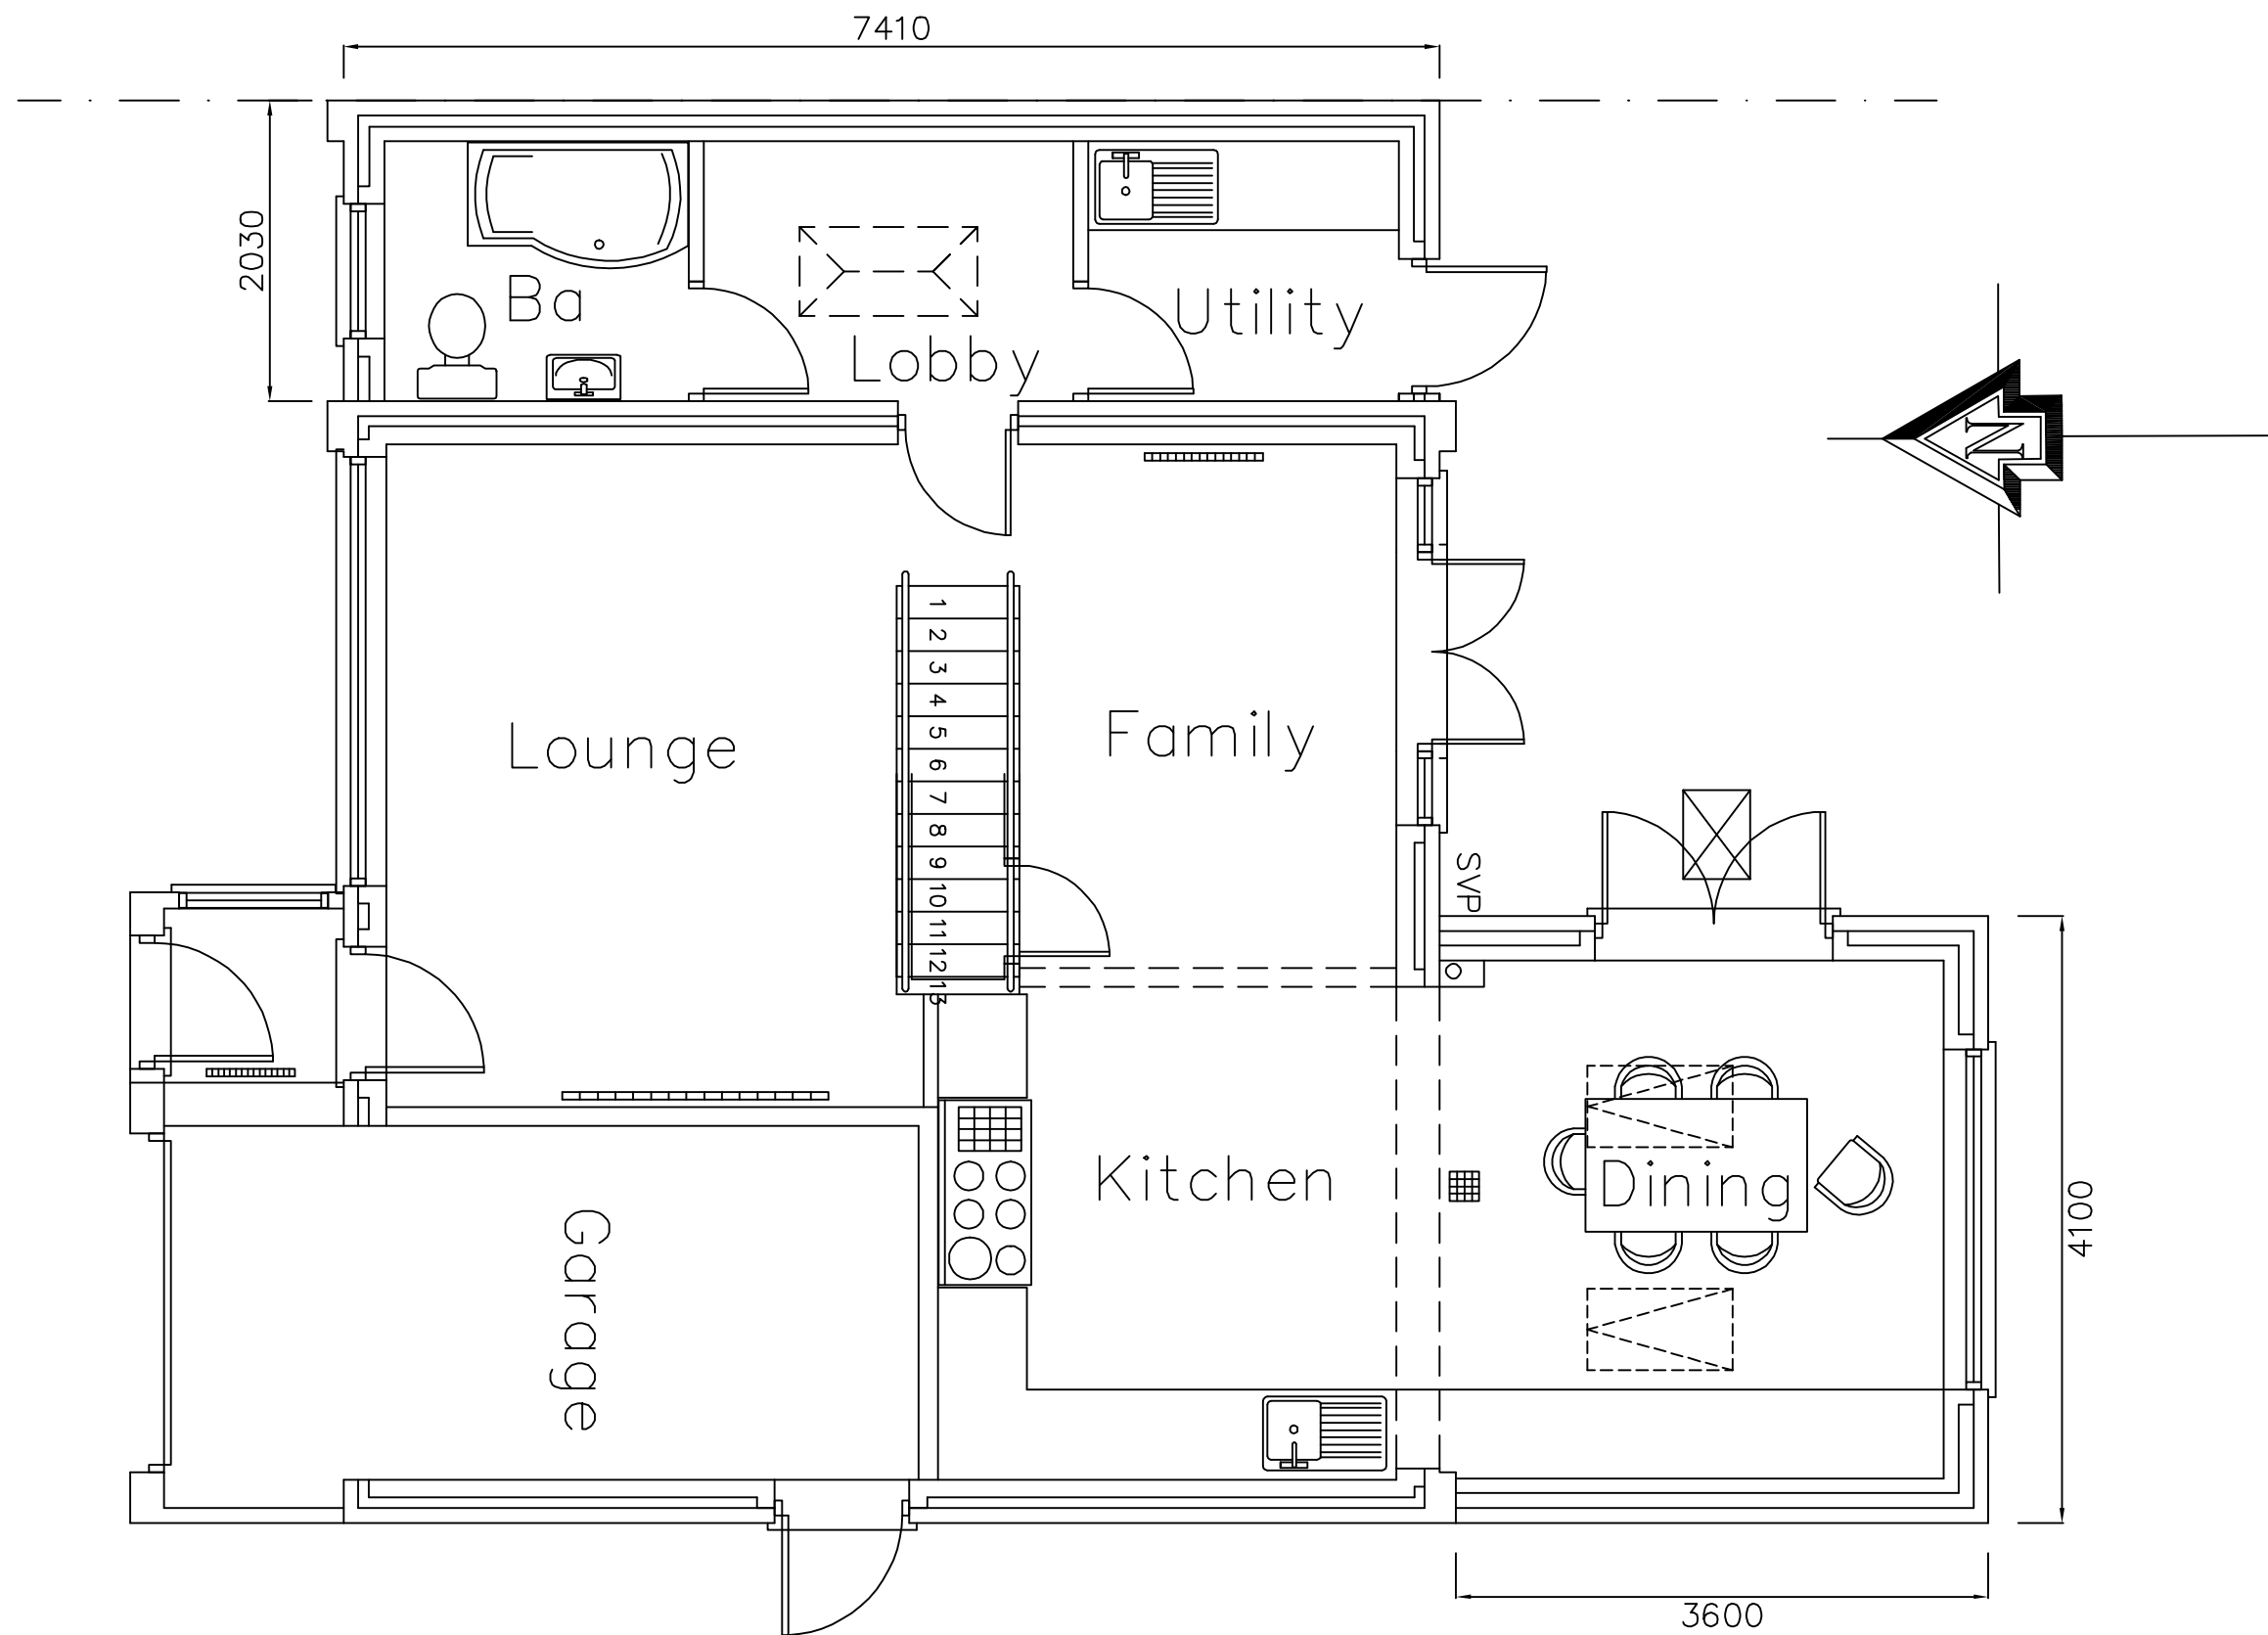

20 Cherrywood Gdns.
Hayling Island
PO11 9DE.
metres

PROPOSED PLAN


Revisions

- A. Client Revisions 09/02/15
- B. Client Revisions 12/02/15
- C. Notation added. 16/02/15


Martin Critchley
Chartered Architect
7 North Street
Havant, Hampshire, PO9 1PW
023 92 474 919
critchleyarchitect@hotmail.com

Scale A3 = 1:50
Date 12/02/15
Drawn JSC


1506-301^C

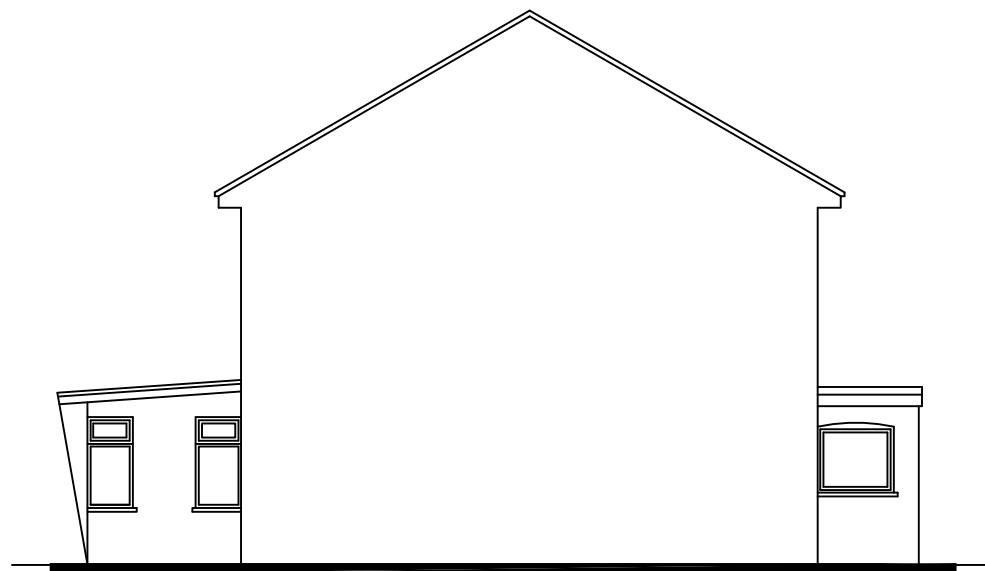


East

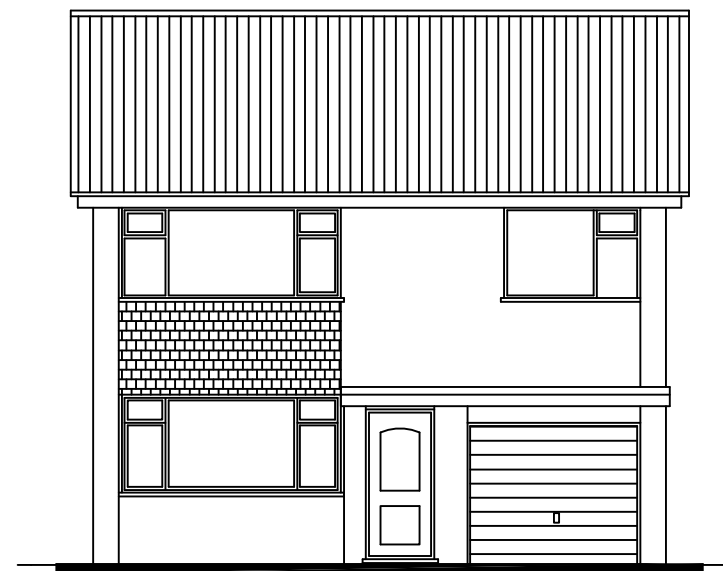

North

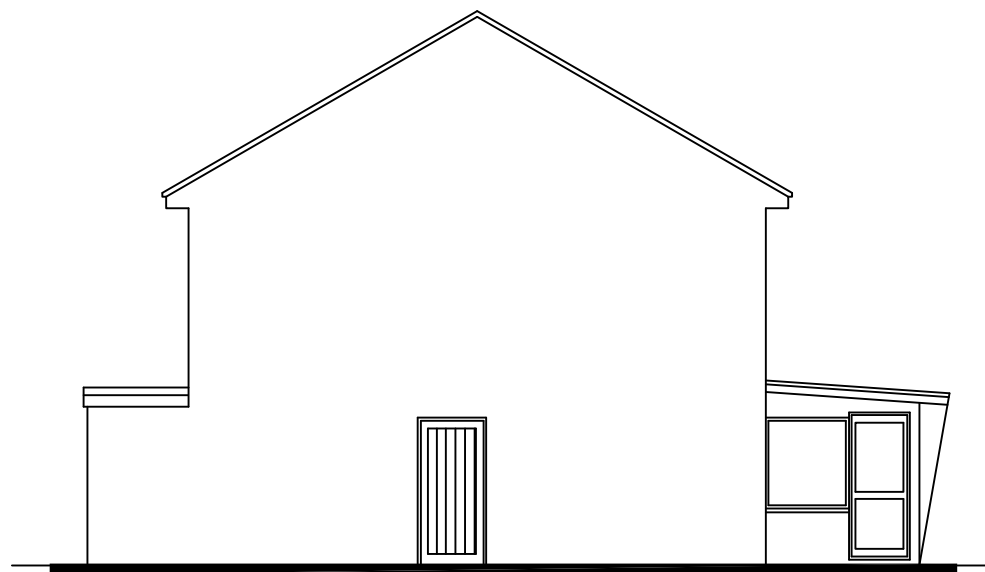

West

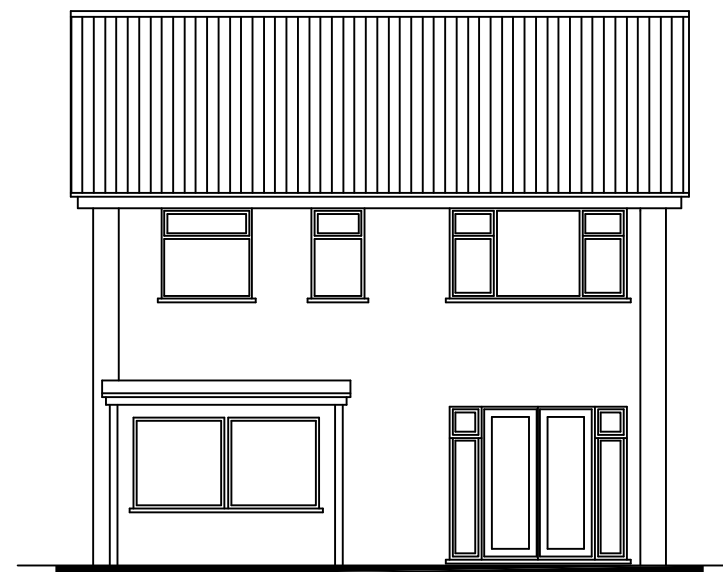

South

20, Cherrywood Gdns
Hayling Island,
PO11 9DE

EXISTING ELEVATIONS

Martin Critchley
Chartered Architect
7 North Street
Havant, Hampshire, PO9 1PW
023 92 474 919
critchleyarchitect@hotmail.com

Scale A1 = 1:50, A3 = 1:100
Date 02/02/15
Drawn JSC

Revisions

A.
B.
C.

1506-401 0


metres

10

20

30


40

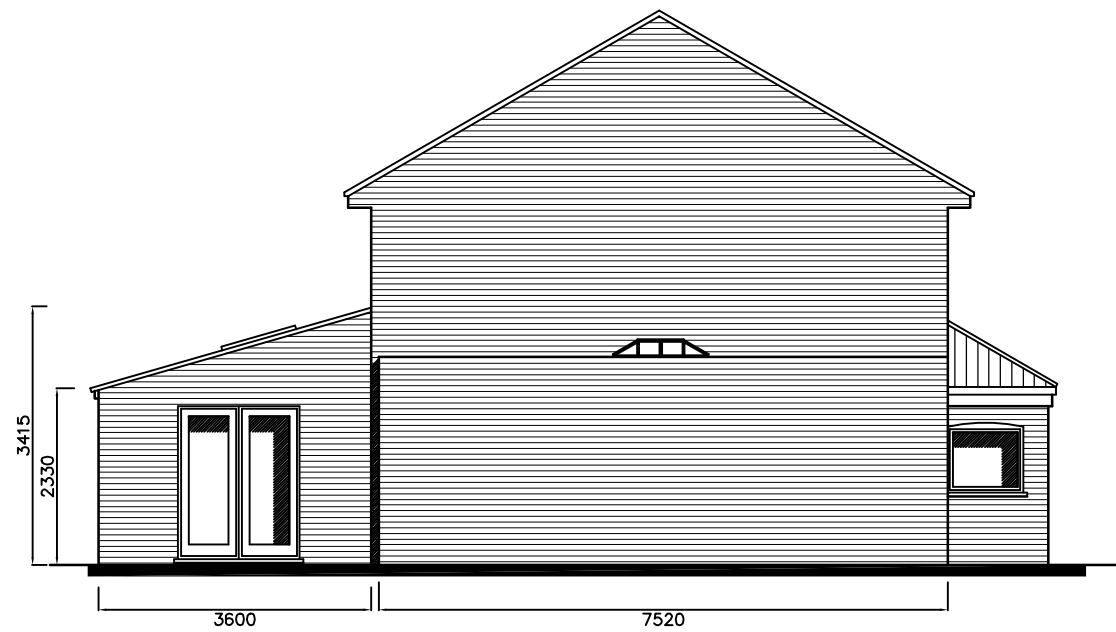

East



North

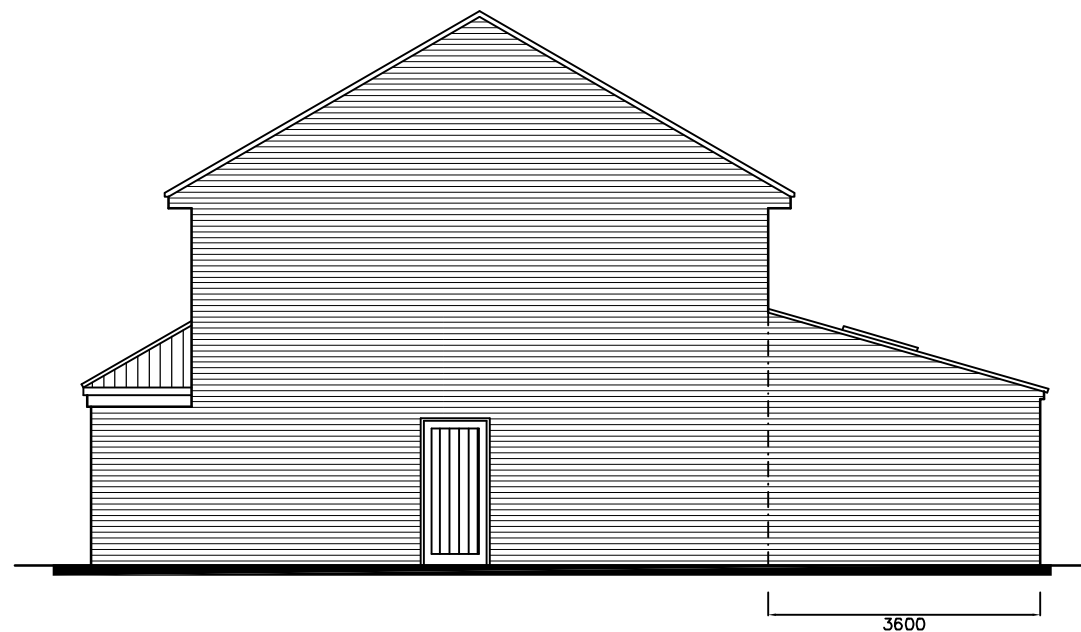

West



South

20, Cherrywood Gdns
Hayling Island,
PO11 9DE

PROPOSED PIANS

Martin Critchley
Chartered Architect
7 North Street
Havant, Hampshire, PO9 1PW
023 92 474 919
critchleyarchitect@hotmail.com

Scale A1 = 1:50, A3 = 1:100
Date 12/02/15
Drawn JSC

Revisions

A. Client Revisions 09/02/15
B. Client Revisions 12/02/15
C. Notation added. 16/02/15

1506-402^C

metres

10

20

30

40