


PROPOSED ALTERATIONS AND FIRST FLOOR ADDITIONS.
6, FISHERY LANE, HAYLING ISLAND, HANTS.
FOR MR & MRS M. J. HODGE.

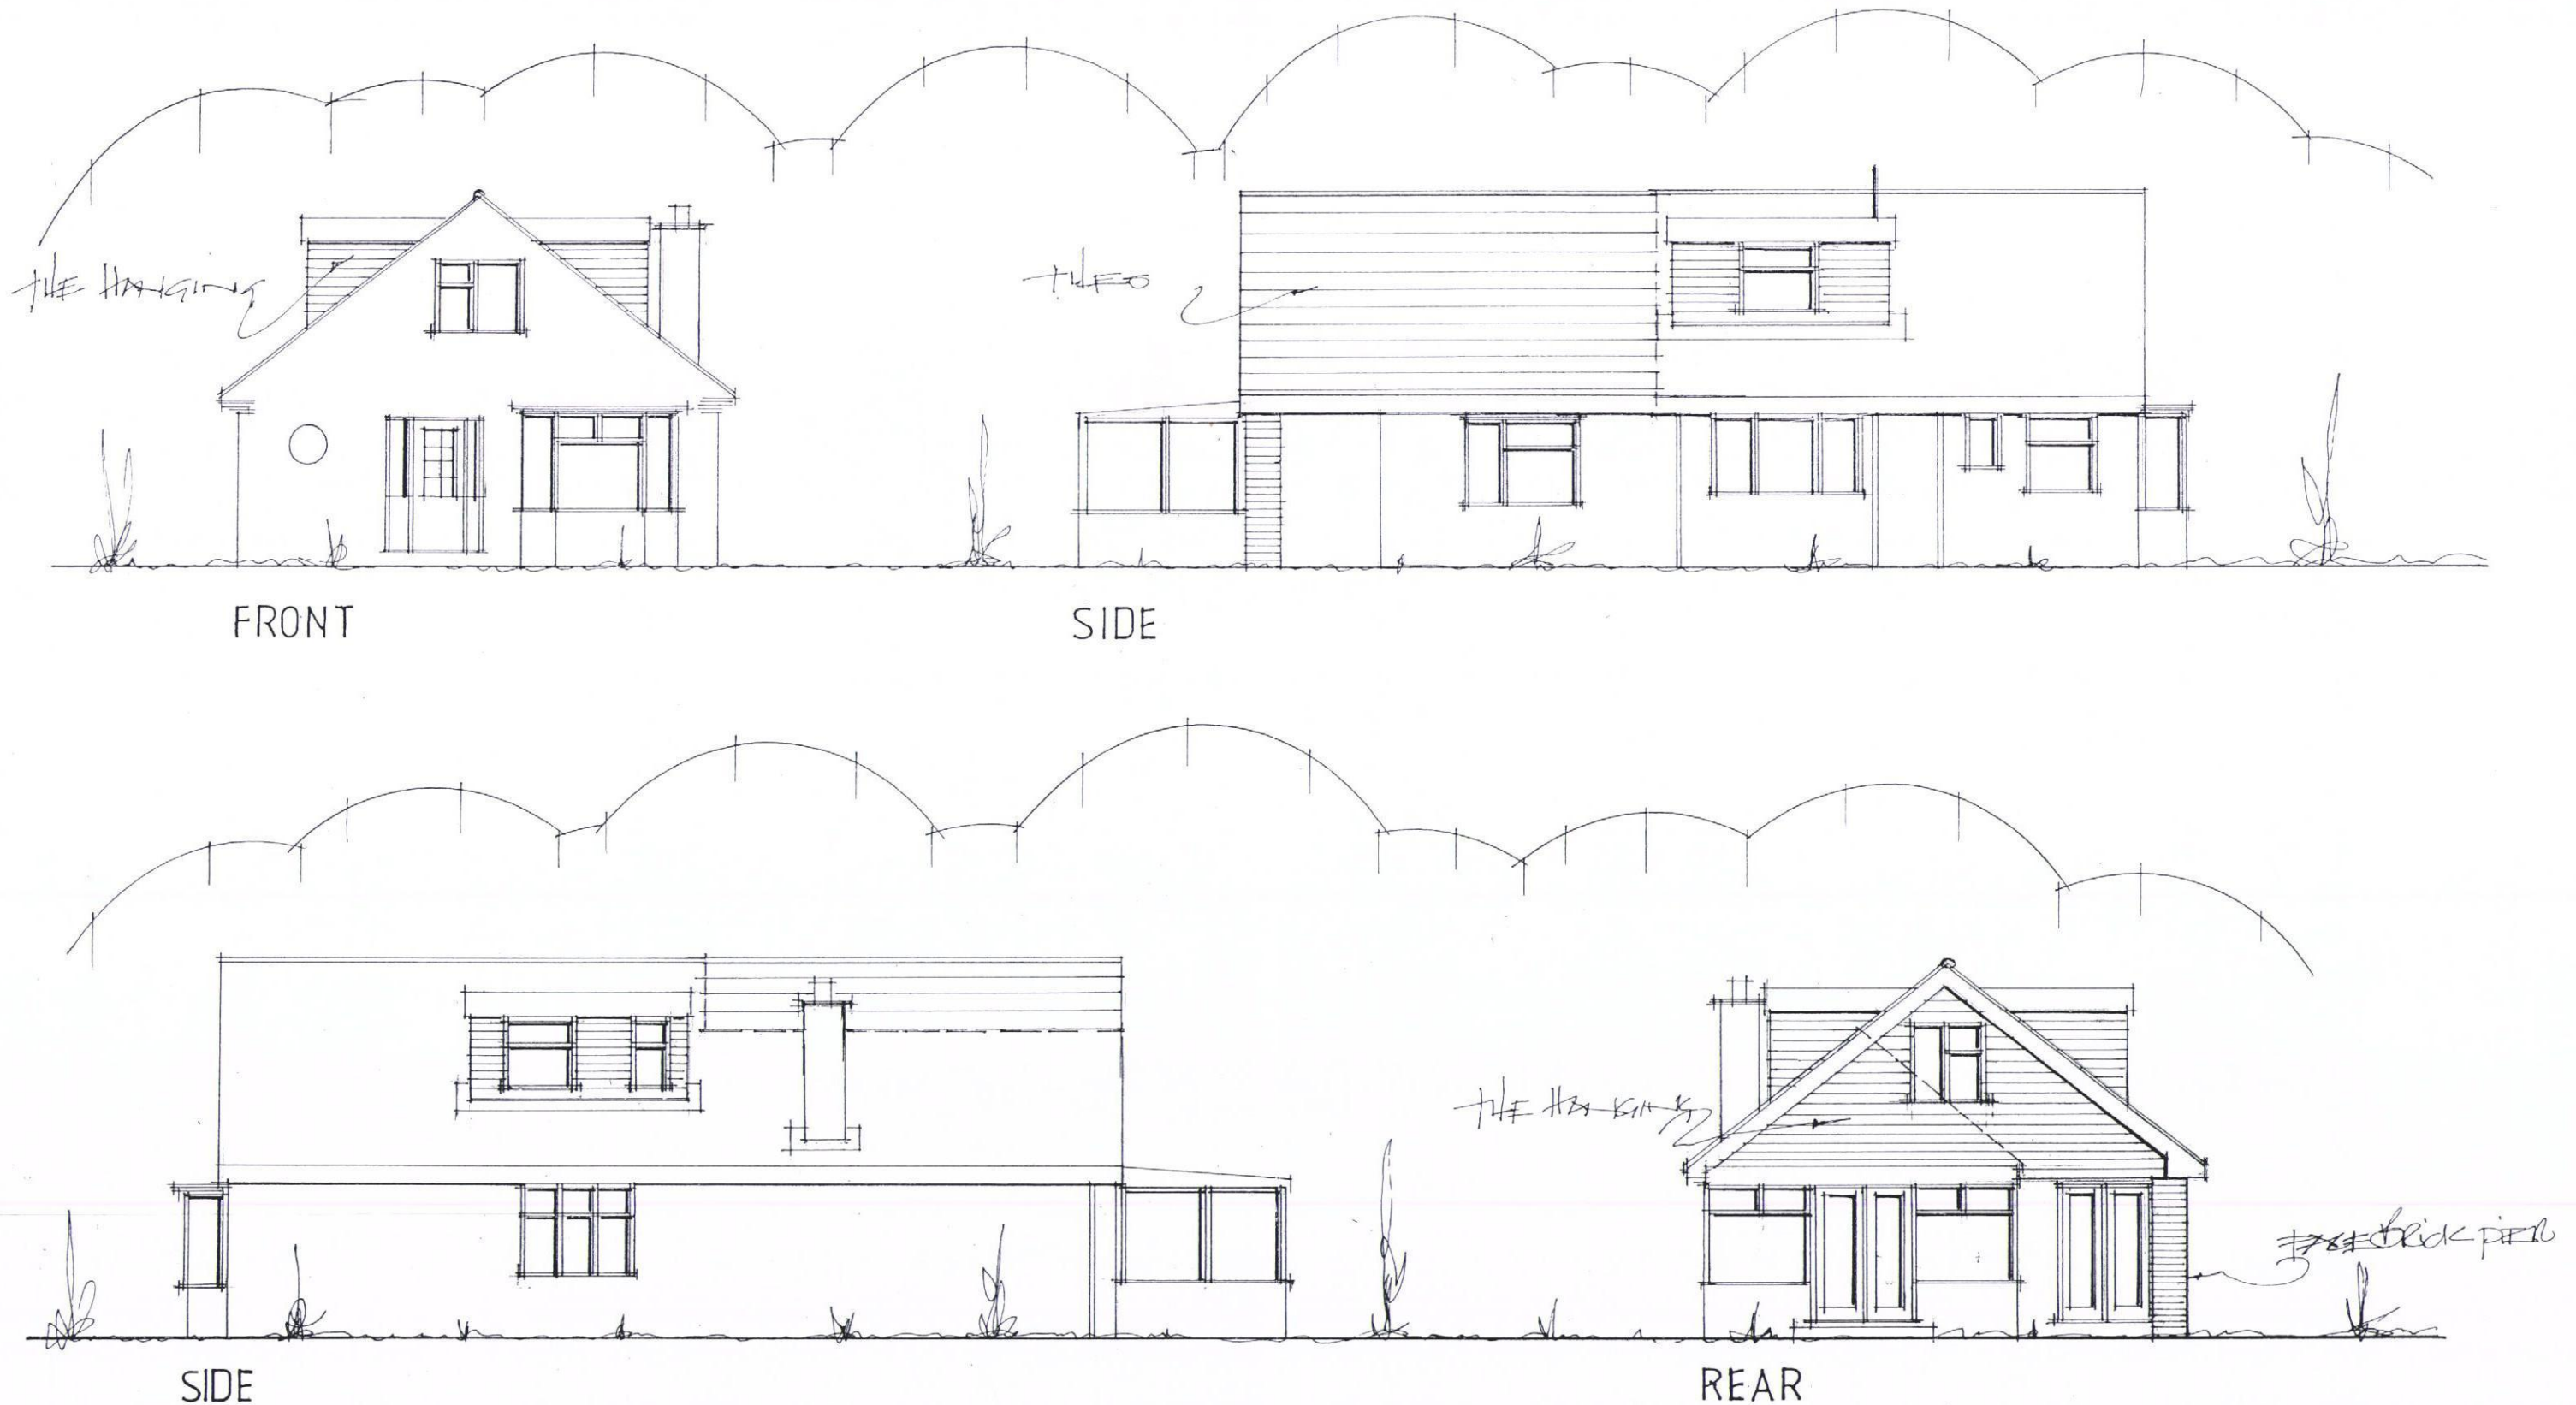

DATE SEPT 15
SCALE 1:100

PROPOSED ELEVATIONS

PETER J. WALKER MRICS
CHARTERED SURVEYOR
182 SEAFRONT, HAYLING ISLAND, HANTS
PO11 9 AN